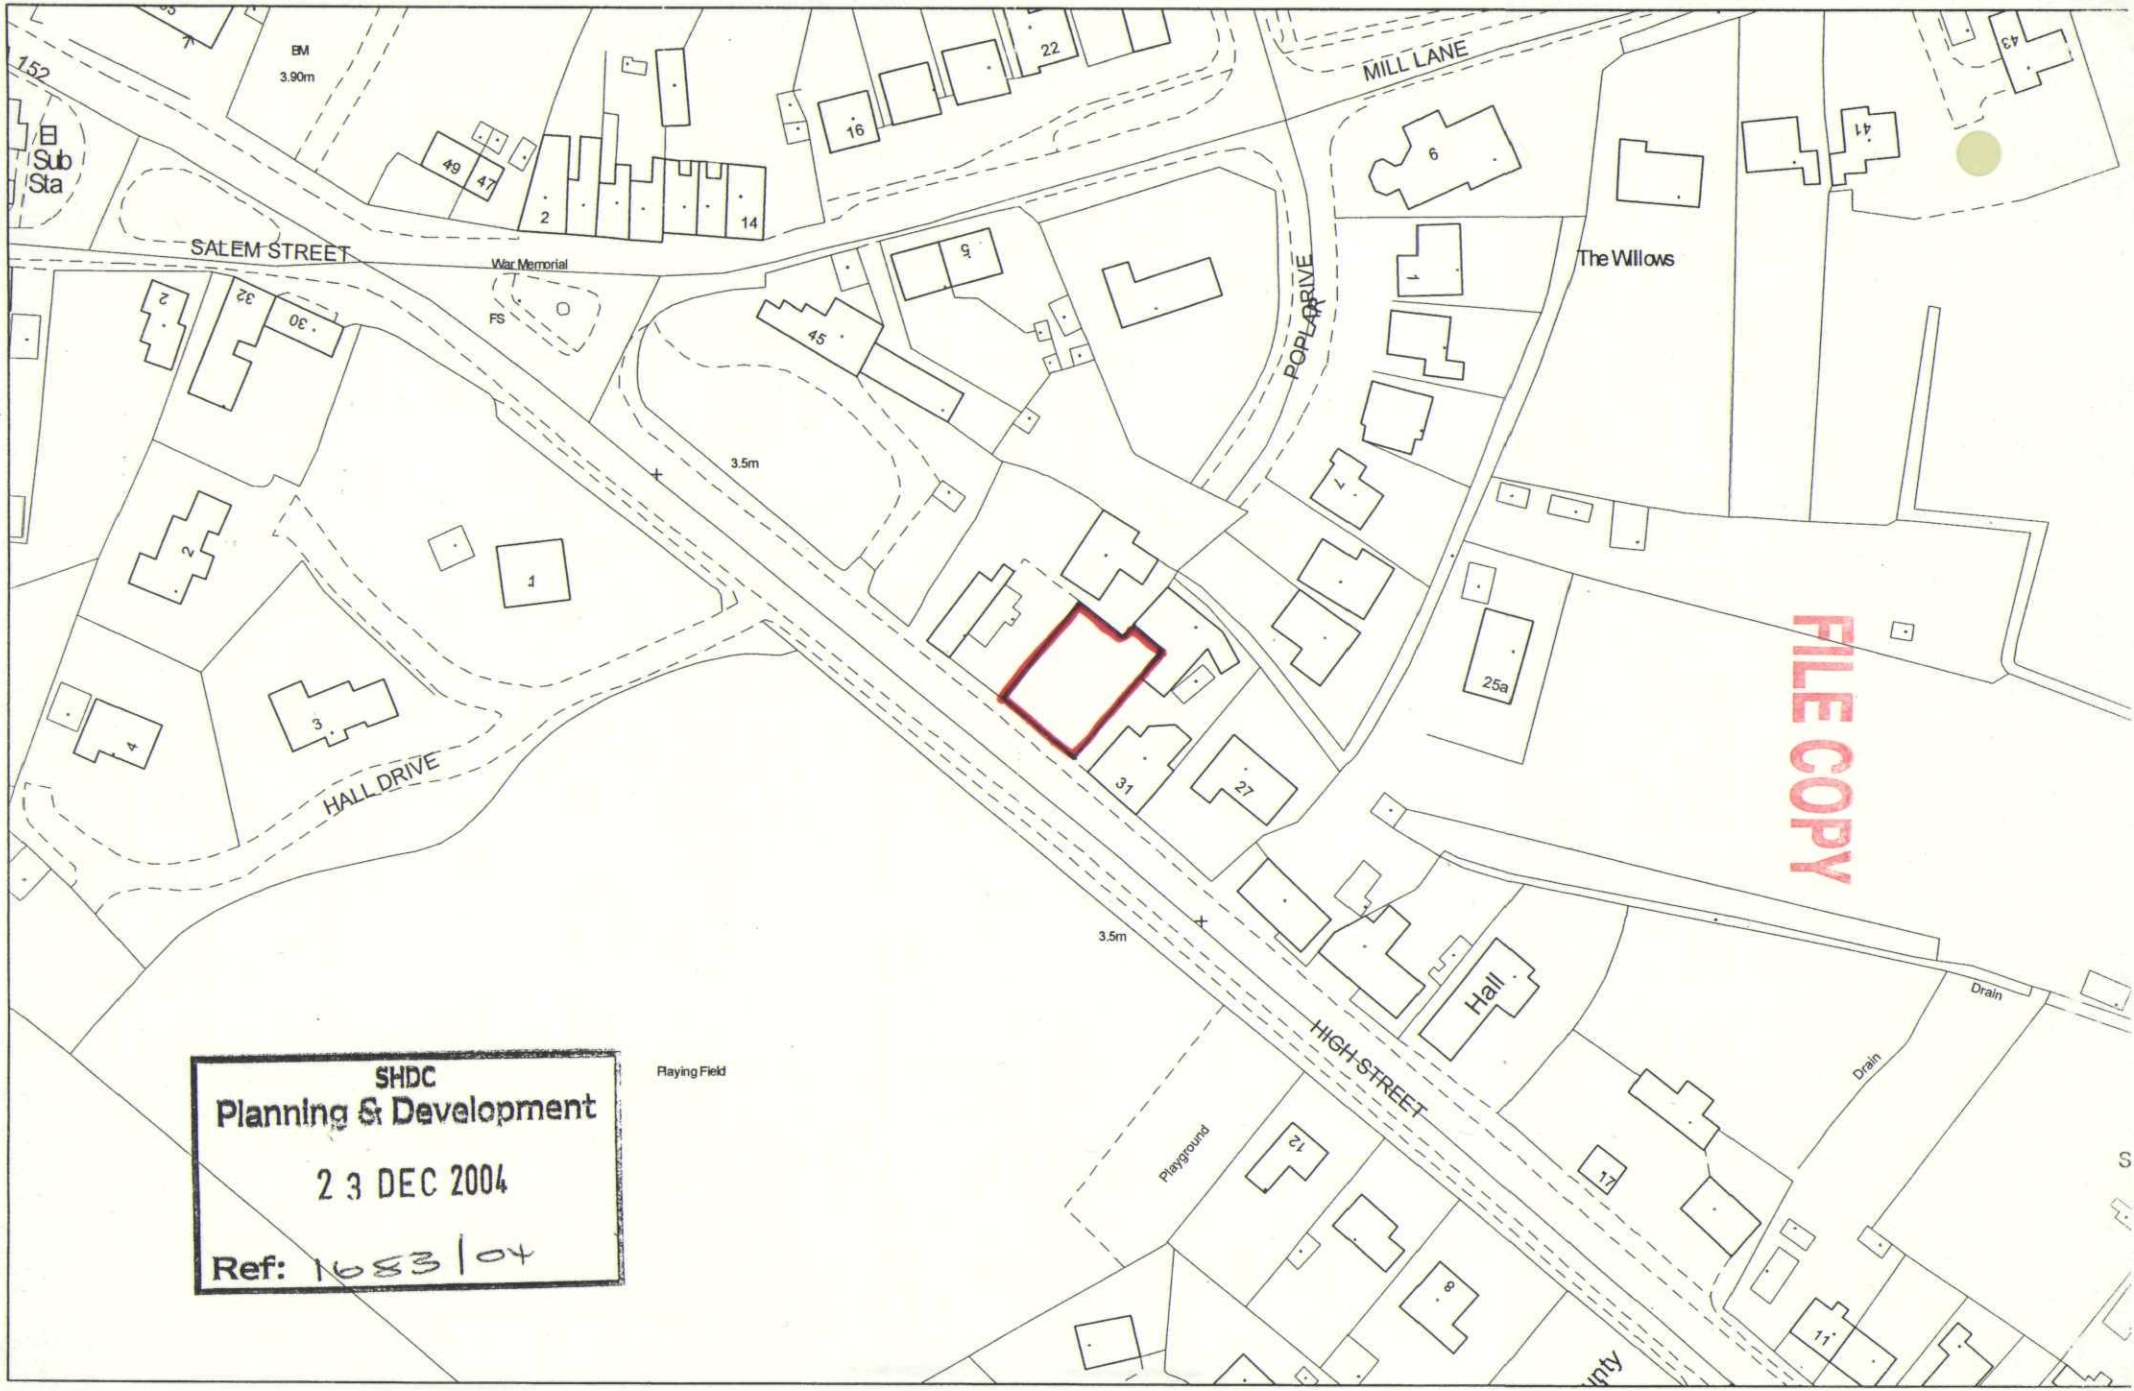

(C) Crown Copyright. South Holland District Council 100018215 23/12/2004 TF2431NW 1:1250