This drawing is copyright and may not be altered, traced, copied, photographed or used for any purpose other than that for which it is issued without consent of Broadgate Builders (Spalding) Ltd.

All dimensions to be checked on site – do not scale from drawing, any discrepencies please report to drawing office as soon as possible.

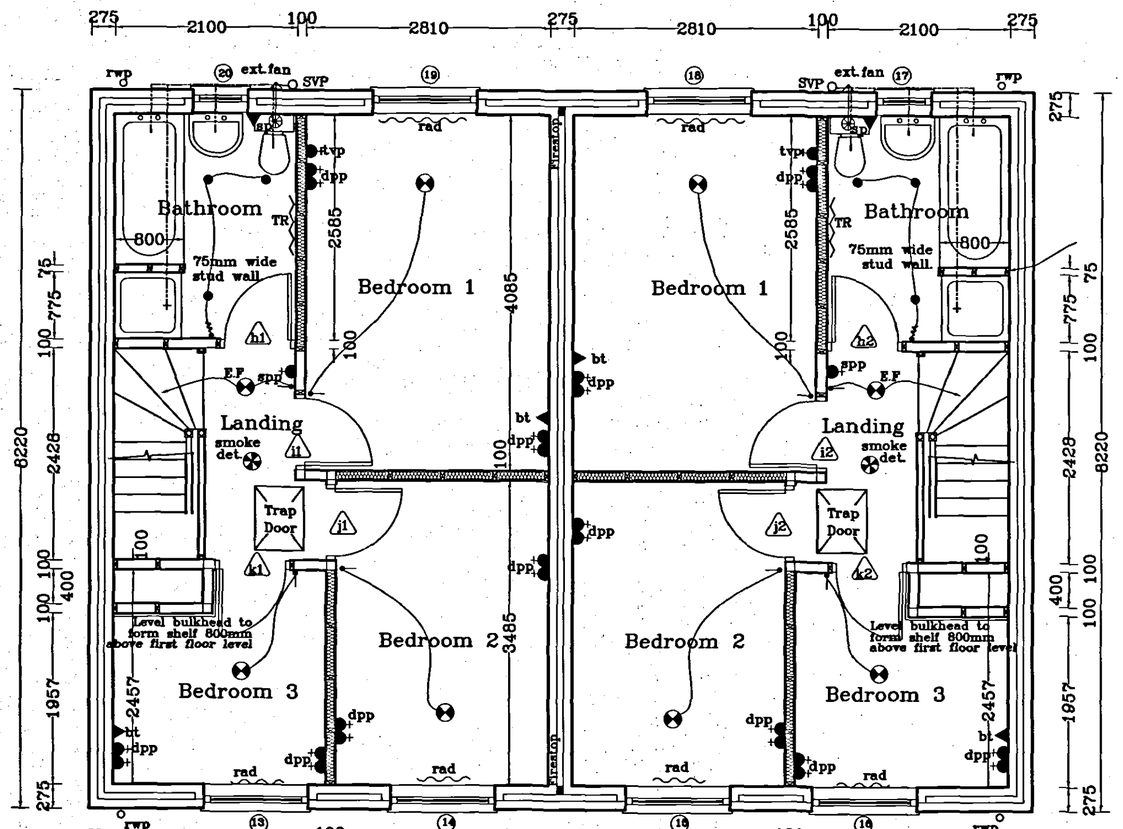

FIRST FLOOR LAYOUT

PRINCIPAL ENTRANCE LEVEL THRESHOLD.

Wall mounted gas combination–condensing boiler (h1) SEDBUK rating 90%. with system type 1.

PRINCIPAL ENTRANCE LEVEL THRESHOLD.

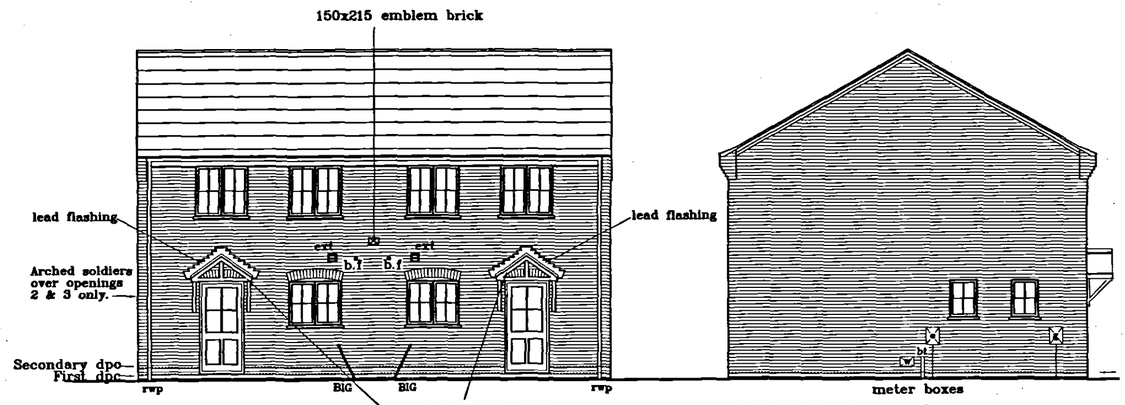

FRONT ELEVATION

SIDE ELEVATION

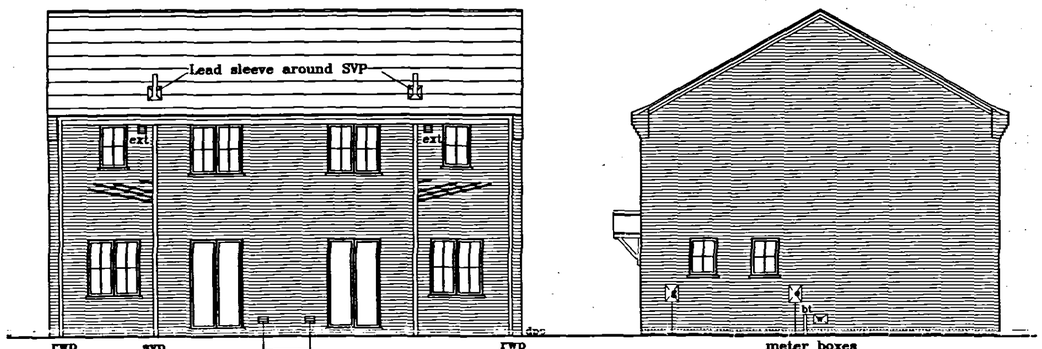

REAR ELEVATION

SIDE ELEVATION

SHDC
Planning & Development
29 DEC 2004
Ref: 1683/04

BROADGATE HOMES

Broadgate Homes Limited
Broadgate House, Weston Hills,
Spalding, Lincolnshire. PE12 6DS.
Telephone: 01406 380532 Fax:01406 380014

PROJECT TITLE

2No Semi-Detached Houses.
Land adjacent No 31
High Street , Gosberton.

Boston.
Lincs.

DRAWING

PROPOSED SCHEME

REV	DESCRIPTION	DATE	BY

SCALE 1:50 1:100

DRAWN SS

DATE

DRAWING No.