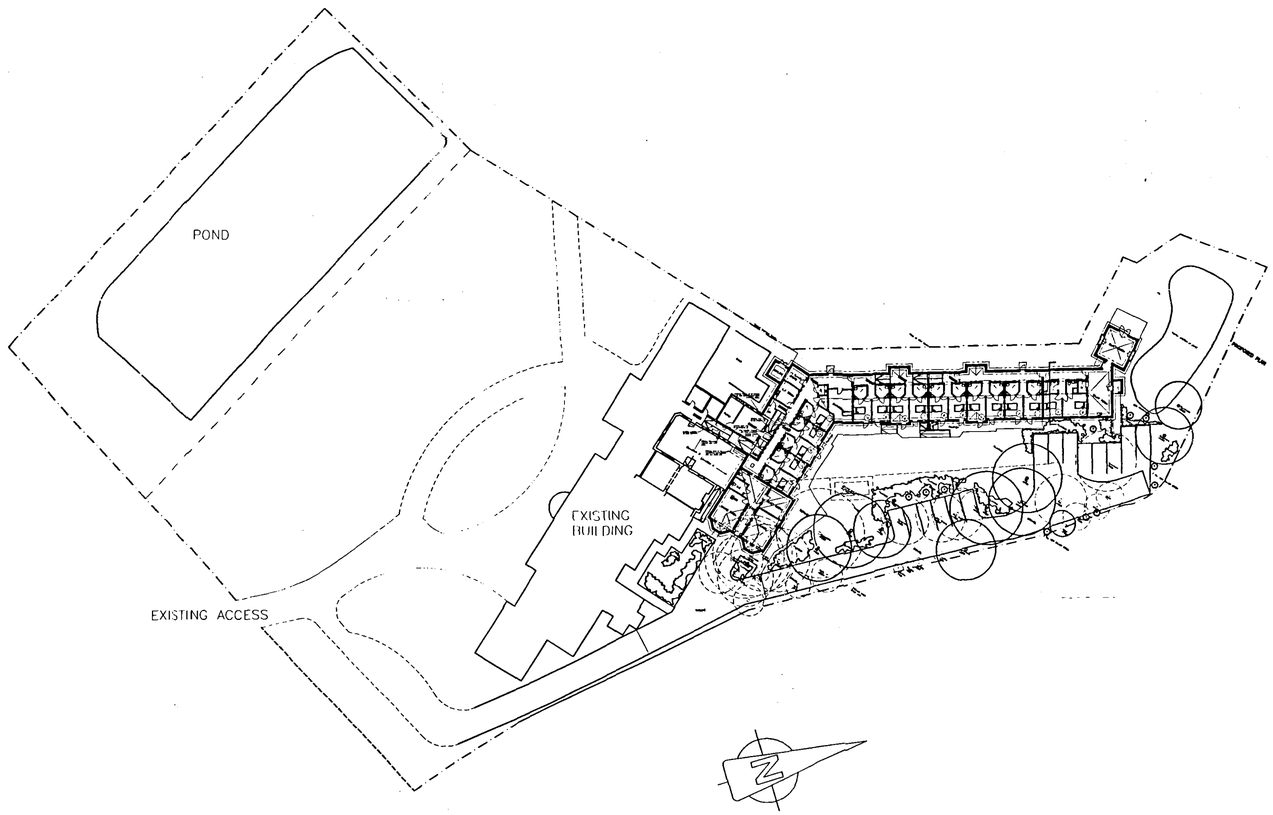

SHDC
Planning & Development
- 8 DEC 2006
Ref: 1698/06

RLV - A Parking/paving altered 22/04/98 AS

PROPOSED ALTERATIONS
GOSBERTON HOUSE
GOSBERTON
SPALDING
LINCS

MILL LODGE HOMES

PROPOSED SITE & LOCATION PLAN

Meldrum Lee & Gillatt
Architects, Quantity Surveyors
Management & Cost Consultants

Issuing Office:
Boston 01205 364795
Skegness 01754 76066
Grantham 01476 590129

Date 25/09/97 Drawn by AS
Scale 1:500 Checked by
Drawing No. 13505-29 Revision A

Do not scale. The Contractor is to check all dimensions on site and report any discrepancy to the Architect.

C:\Plotter\mjg archive\Archived\CAD\13505\13505-29.dwg Thu Jun 28 11:08:50 2001 MELDRUM LEE & GILLATT