


new lowered ceiling comprising 75 x 50mm joists
at 400mm centres with 10mm plasterboard and
textured finish



new stud partition comprising 75 x 50mm studs
at 400mm centres with 10mm plasterboard and skim
New skirtings to match existing pattern

TYPICAL GROUND FLOOR SECTION

new lowered ceiling comprising 75 x 50mm joists
at 400mm centres with 10mm plasterboard and
textured finish

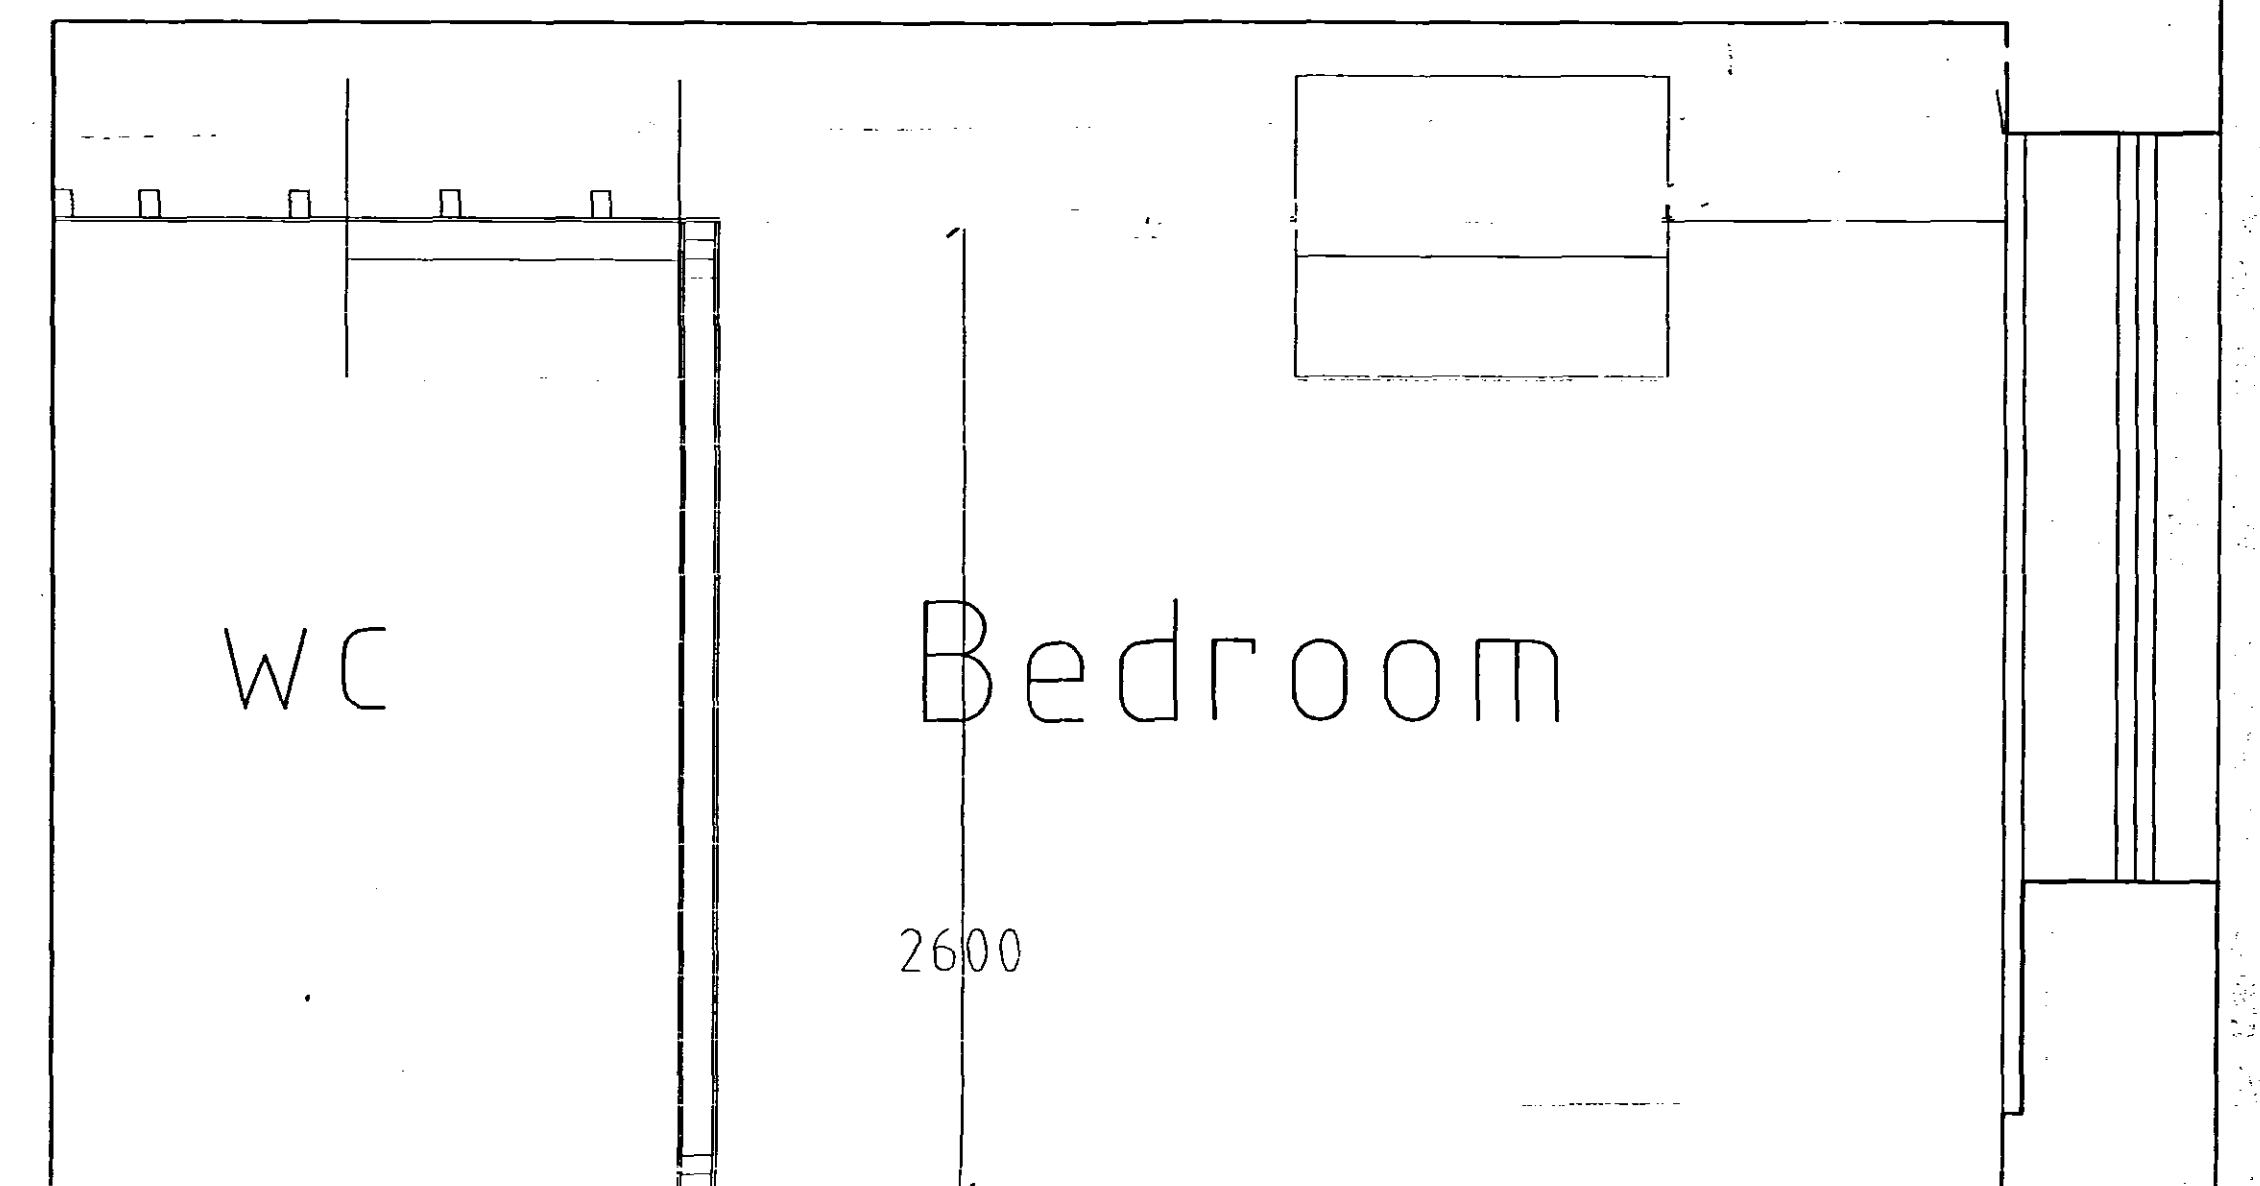

new stud partition comprising 75 x 50mm studs
at 400mm centres with 10mm plasterboard and skim
New skirtings to match existing pattern

TYPICAL FIRST FLOOR SECTION

<p>SHDC Planning & Development - 8 DEC 2008 Ref: 1698106</p>	Detailed sections through toilets		 ARCHITECTS QUANTITY SURVEYORS BUILDING SURVEYORS PARTY WALL SURVEYORS PROJECT MANAGERS PLANNING SUPERVISORS <small>MLG ASSOCIATES LTD REGISTERED OFFICE 49 High Street, Boston Lincolnshire PE21 8SP Tel: 01205 364795 Fax: 01205 310847 E-mail: mlg@mlg.co.uk mlg@mlg.co.uk Ref No: 410/928</small>
	Proposed alterations at Gosberton House Westhorpe Road Gosberton Spalding Lincs		
	DATE: June 2001	DRAWN BY: bgh	
	DRAWING SCALE: 1:20	CHECKED BY:	
	DRAWING REFERENCE NUMBER / REVISION: 14237-03		
<small>DO NOT SCALE THIS DRAWING. THE CONTRACTOR IS DEEMED TO CHECK ALL DIMENSIONS ON SITE AND REPORT ANY DISCREPANCY TO THE ARCHITECT. THE CONTENTS OF THIS DRAWING ARE COVERED BY COPYRIGHT AND REMAIN THE PROPERTY OF MLG ASSOCIATES LTD. WRITTEN APPROVAL MUST BE OBTAINED FROM MLG ASSOCIATES LTD PRIOR TO REPRODUCTION OF OR REPRODUCTION OF THIS DRAWING OR THE CONTENTS OF THIS DRAWING. ANY DIMENSIONS NOT SHOWN ARE TO BE CHECKED AND AGREED WITH THE ARCHITECT BEFORE PROCEEDING WITH THE DETAILED WORKS.</small>			