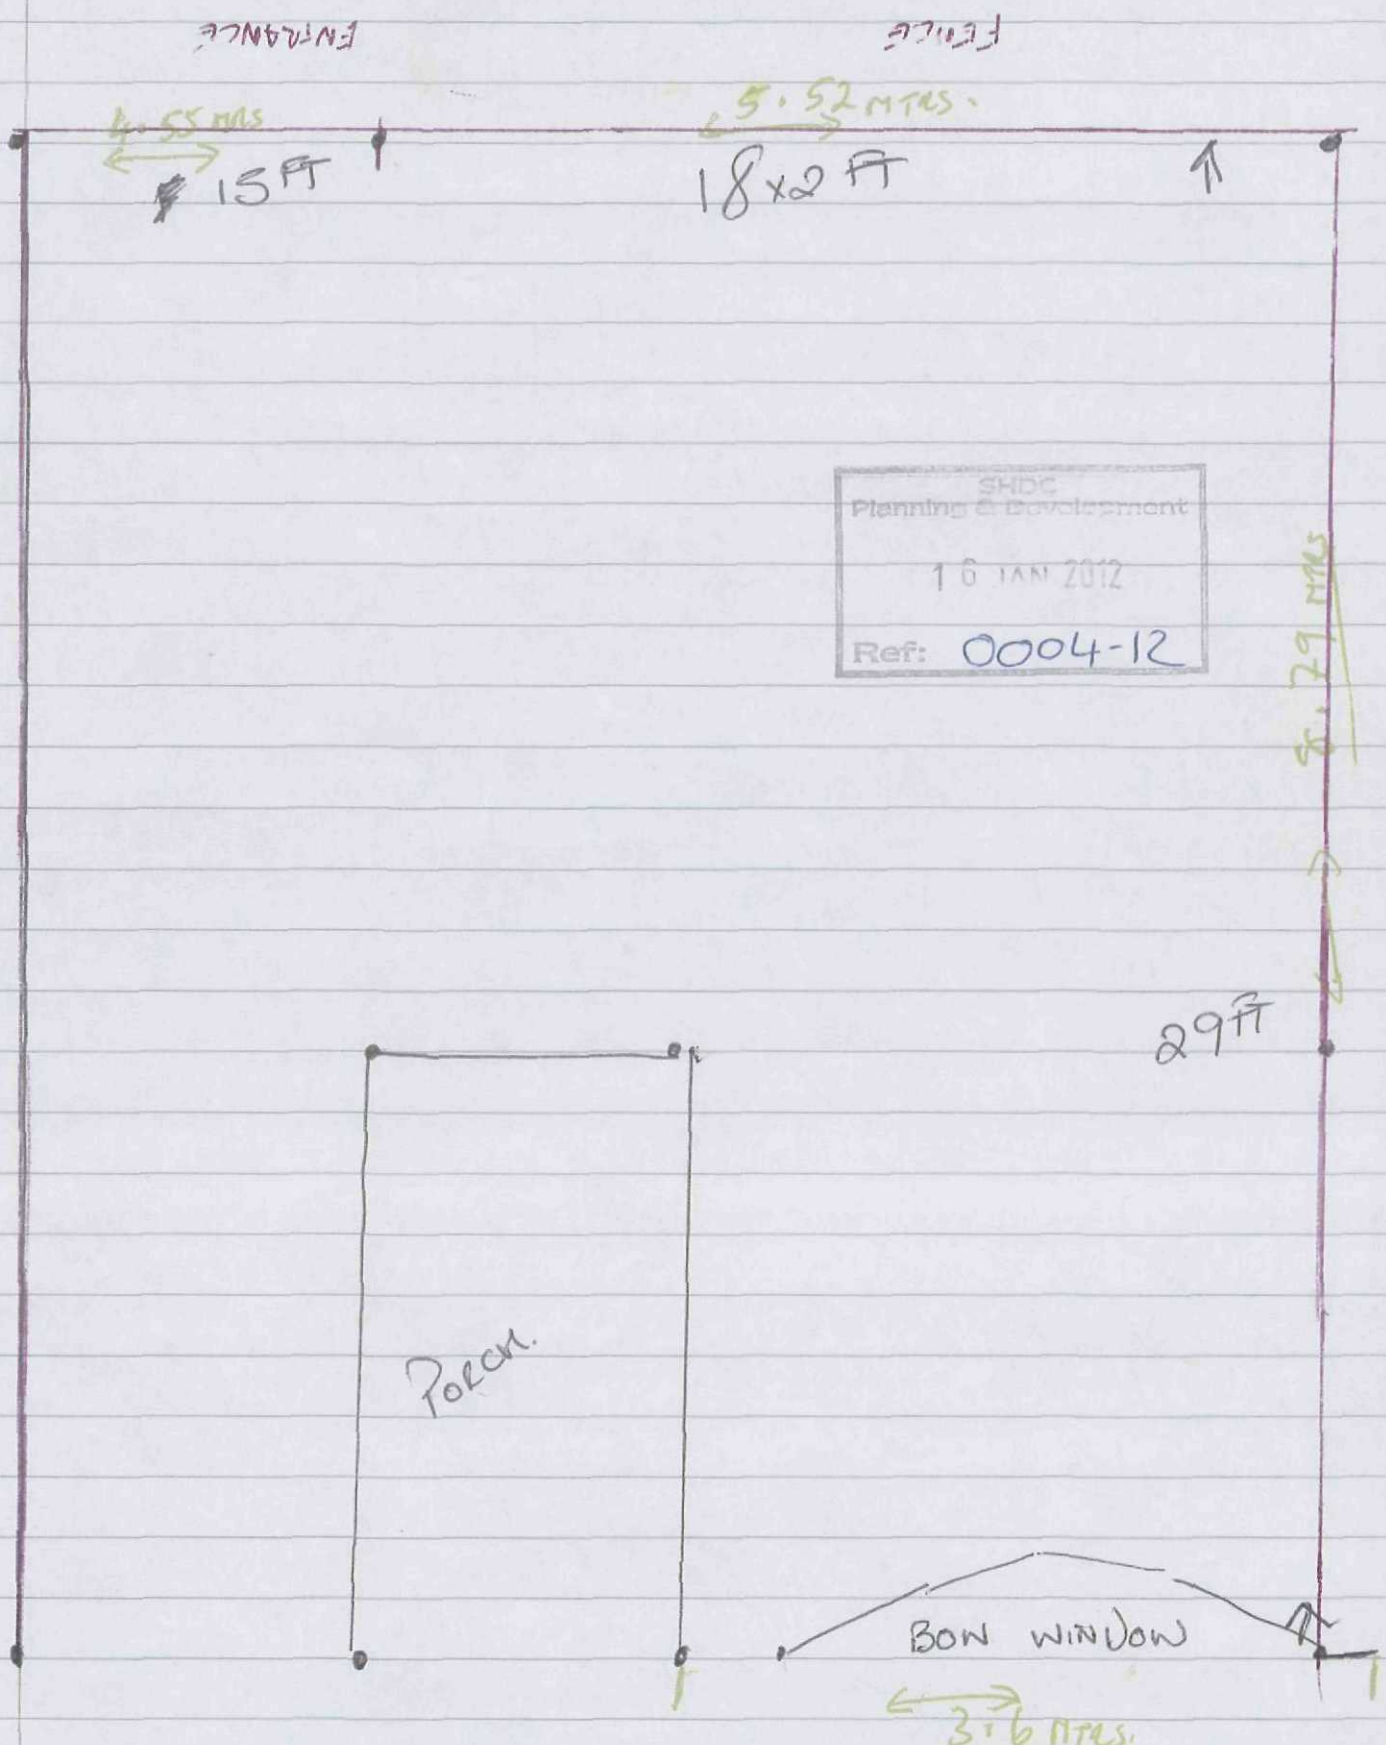

ENTRANCE
FENCE
4.55 MTRS
15FT
5.52 MTRS.
18x2 FT
SHDC
Planning & Development
16 JAN 2012
Ref: 0004-12
8.79 MTRS
29FT
Porch.
BOW WINDOW
3.6 MTRS.