
Scale
0 1
5m 1:100

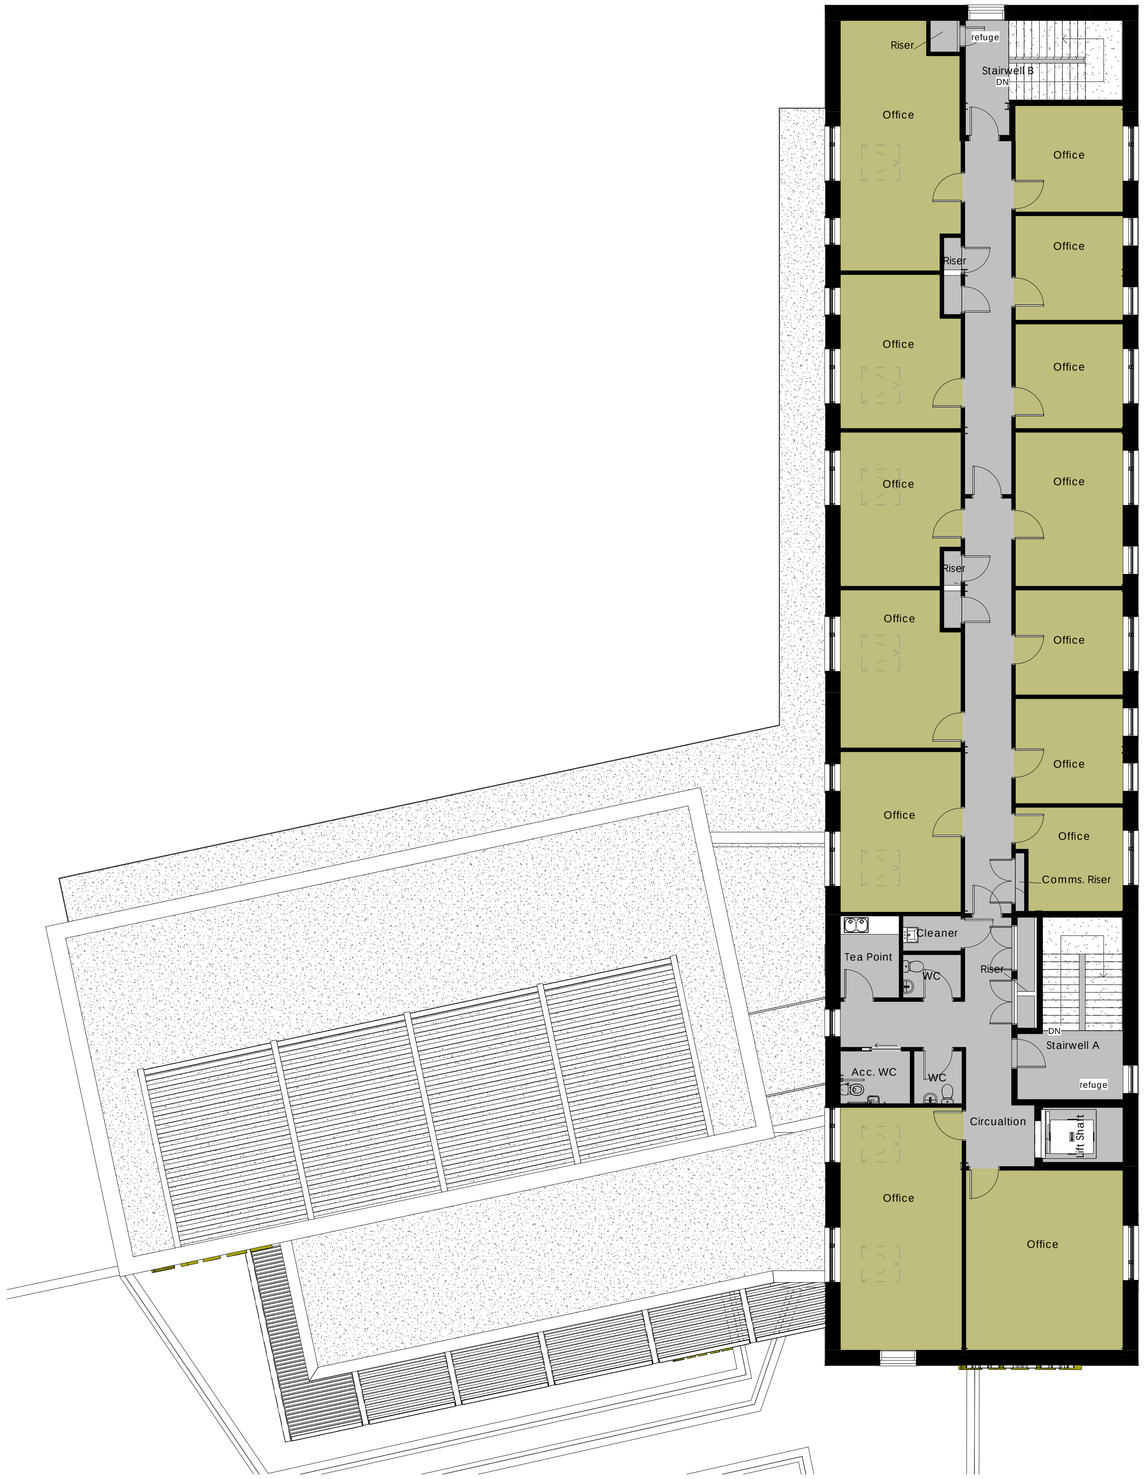

Project
South Lincolnshire Food Enterprise Zone (FEZ), Peppermint Park, Cibus Way, Holbeach, PE12 7FH

Client
Lincolnshire County Council

Drawing
GA - Second Floor Layout

A1 @ 1 : 100

Date
November 2020

core+ architects
www.core-architects.co.uk

The Terrace, Grantham Street, Lincoln, LN2 1BD 01522 525901
Copyright © 2020 Core Plus Architects Limited Do Not Scale

FEASIBILITY

770-1- 012