
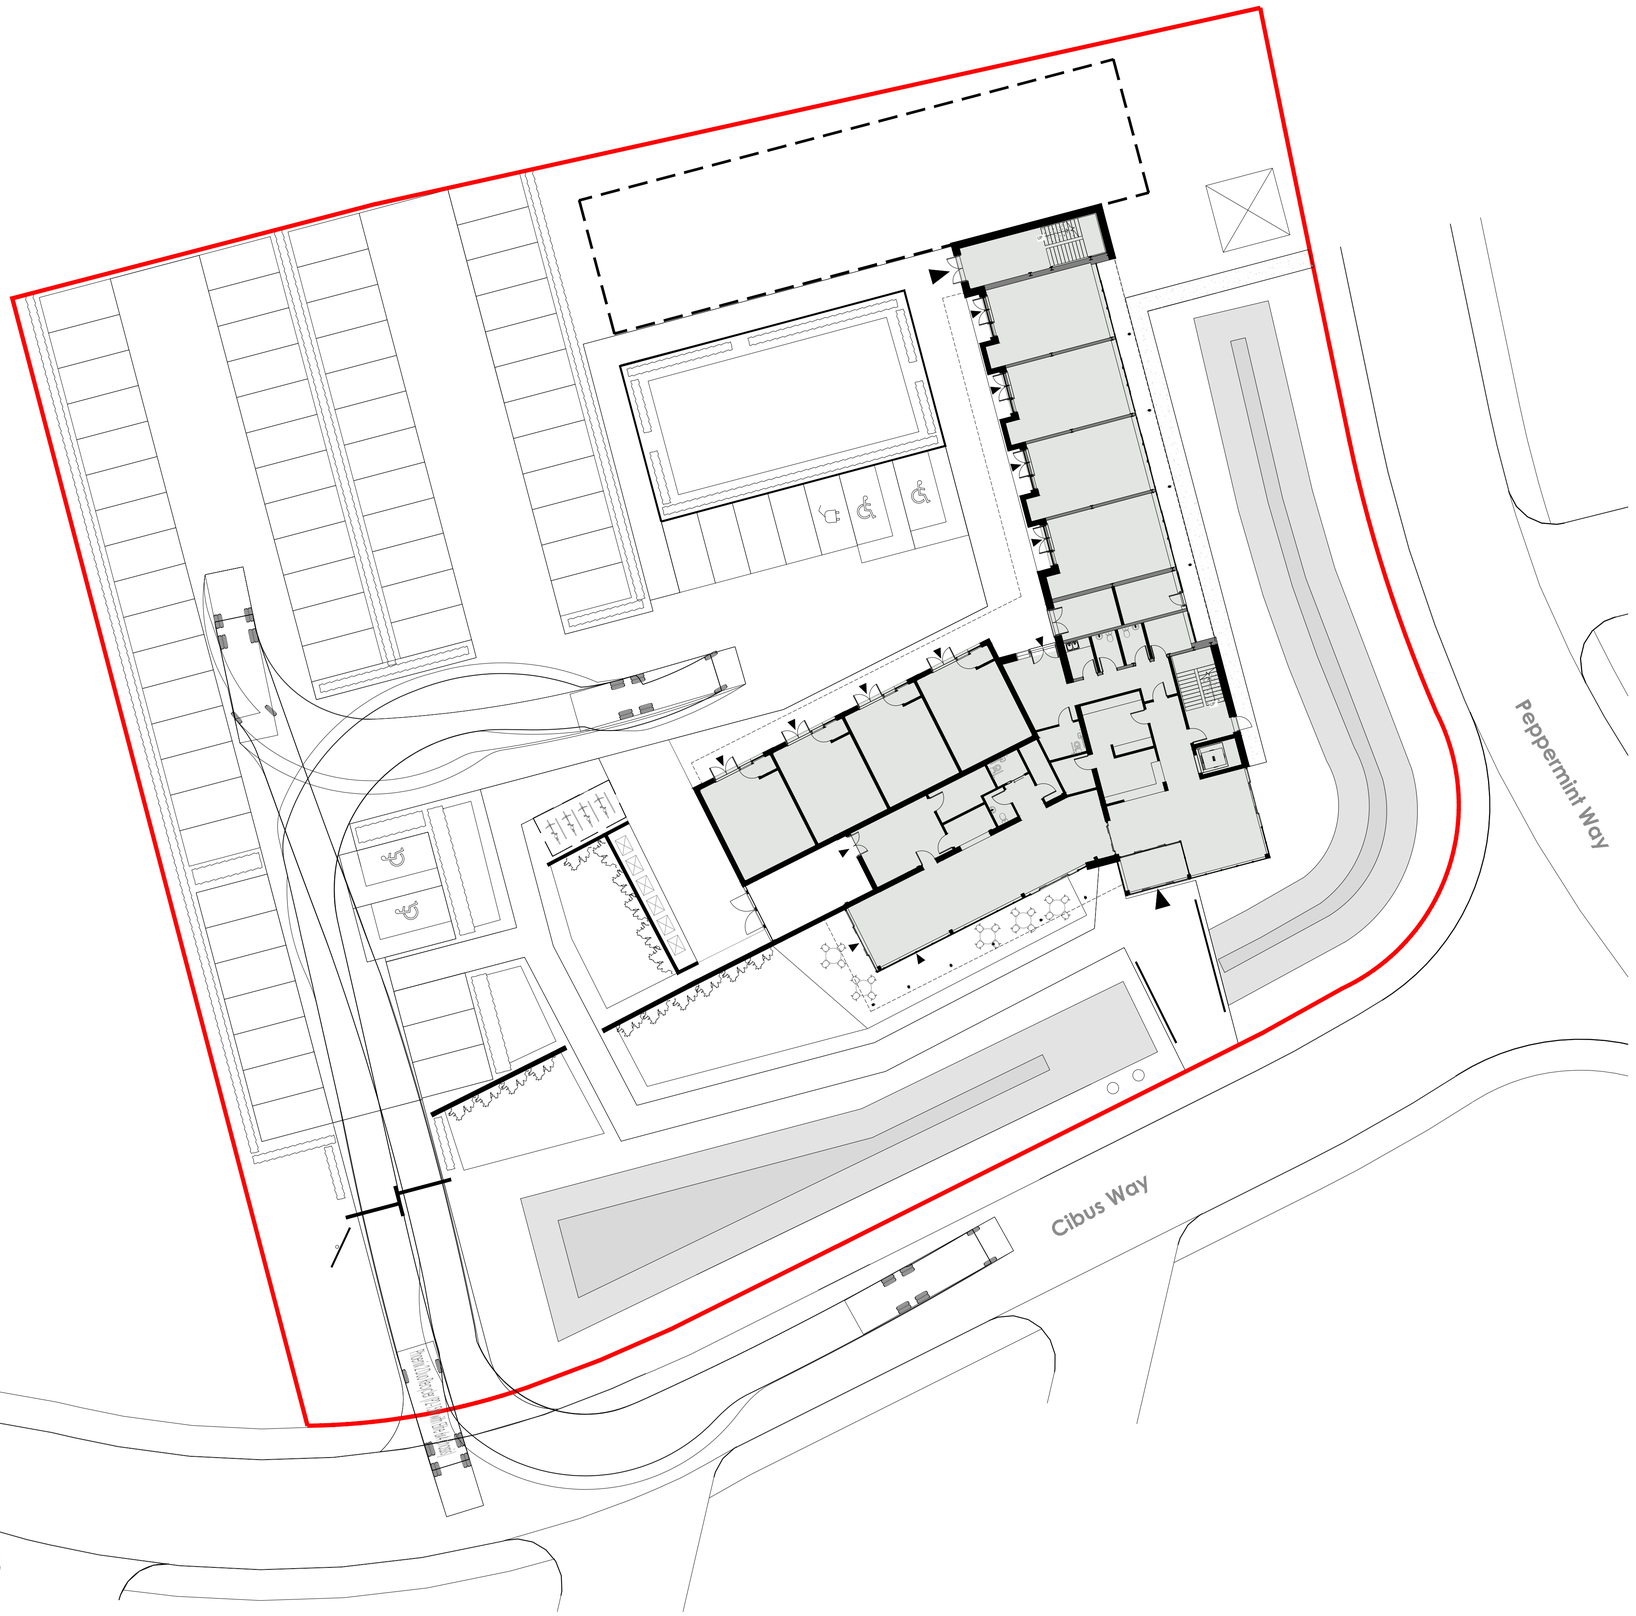


Scale
0 2 10m 1:200

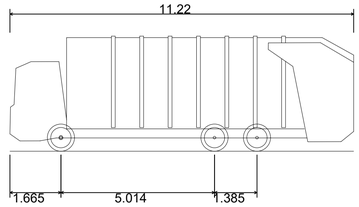

Phoenix 2 Duo Recycler (P2-15W with Elite 6x4 chassis)

Overall Length	11.220m
Overall Width	2.530m
Overall Body Height	3.756m
Min Body Ground Clearance	0.309m
Track Width	2.530m
Lock to lock time	4.00s
Kerb to Kerb Turning Radius	11.550m

Revisions

– –
dd.mm.yyyy Comments

Project
Hub Building South Lincolnshire Food Enterprise Zone

Client
Lincolnshire CC

Drawing
Refuse Collection Vehicle Maneuvering
1:200 @ A1

Date
12.10.2020

core+ architects
www.core-architects.co.uk
The Terrace, Grantham Street, Lincoln, LN2 1BD 01522 525901
Copyright © 2020 Core Plus Architects Limited Do Not Scale

770.1 -501 _