




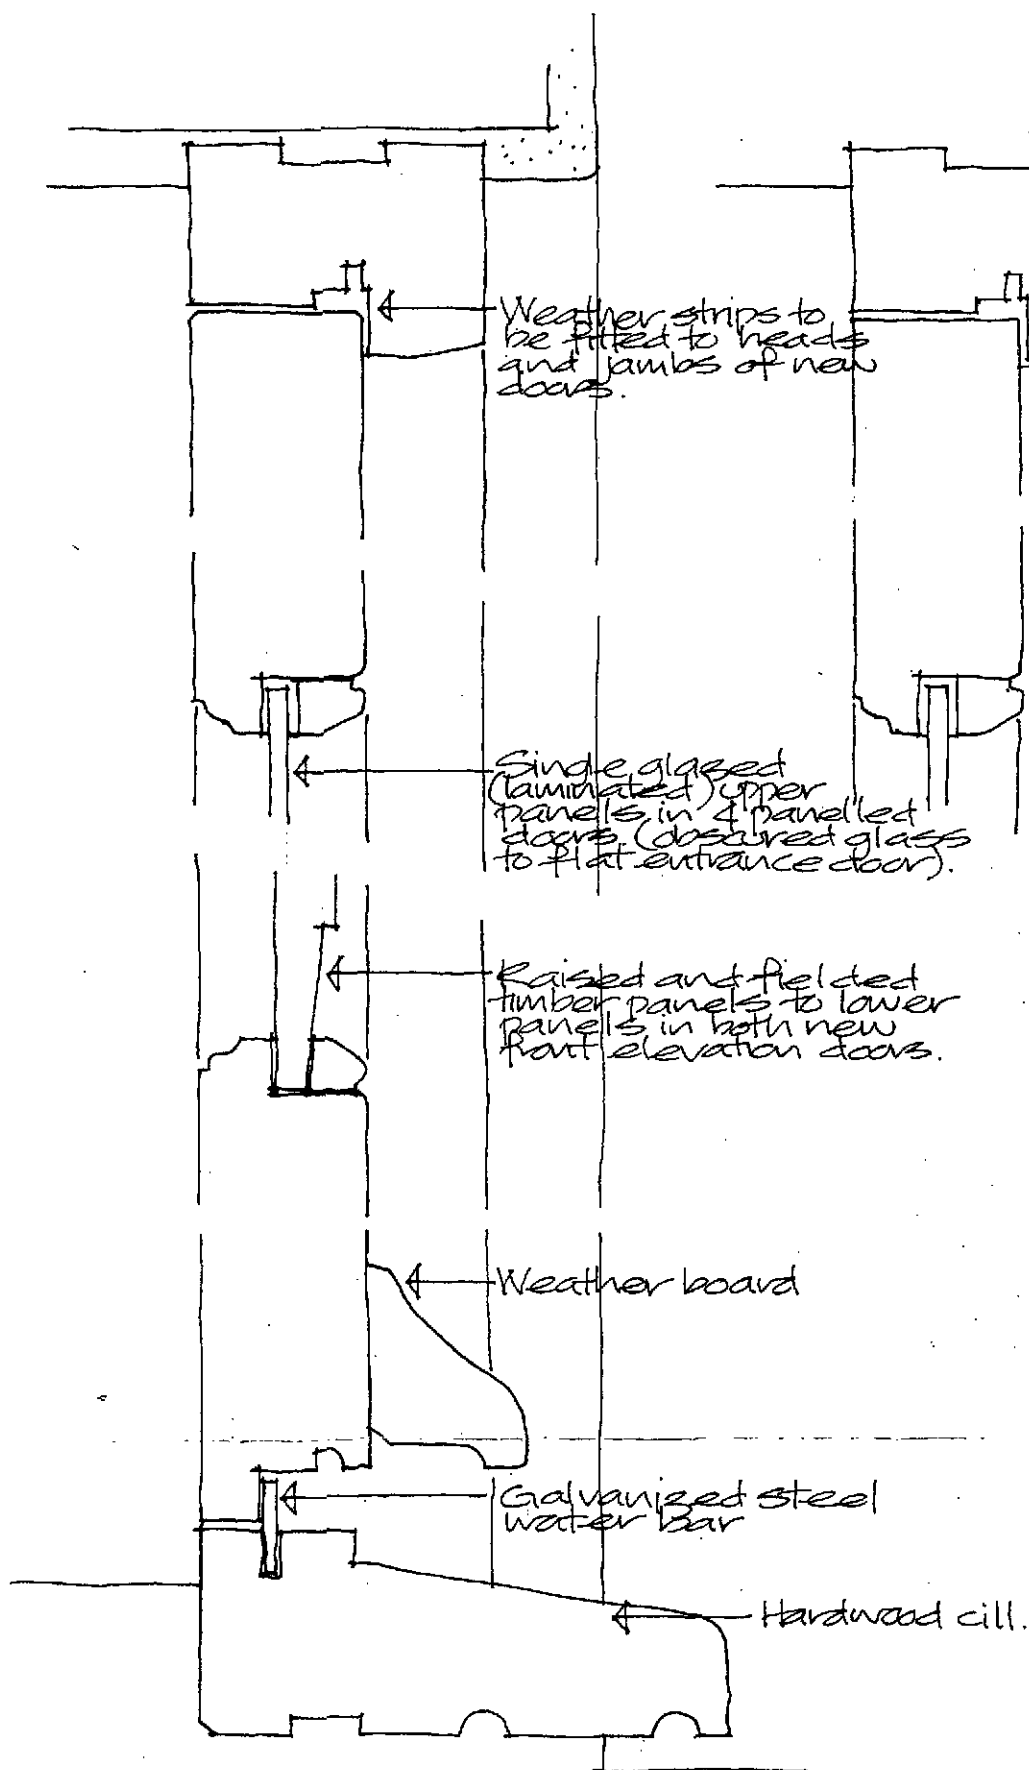


DOOR AND FRAME DETAIL TO
FRONT ENTRANCE TO FLAT
(Retail accommodation front entrance
door detail to be similar but within
existing or replacement frame).

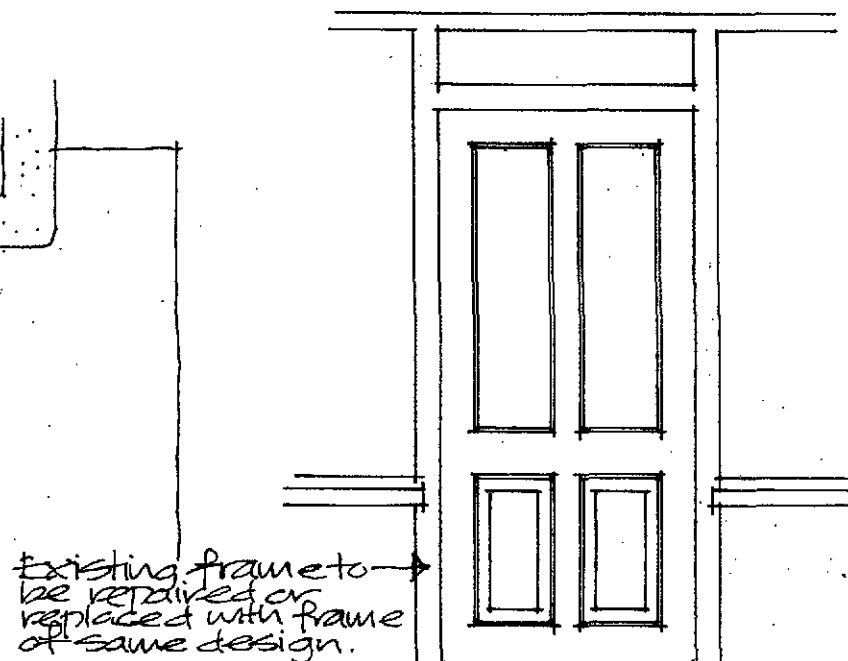

ENTRANCE DOOR TO
RETAIL UNIT.

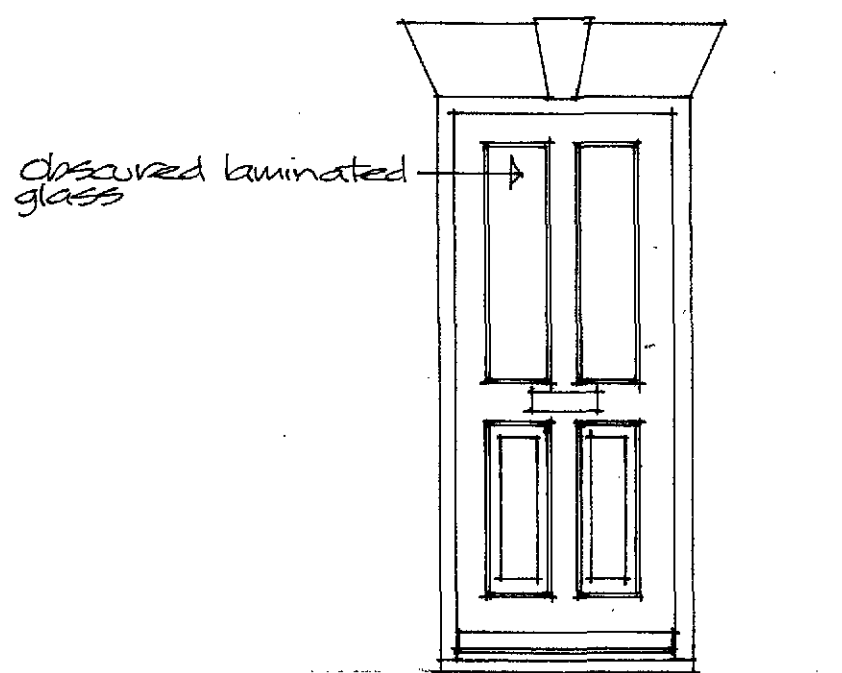

ENTRANCE DOOR
TO FLAT.

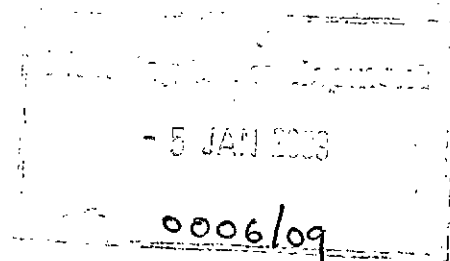

DETERMINED
PLAN

Project

**PROPOSED ALTERATIONS TO
EXISTING RETAIL UNIT AND
LIVING ACCOMMODATION,
52 HIGH STREET, HOLBEACH.
DOOR DETAILS**

Client

MS P M BRITLIFF

ALAN HORNSBY

ARCHITECTURAL SERVICES LTD

"Little Acre"

Peak Hill, Cowbit,
Spalding, Lincs. PE12 6AW
Tel. Holbeach (01406) 380591

Scale Half full size & 1 : 25 Drg. no. 08/30/06
Date December 2008

Sash weights

External architrave
if required

Treatment of existing
brick reveals to be
determined after
existing window frames
removed and reveals
exposed.

Type of new lintels if required
to be determined after
existing window frames are
removed and existing lintels
inspected.

PLAN DETAIL
Scale half full size

DETERMINED
PLAN

5 JAN 2009

0006/09

Detail of vertical glazing
head.

Single glazing throughout
basted in linseed oil putty.
Suitable draught seals to
be fitted.

Removable
head.

Hardwood bottom cill

Mastic seal

Install new artificial stone
cills to new sliding sash
window frames.
Cill detail/depth to be
determined.

SECTION DETAIL
Scale half full size.

Project

**PROPOSED ALTERATIONS TO
EXISTING RETAIL UNIT AND
LIVING ACCOMMODATION,
52 HIGH STREET, HOLBEACH.
WINDOW DETAILS**

Client

MS P M BRITLIFF

ALAN HORNSBY

ARCHITECTURAL SERVICES LTD

"Little Acre"
Peak Hill, Cowbit,
Spalding, Lincs. PE12 6AW
Tel. Holbeach (01406) 380591

Scale Half full size

Date December 2008

Drg. no. 08/30/05