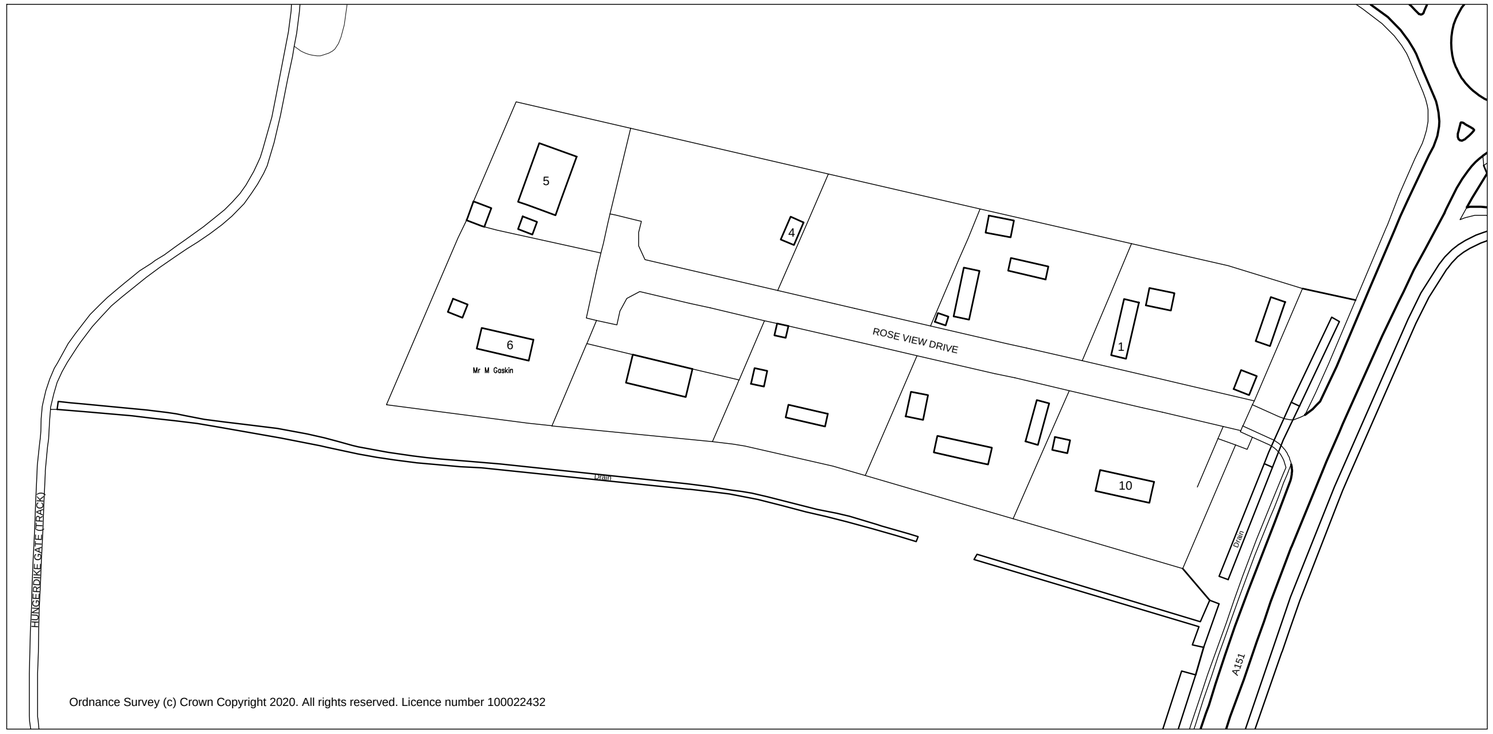

Existing Site Plan 1:1250

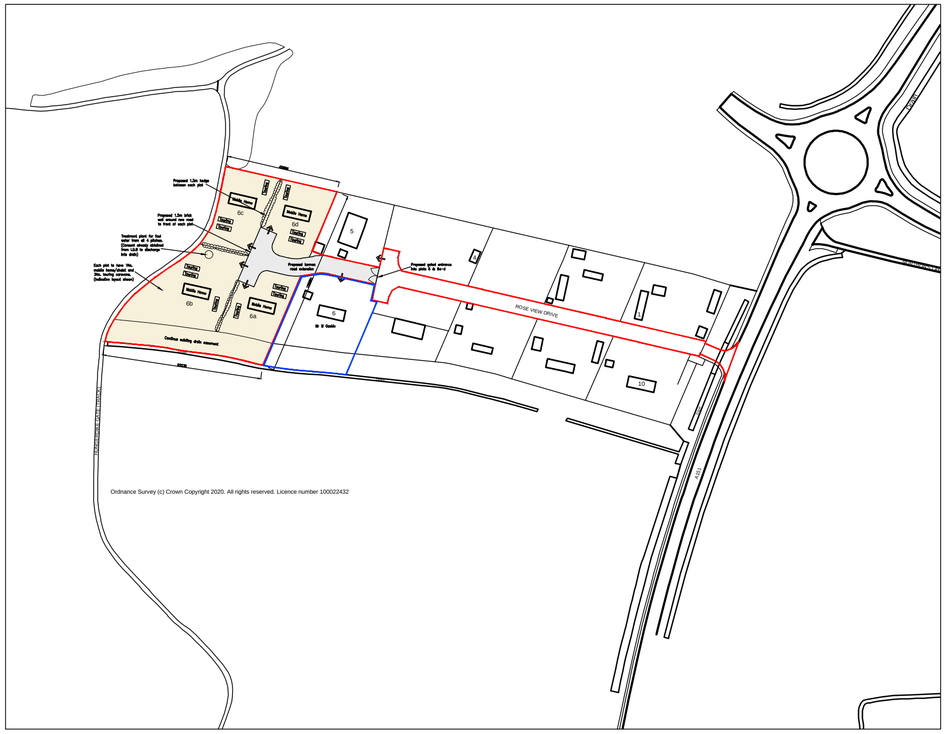

Location Plan 1:2500

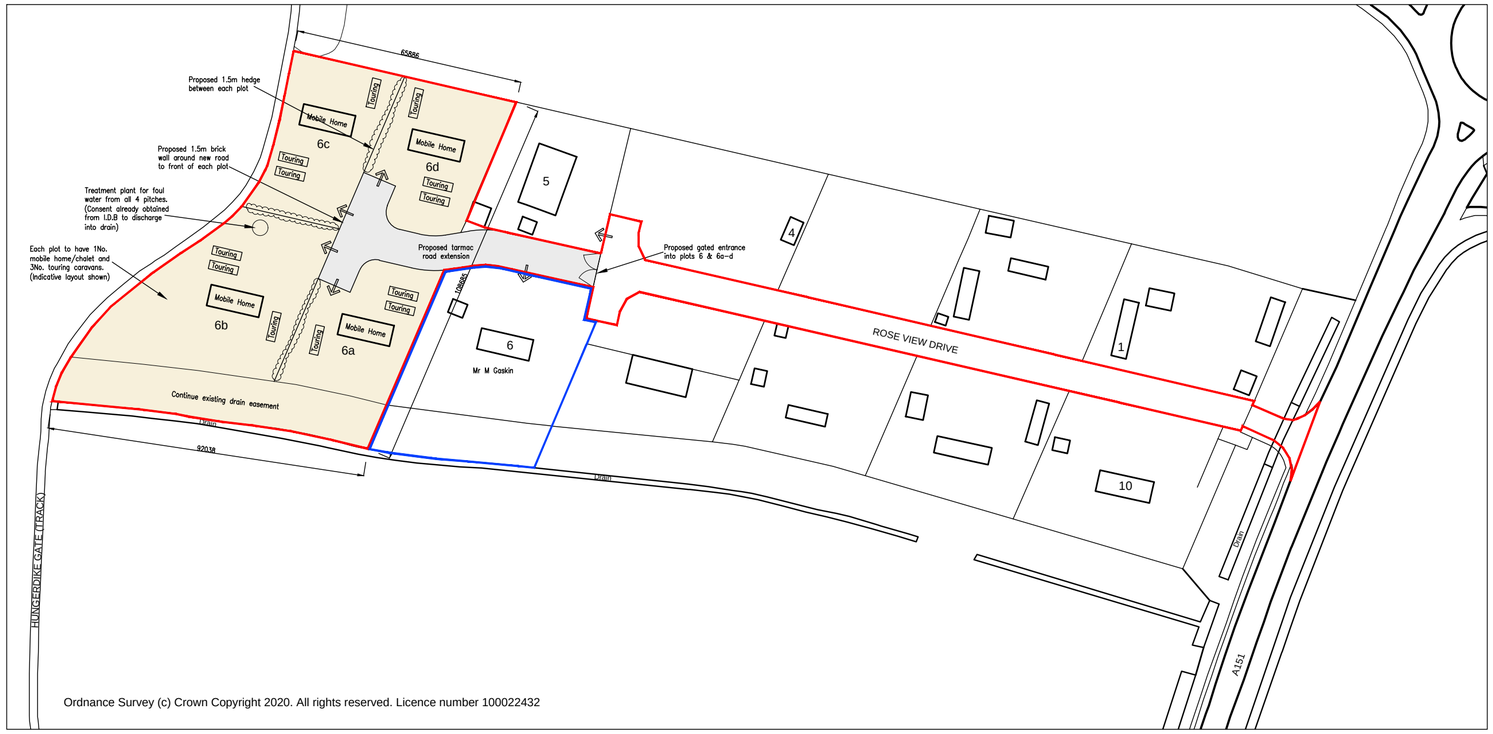

Proposed Site Plan 1:1250

N

Peter Humphrey Associates Ltd.
ARCHITECTURAL DESIGN AND BUILDING

PROJECT
Proposed 4No. traveller pitches for family linked with pitch No.6

SITE
Land Rear of 6 Rose View Drive
A151
Holbeach
PE12 7LD

DRAWING
PLANNING DRAWING

CLIENT
Mr Mark Gaskin

DATE Nov 2020 SCALE As Shown JOB No. 6231/01D

COPYRIGHT: THIS DRAWING MUST NOT BE ISSUED, LOANED OR COPIED WITHOUT THE CONSENT OF PETER HUMPHREY ASSOCIATES

Peter Humphrey Associates
ARCHITECTURAL DESIGN AND BUILDING
TELEPHONE: 01945 466 966
E-MAIL: info@peterhumphrey.co.uk
31 OLD MARKET WISBECH CAMBS PE13 1NB

Fenland District Council
Building Design Awards
Building Excellence in Fenland
Category Winner 06,09,10
Overall Winner 2010