




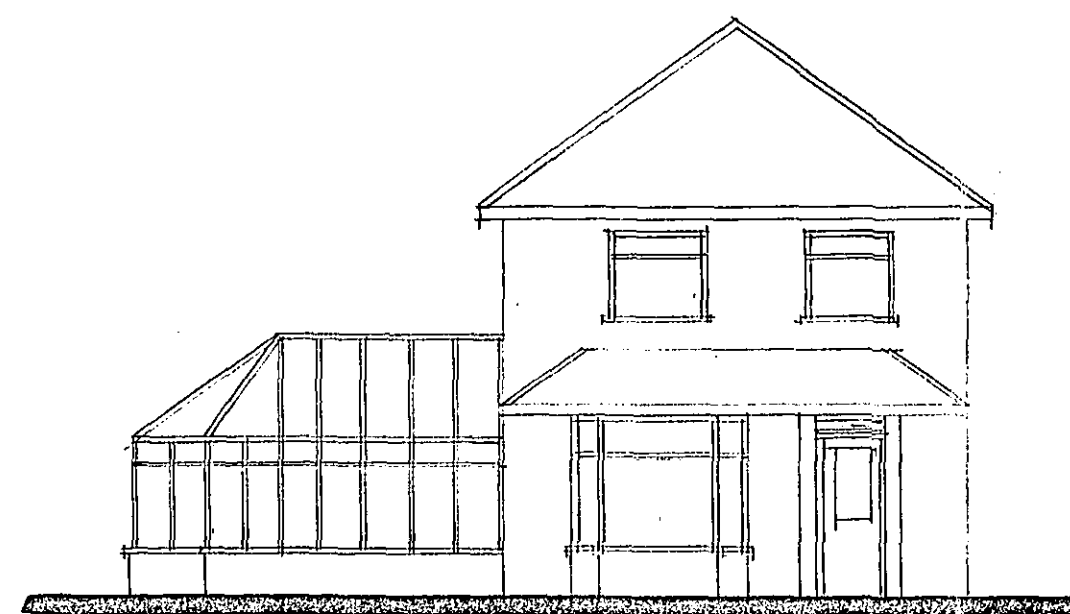


FRONT.

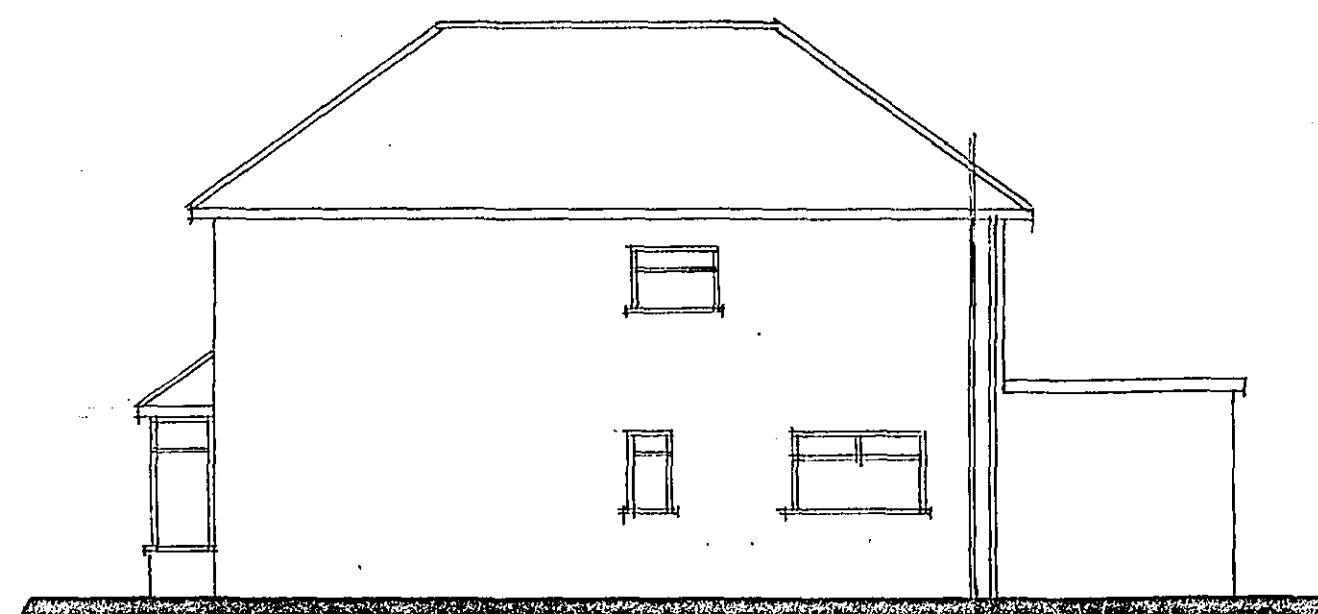


SIDE

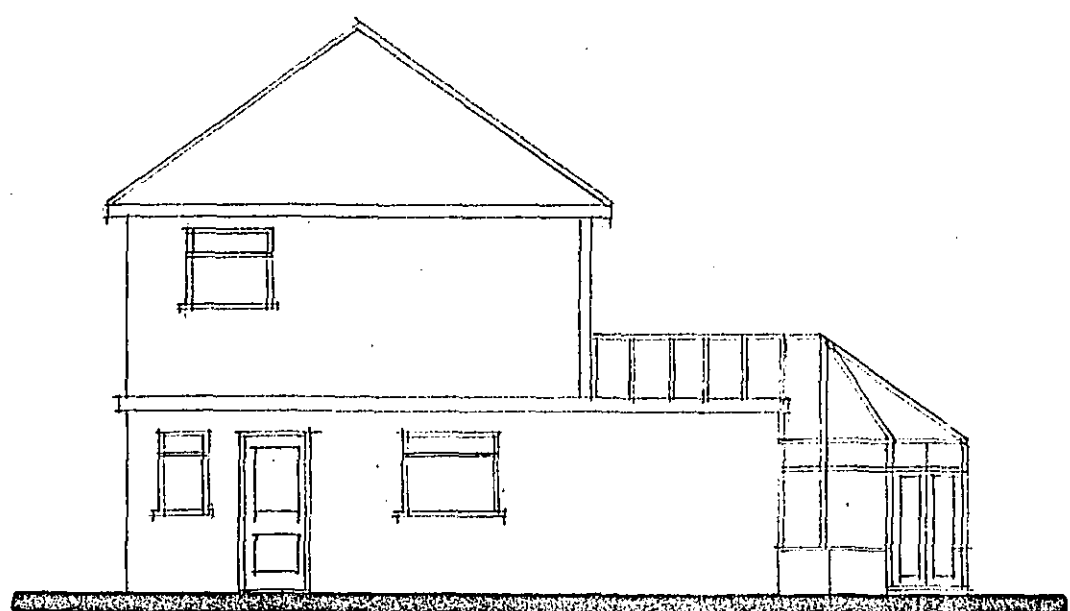

REAR.

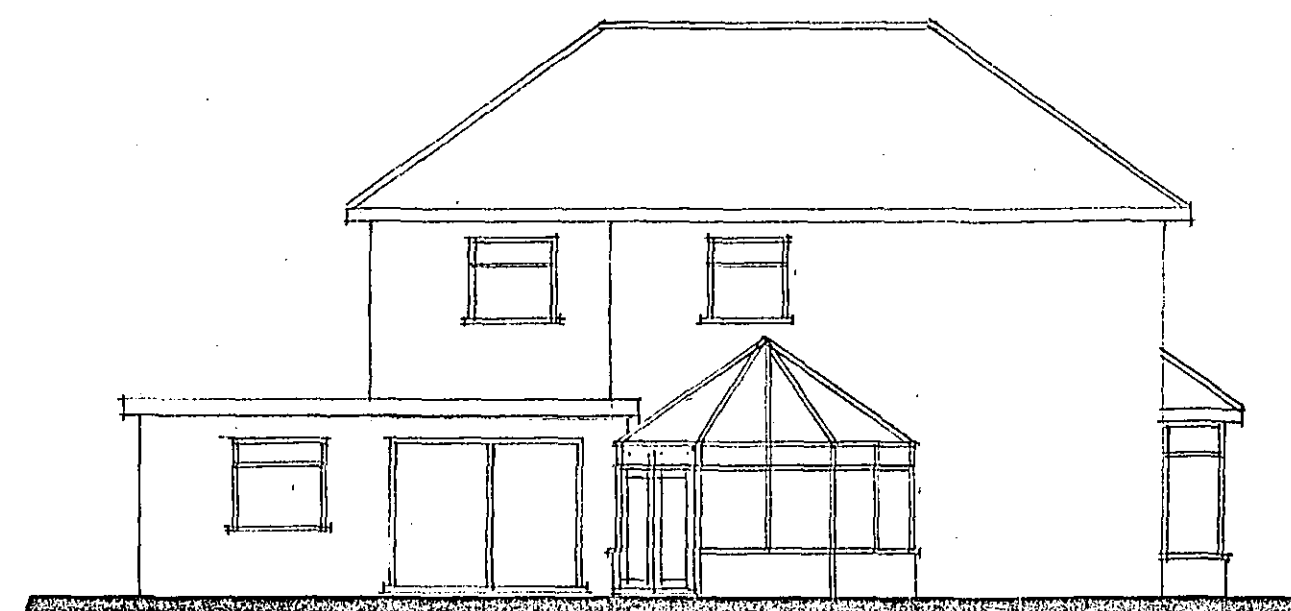

SIDE

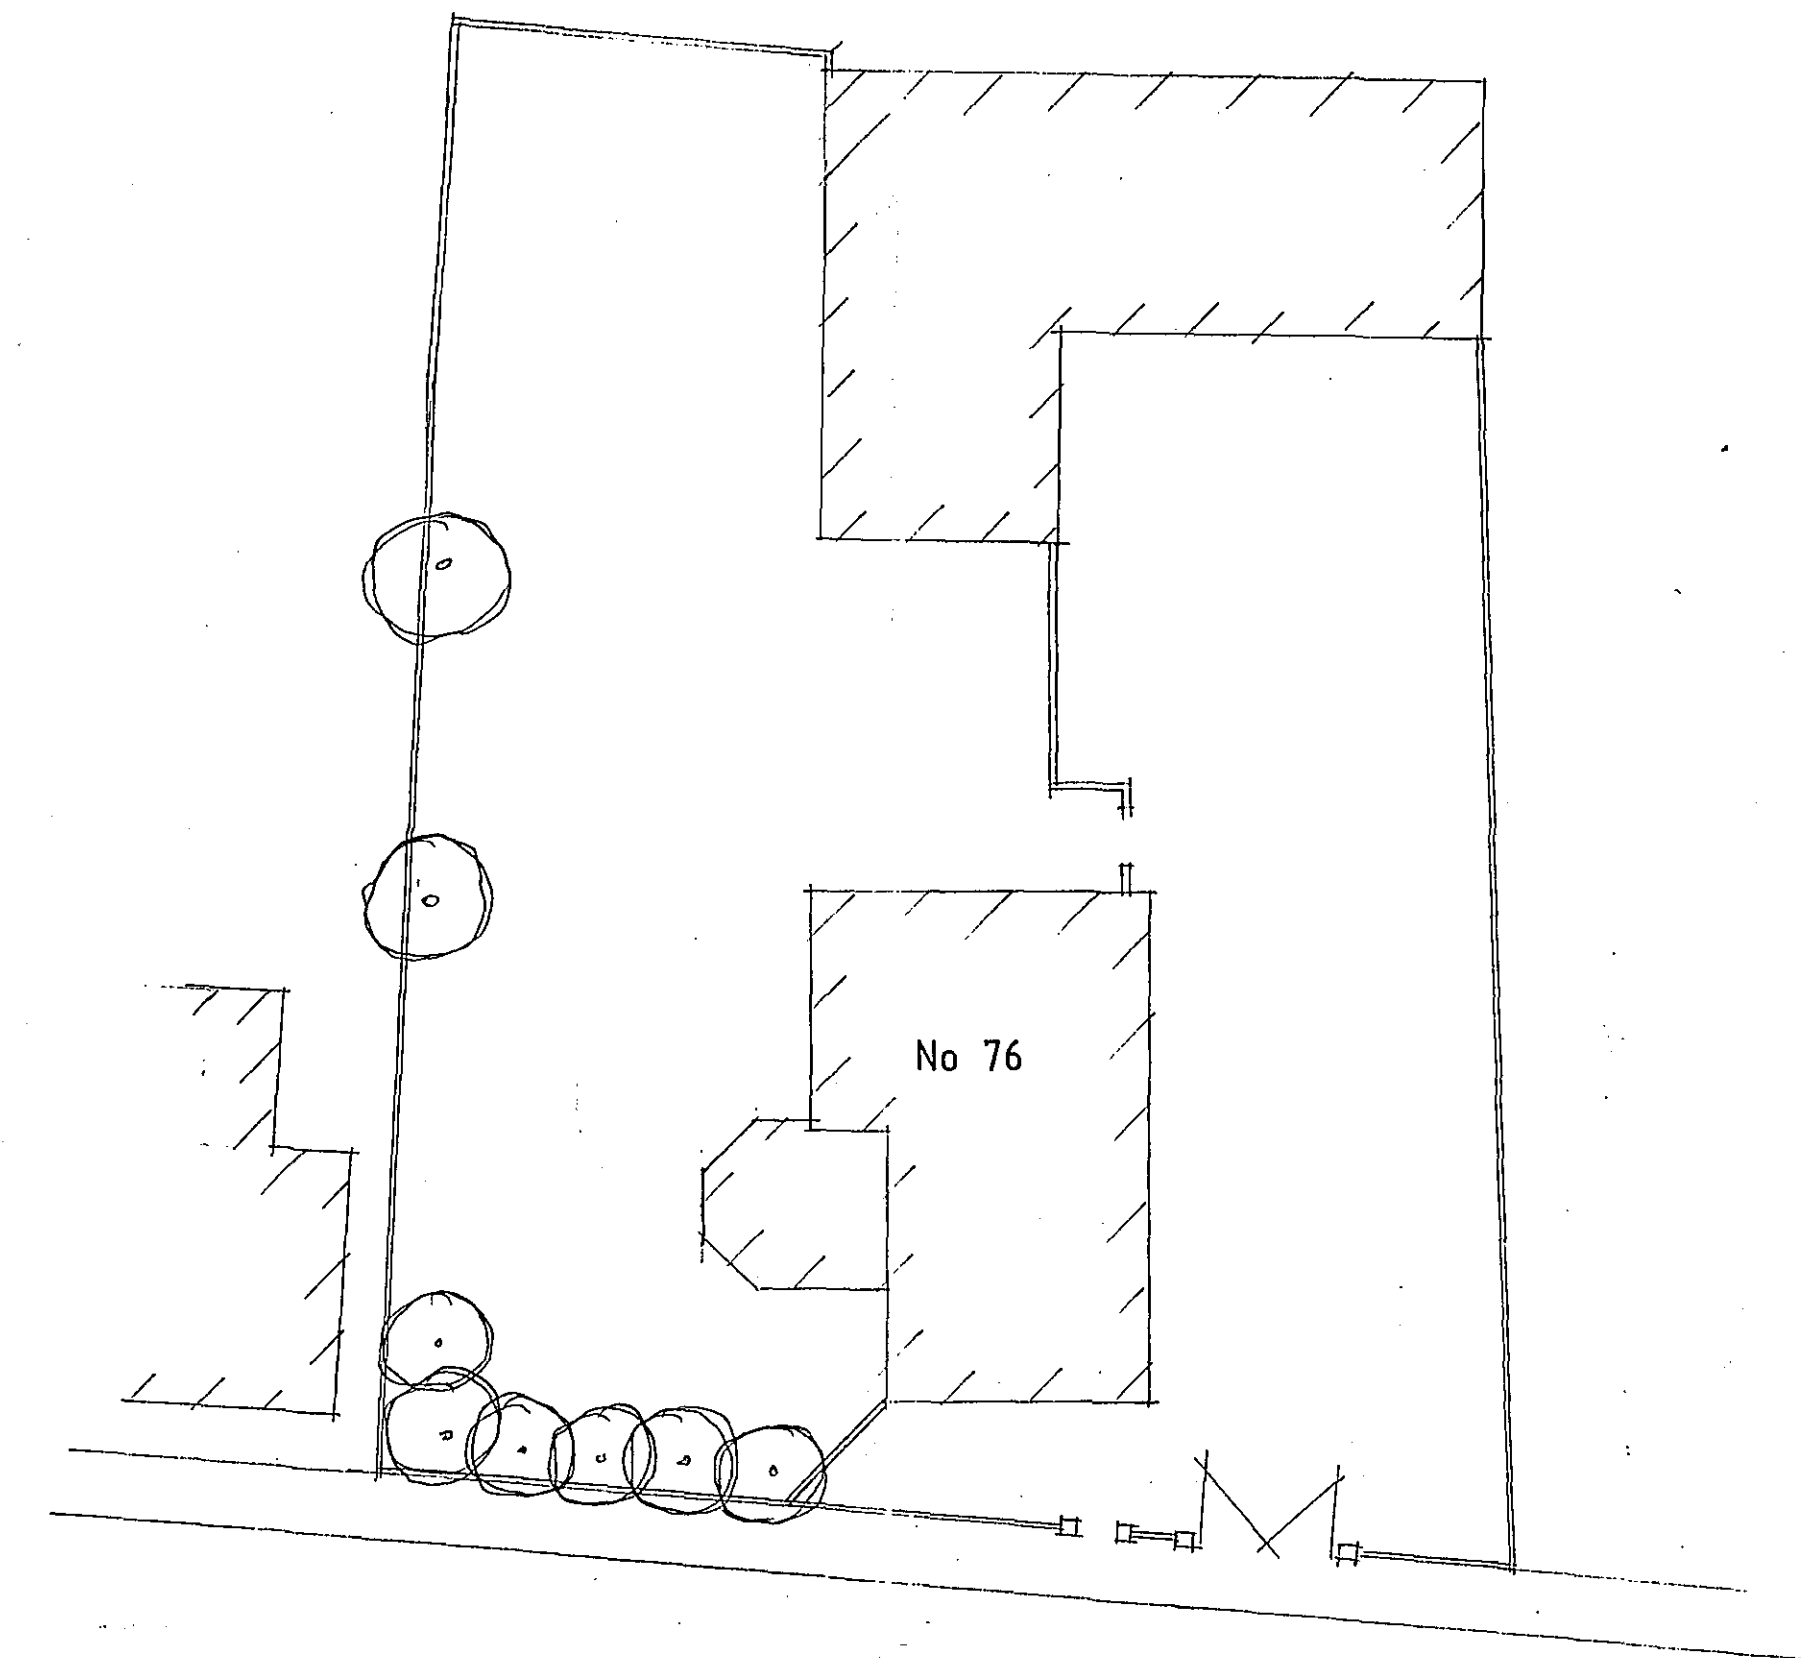

CHURCH STREET

DETERMINED
PLAN

SITE PLAN

Status
DESIGN
CONSULTANTS IN ARCHITECTURE & PLANNING

PROPOSED CONVERSION OF
HOUSE TO
FLATS AT 76 CHURCH
STREET, HOLBEACH FOR

MR. & MRS. R. LADBROOK.

ELEVATIONS & SITE PLAN
AS EXISTING

1:100 1:200 SD06-062/2

SEPT-06 B.GILHAM.

SHDC
PLANNING & DEVELOPMENT
- 4 JAN 2007
Ref. 0012/07