



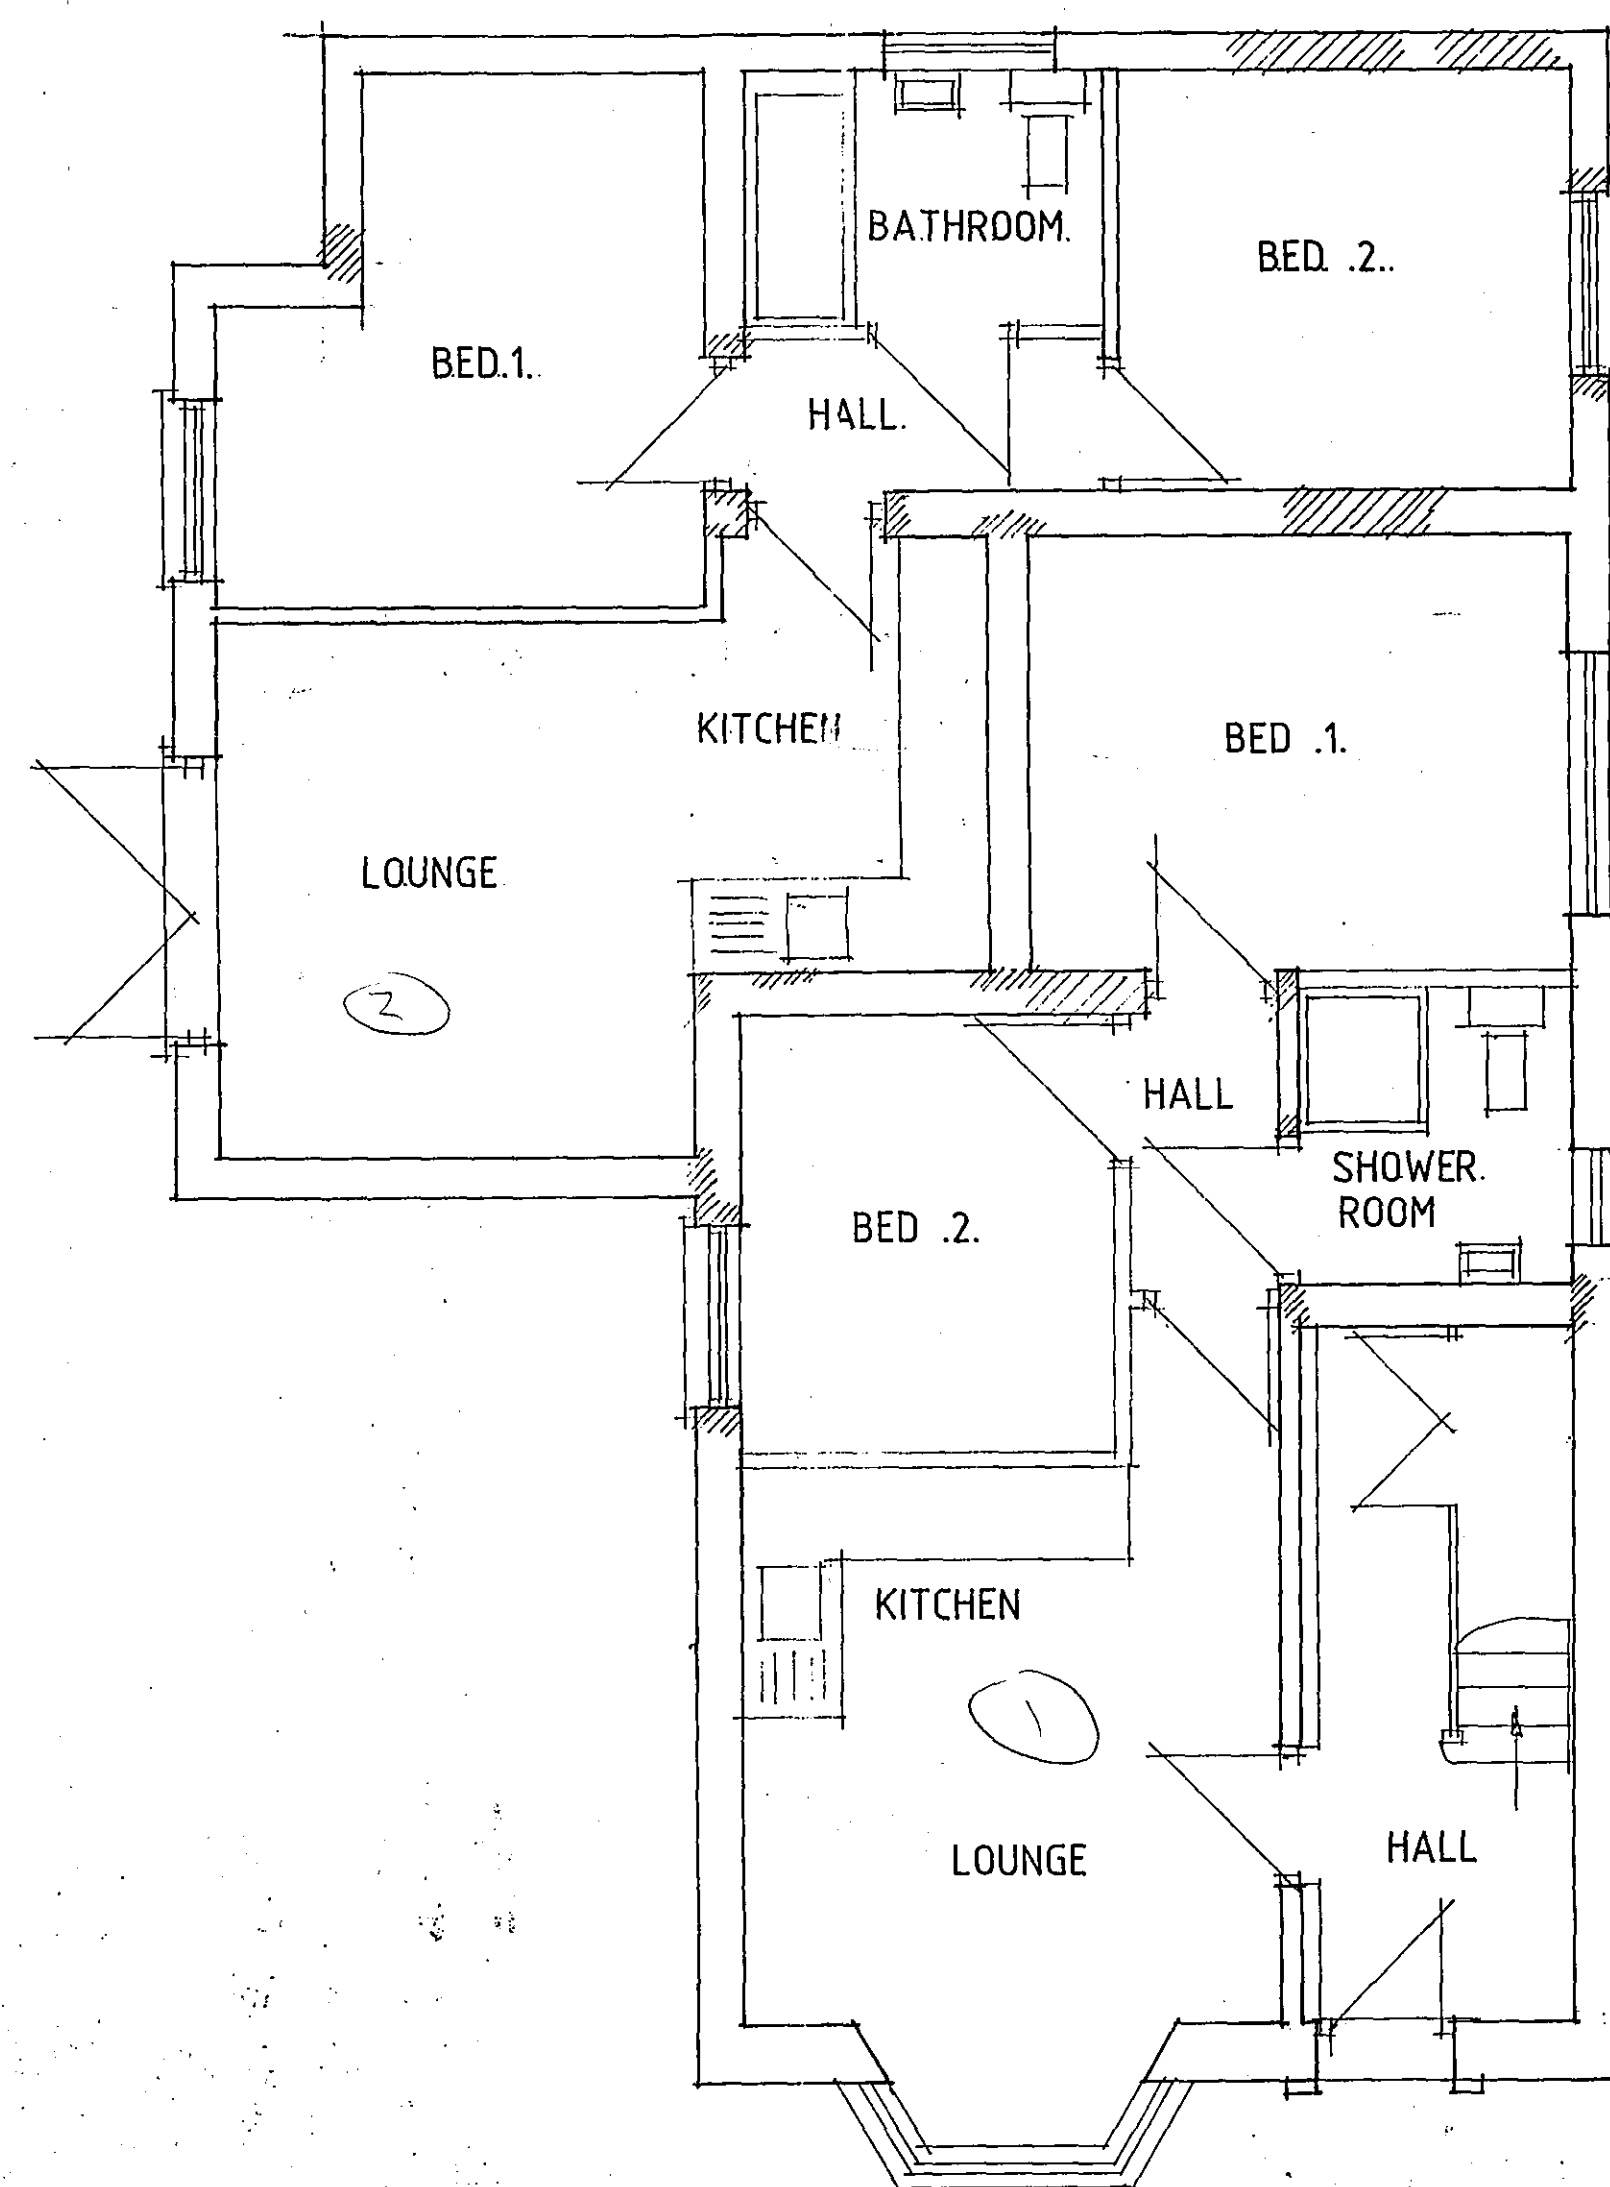

GROUND-FLOOR PLAN

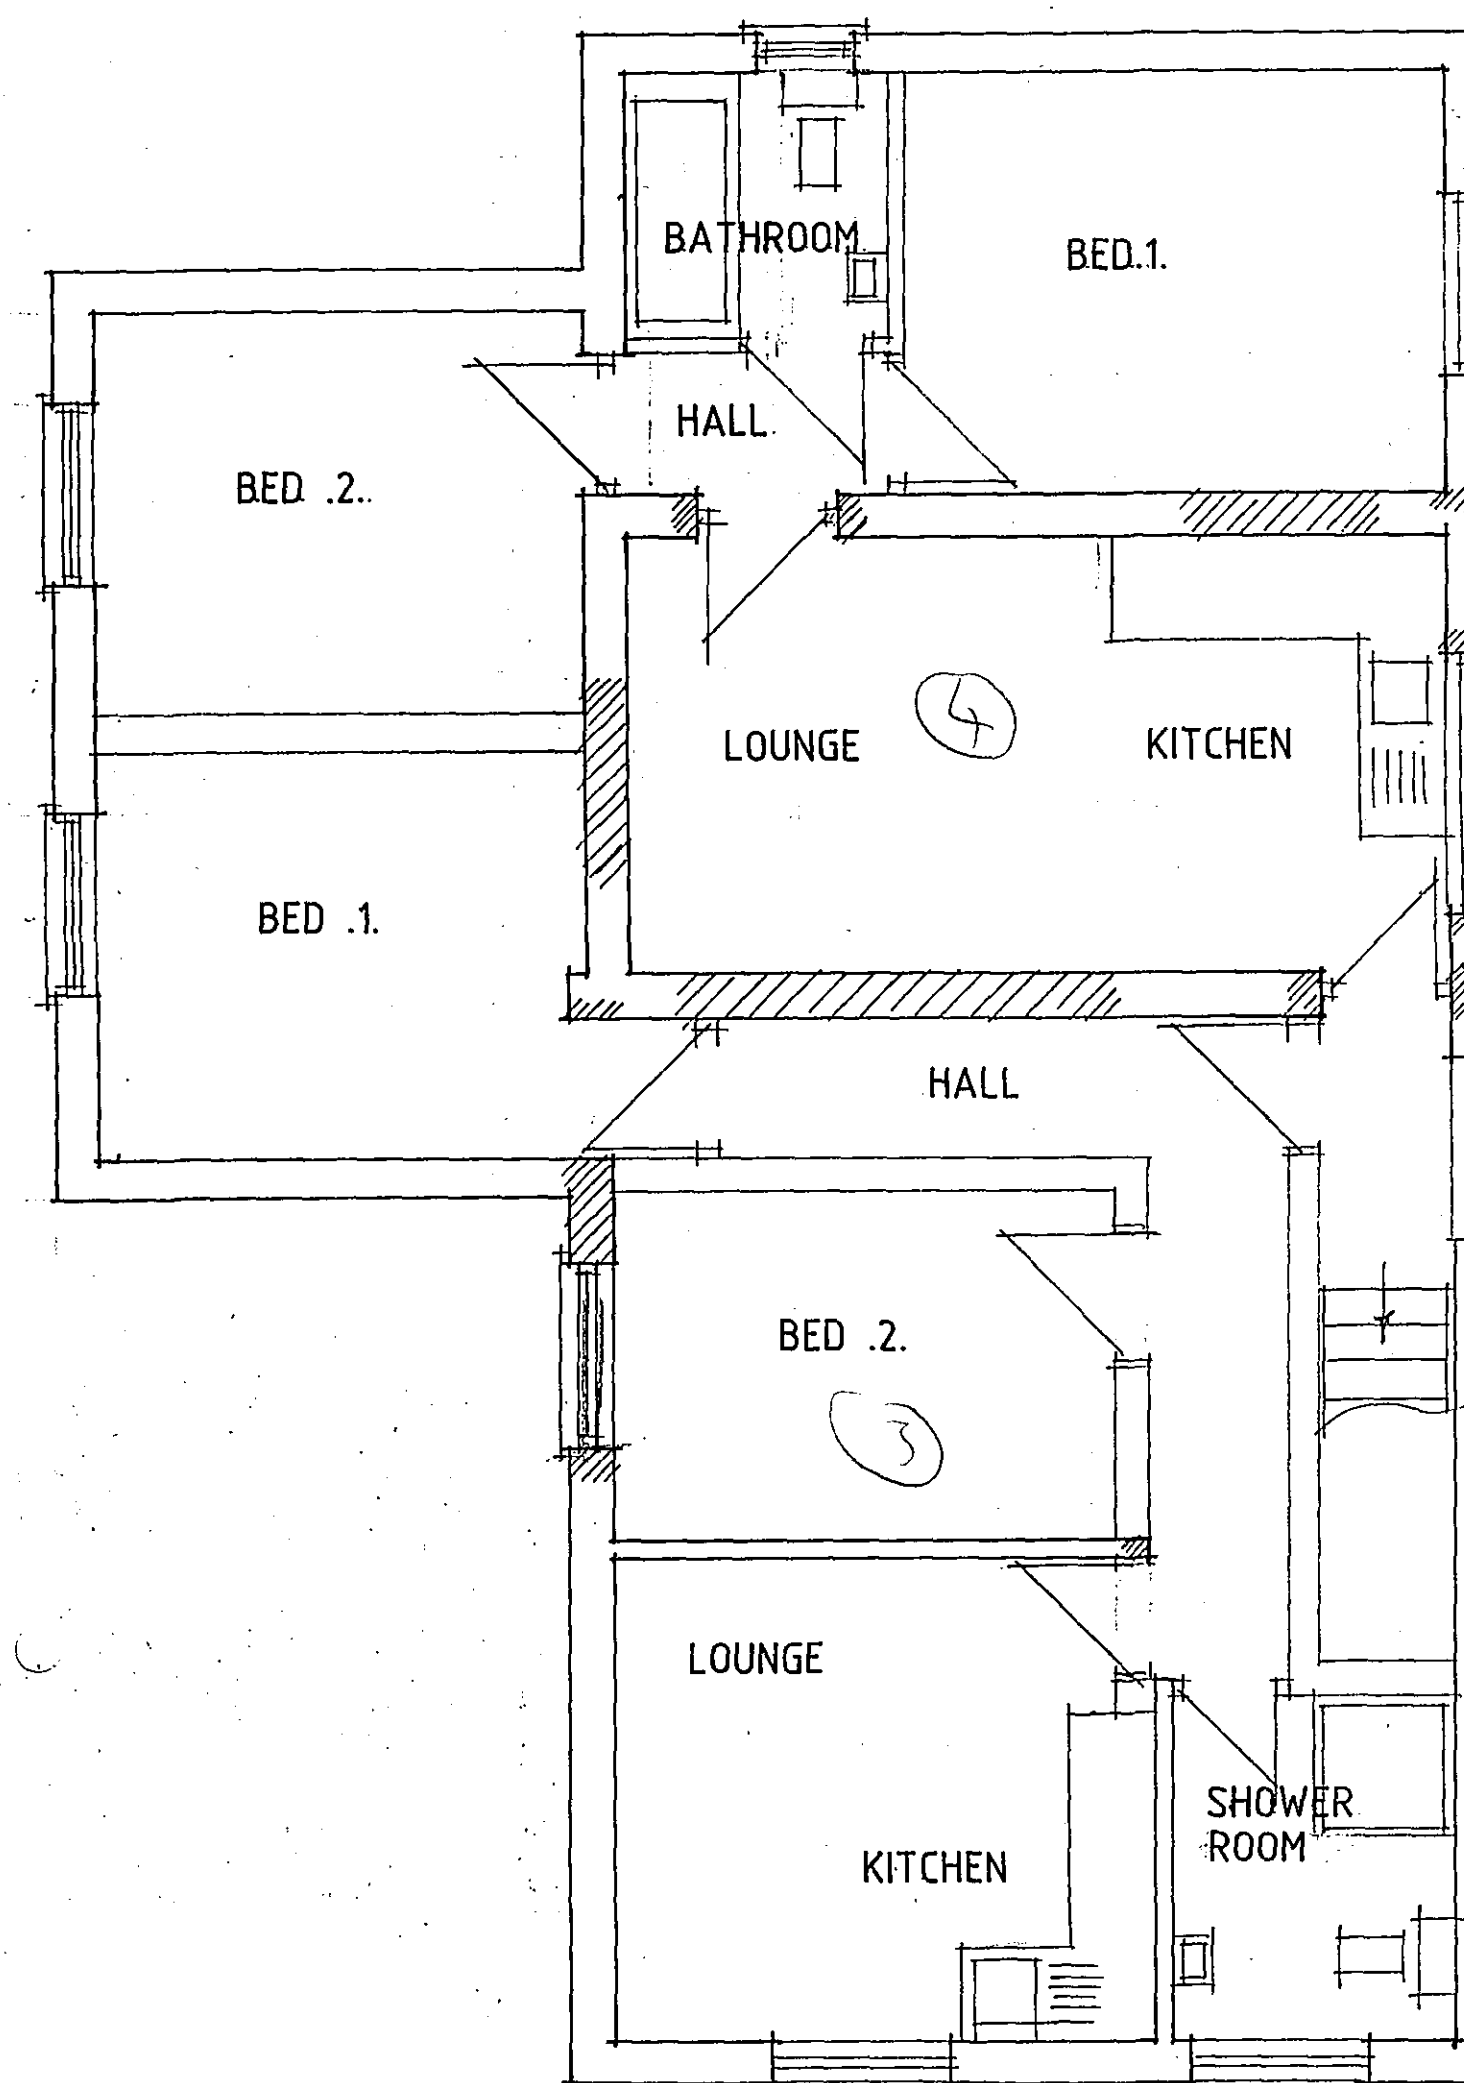

FIRST FLOOR PLAN

**Status**  
DESIGN  
CONSULTANTS IN ARCHITECTURE & PLANNING

PROPOSED CONVERSION OF  
HOUSE & OUTBUILDING TO  
FLATS AT 76 CHURCH  
STREET, HOLBEACH FOR

MR. & MRS. R. LADBROOK.

SKETCH  
PLANS AS PROPOSED OF  
HOUSE CONVERSION

1:50

SD06-062/7

OCT-06

B.GILHAM.

2 Edinburgh Walk, Holbeach,  
Spalding, Lincs. PE12 7AP.  
Tel: 01406 424343 Fax: 01406 490702