



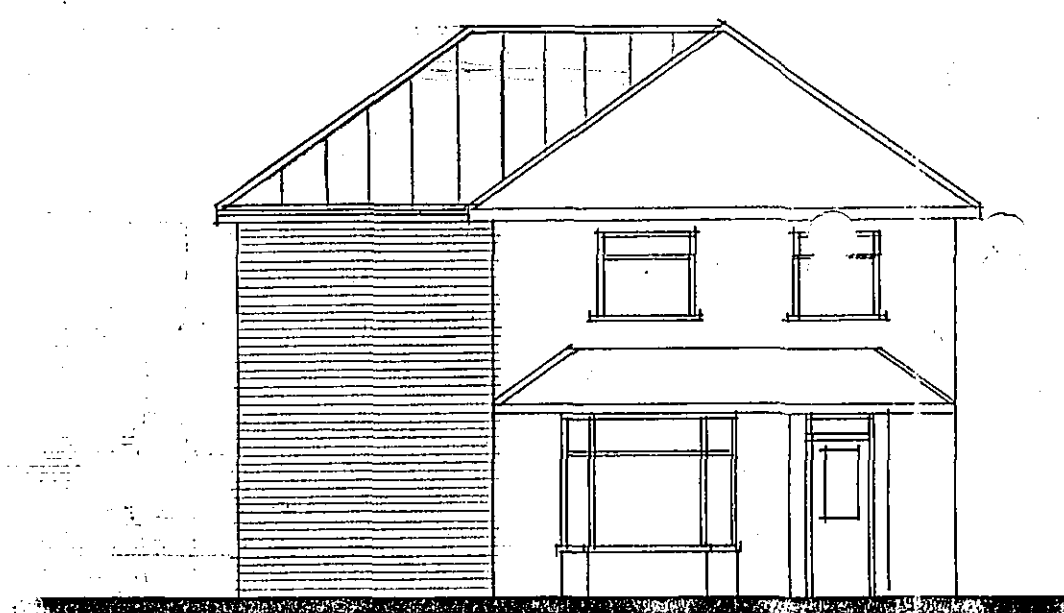

FRONT

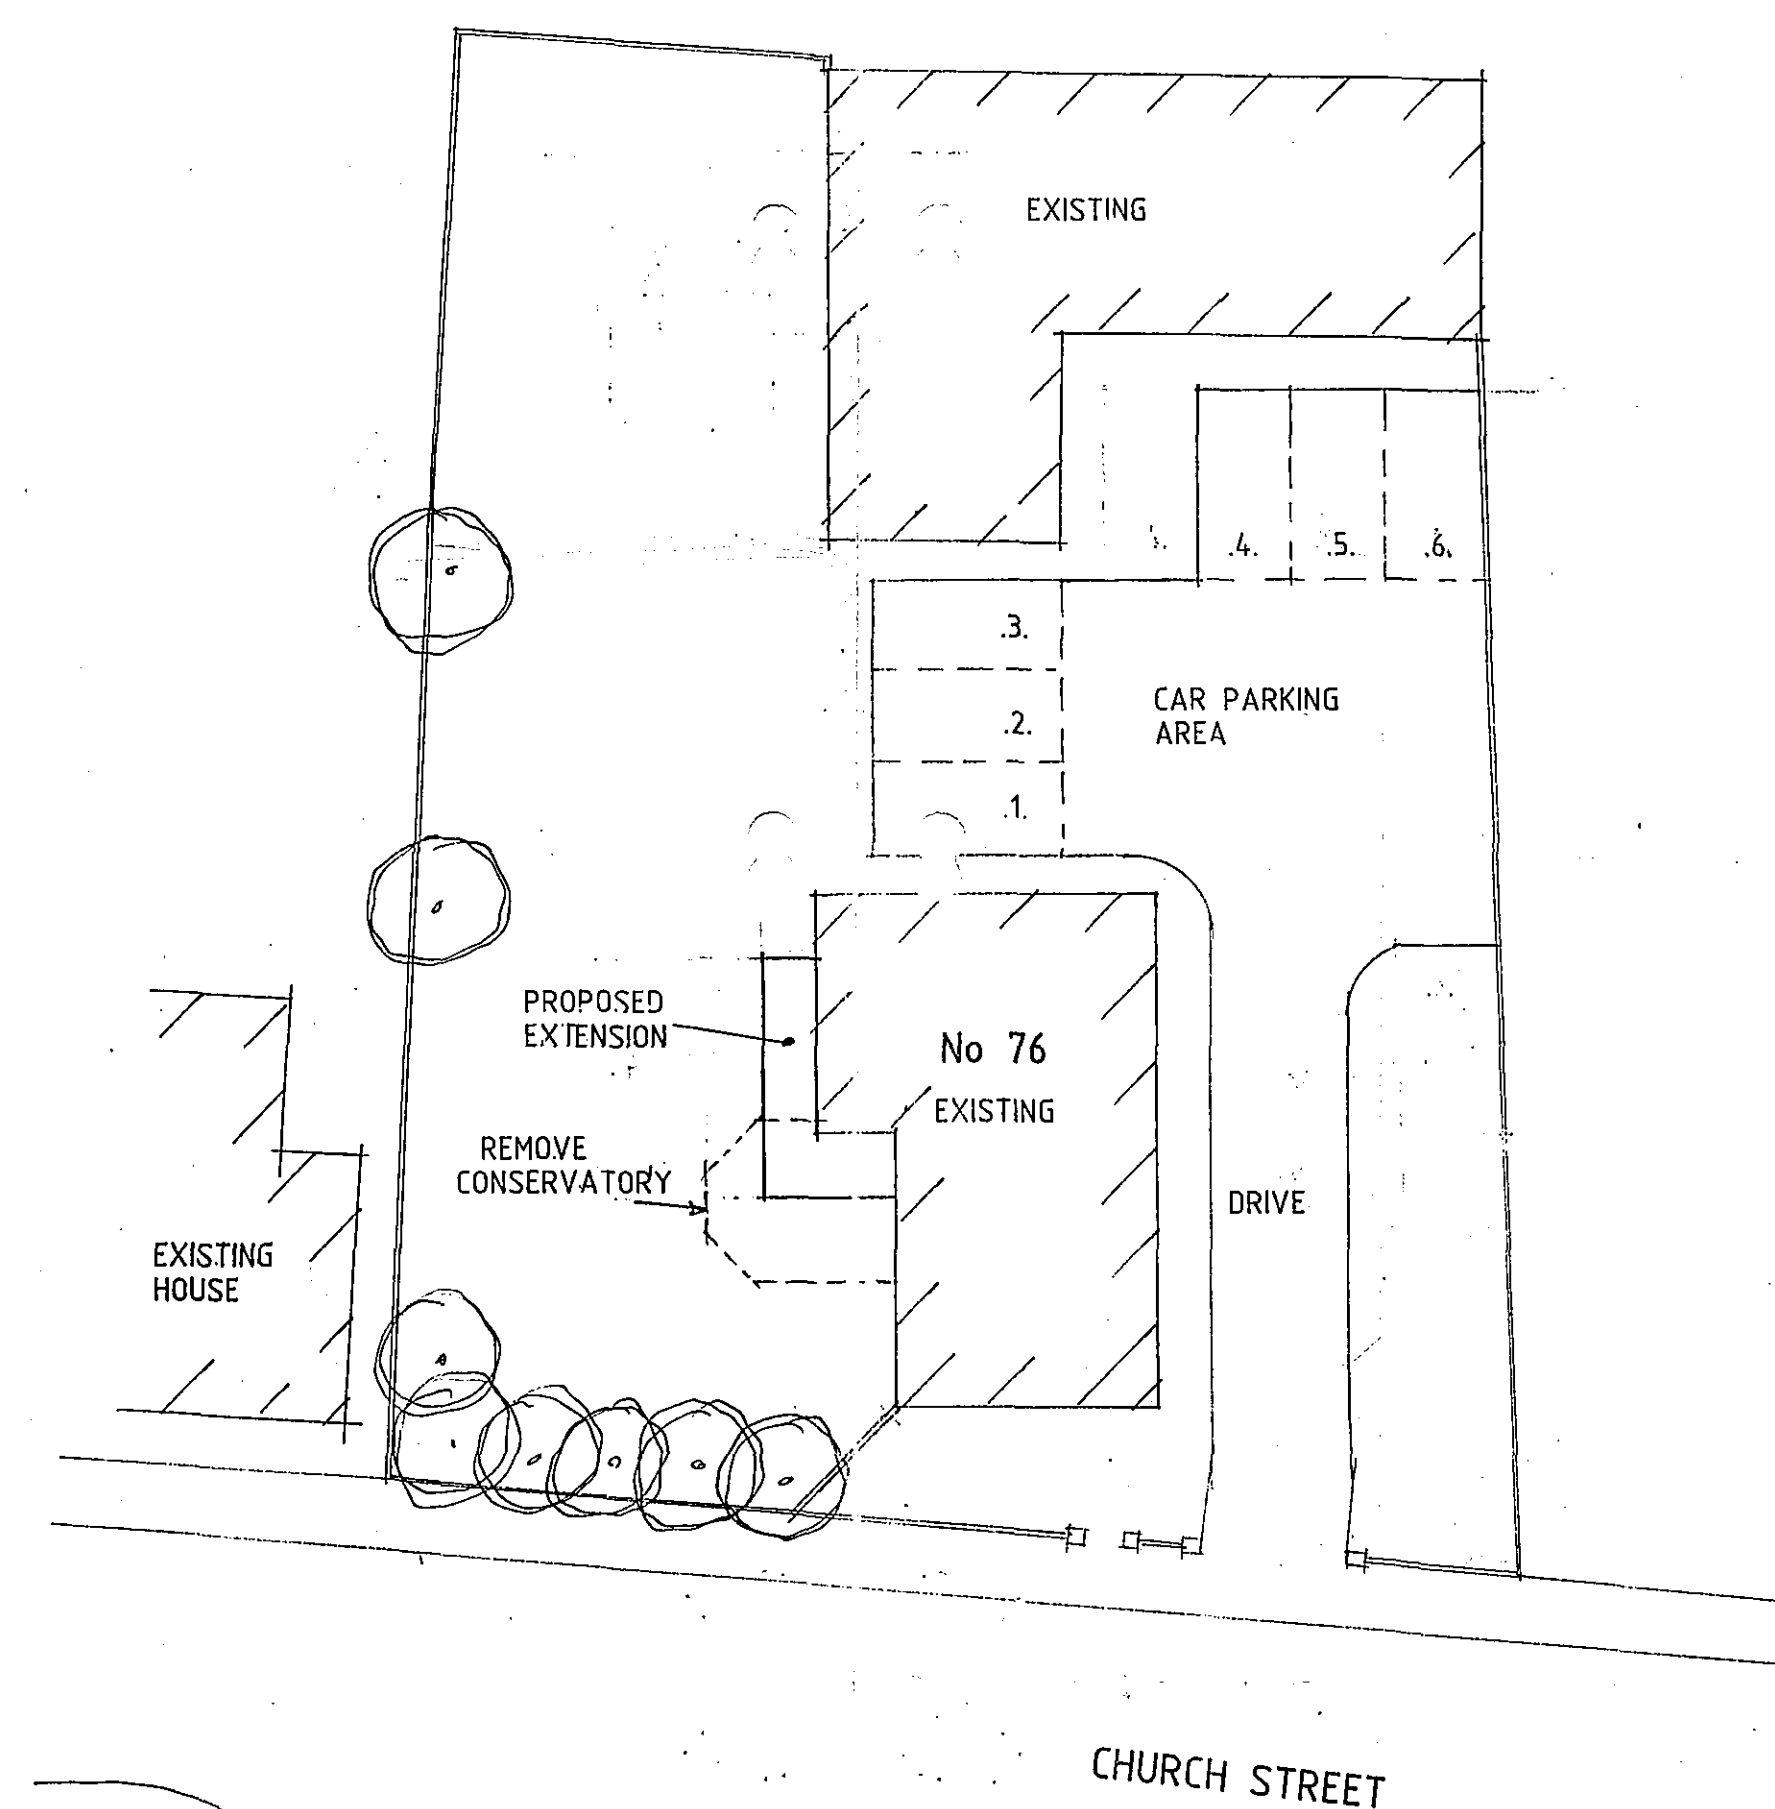

SITE PLAN

A --- ALTS. - 18.10.06.

Status
DESIGN
CONSULTANTS IN ARCHITECTURE & PLANNING

PROPOSED CONVERSION OF
HOUSE & OUTBUILDING TO
FLATS AT 76 CHURCH
STREET, HOLBEACH FOR

MR. & MRS. R. LADBROOK.

SKETCH
PROPOSED HOUSE
CONVERSION ELEVATIONS
& SITE PLAN

1:100 1:200 SD06-062/6

SEPT-06 B.GILHAM.

THIS DRG. TO BE READ IN CONJUNCTION WITH
SD06-062/1, SD06-062/2, SD06-062/7 SD06-062/8 SD06-062/5

2 Edinburgh Walk, Holbeach,
Spalding, Lincs. PE12 7AP.
Tel: 01406 424343 Fax: 01406 490702

