



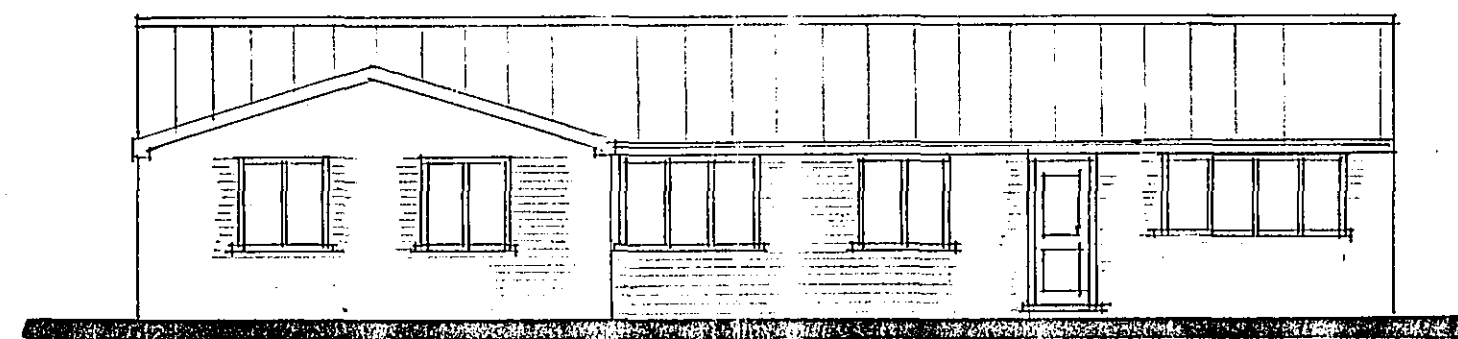

FRONT

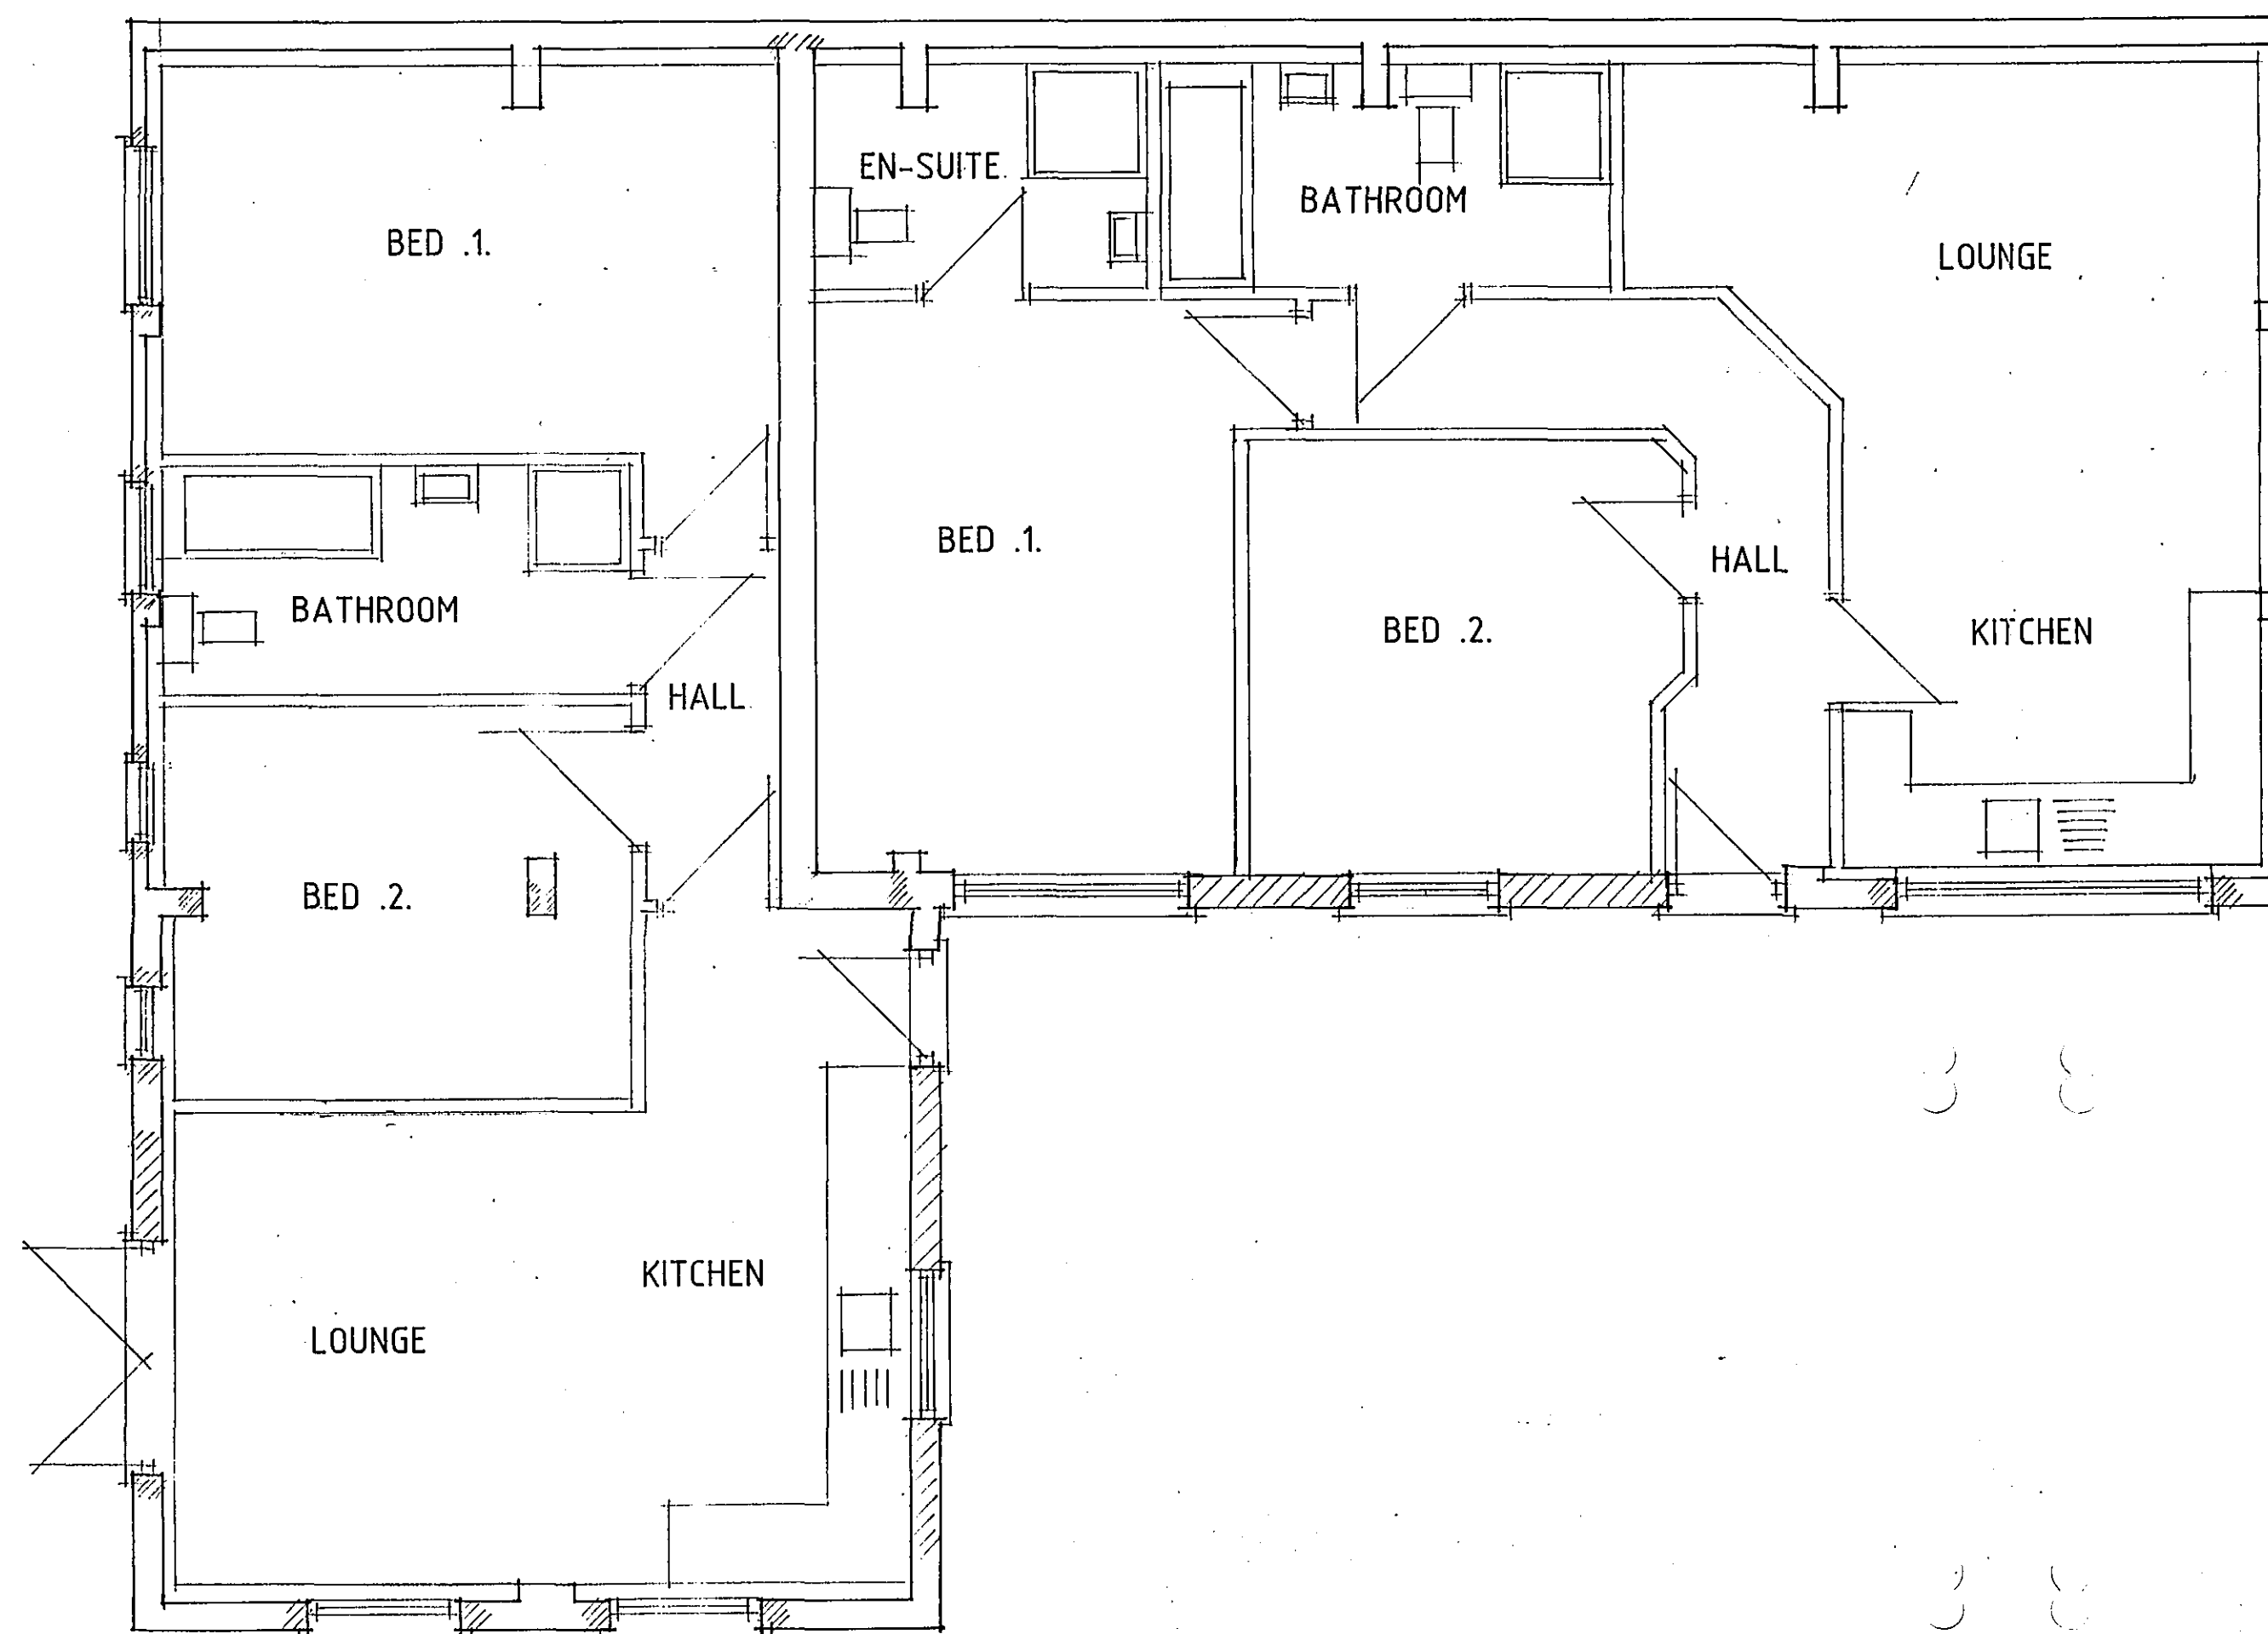

FLOOR PLAN

Status
DESIGN
CONSULTANTS IN ARCHITECTURE & PLANNING

PROPOSED CONVERSION OF
HOUSE & OUTBUILDING TO
FLATS AT 76 CHURCH
STREET, HOLBEACH FOR

MR. & MRS. R. LADBROOK.

SKETCH
PLANS & ELEVATIONS AS
PROPOSED OF OUTBUILDING
CONVERSION

1:50 1:100 SD06-062/8
OCT-06 B. GILHAM.

