



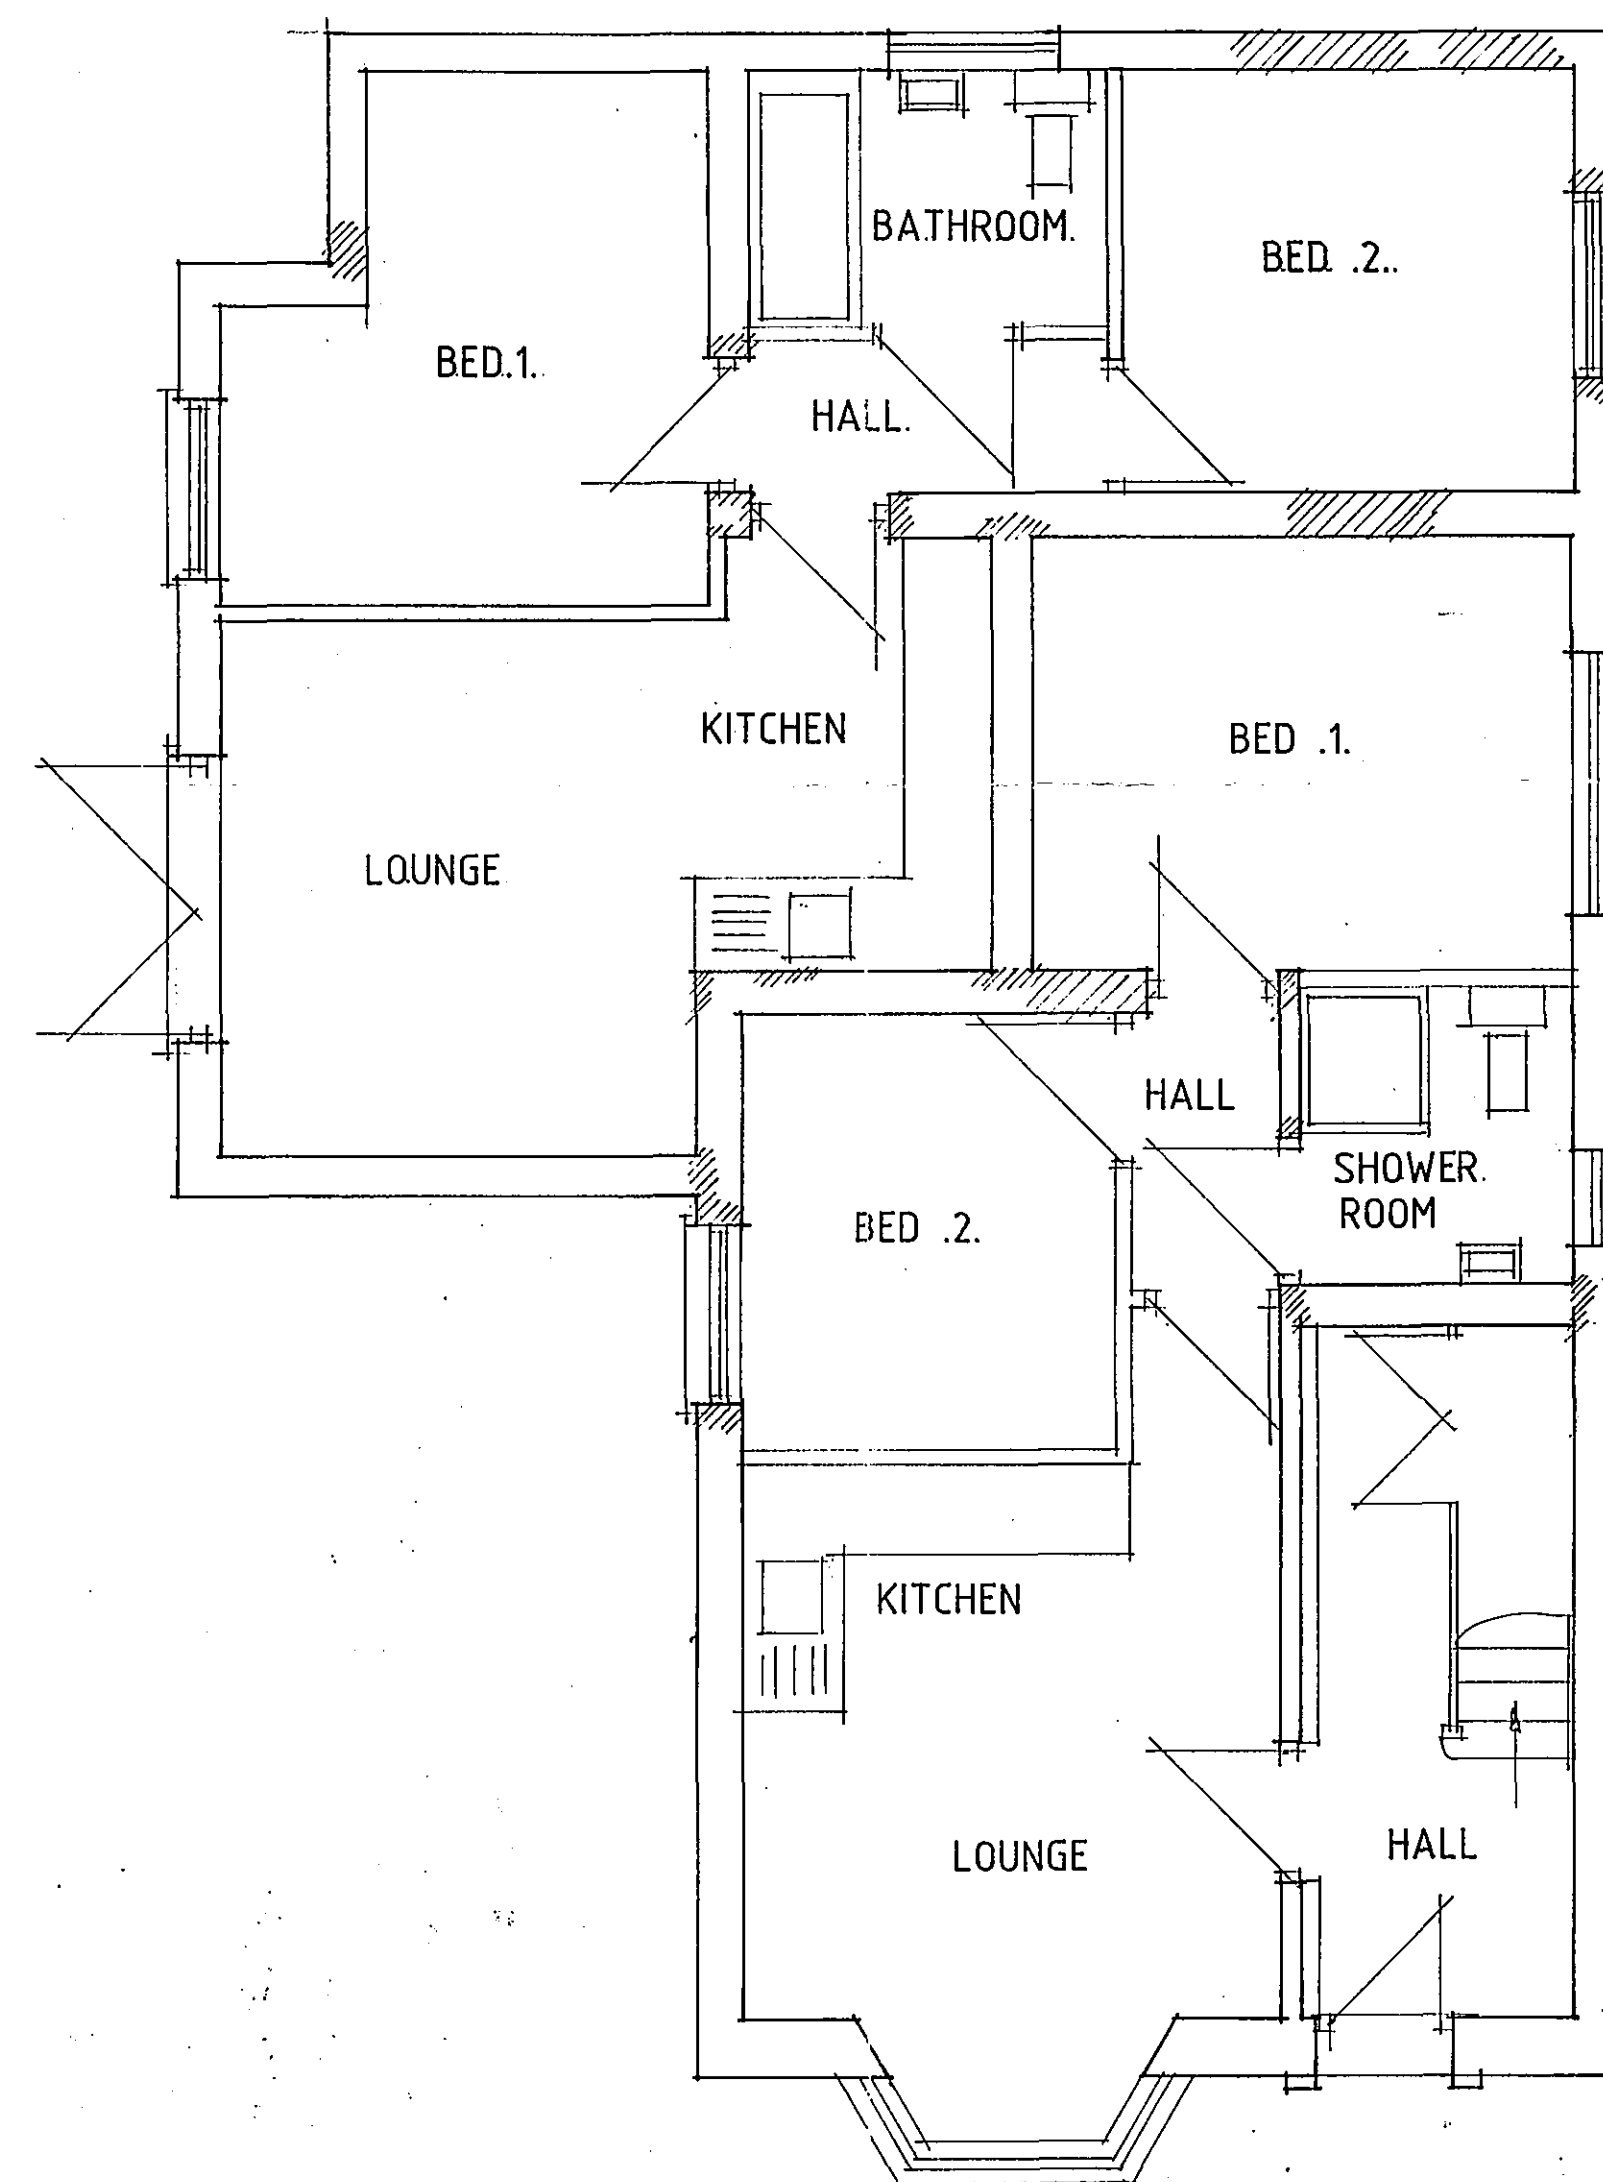

GROUND-FLOOR PLAN

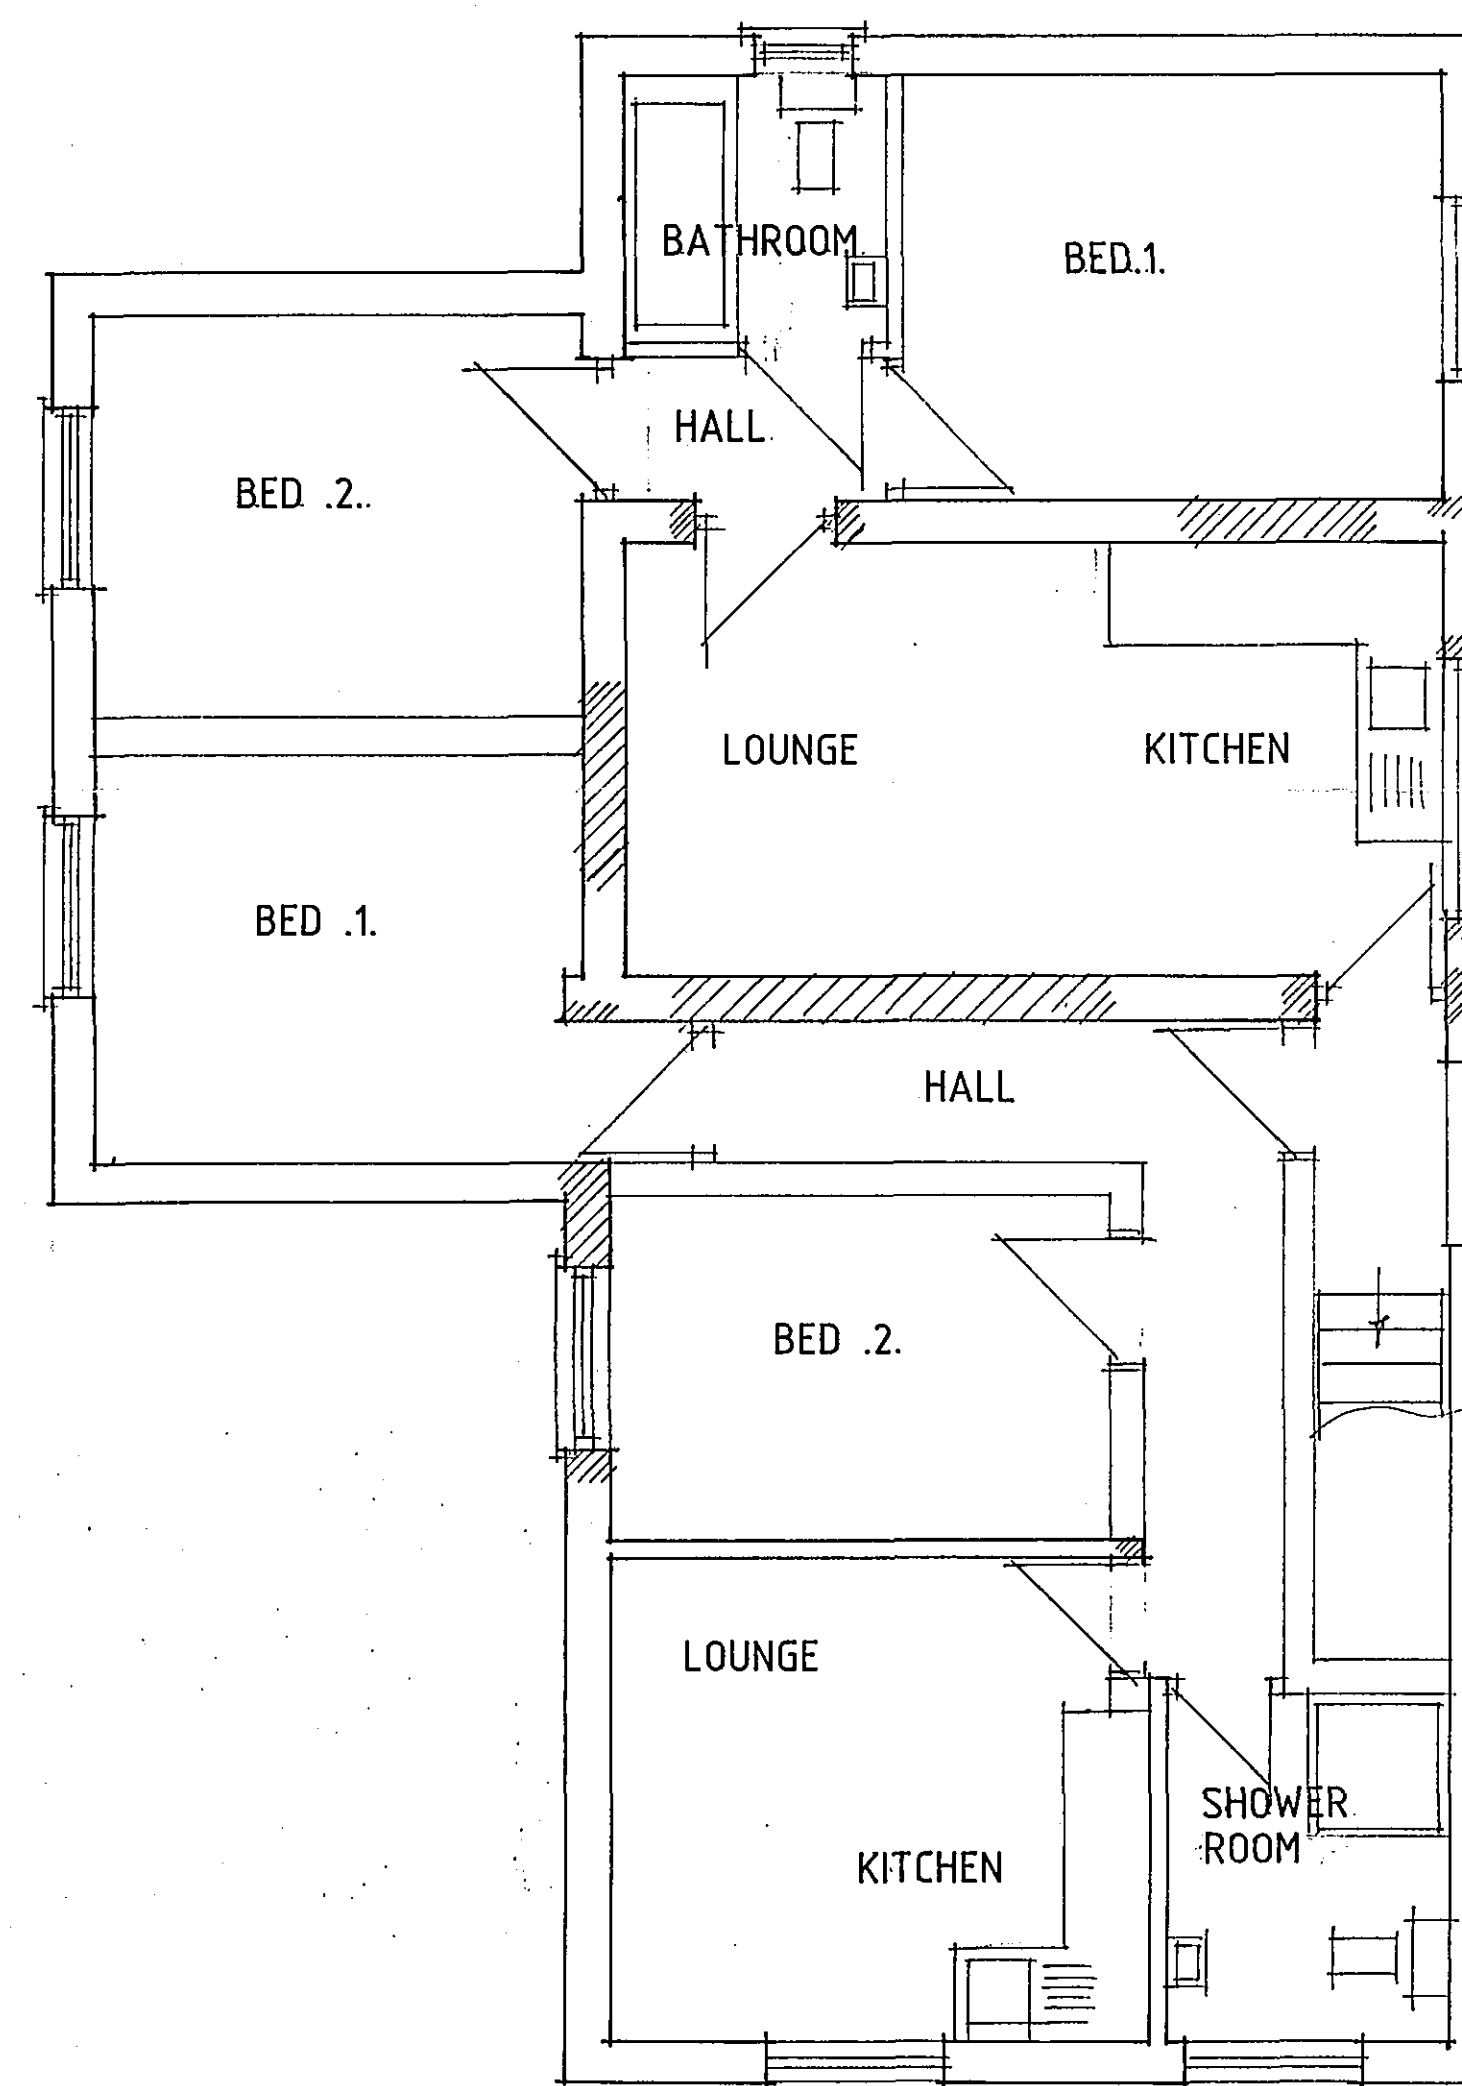

FIRST FLOOR PLAN

DETERMINED
PLAN

SHDC
PLANNING & DEVELOPMENT
- 4 JAN 2007
Ref. 0012/07

Status
DESIGN
CONSULTANTS IN ARCHITECTURE & PLANNING

PROPOSED CONVERSION OF
HOUSE TO
FLATS AT 76 CHURCH
STREET, HOLBEACH FOR

MR. & MRS. R. LADBROOK.

PLANS AS PROPOSED OF
HOUSE CONVERSION

1:50 | SD06-062/7
OCT-06 | B.GILHAM.

2 Edinburgh Walk, Holbeach,
Spalding, Lincs. PE12 7AP
Tel: 01406 424343 Fax: 01406 490702

