



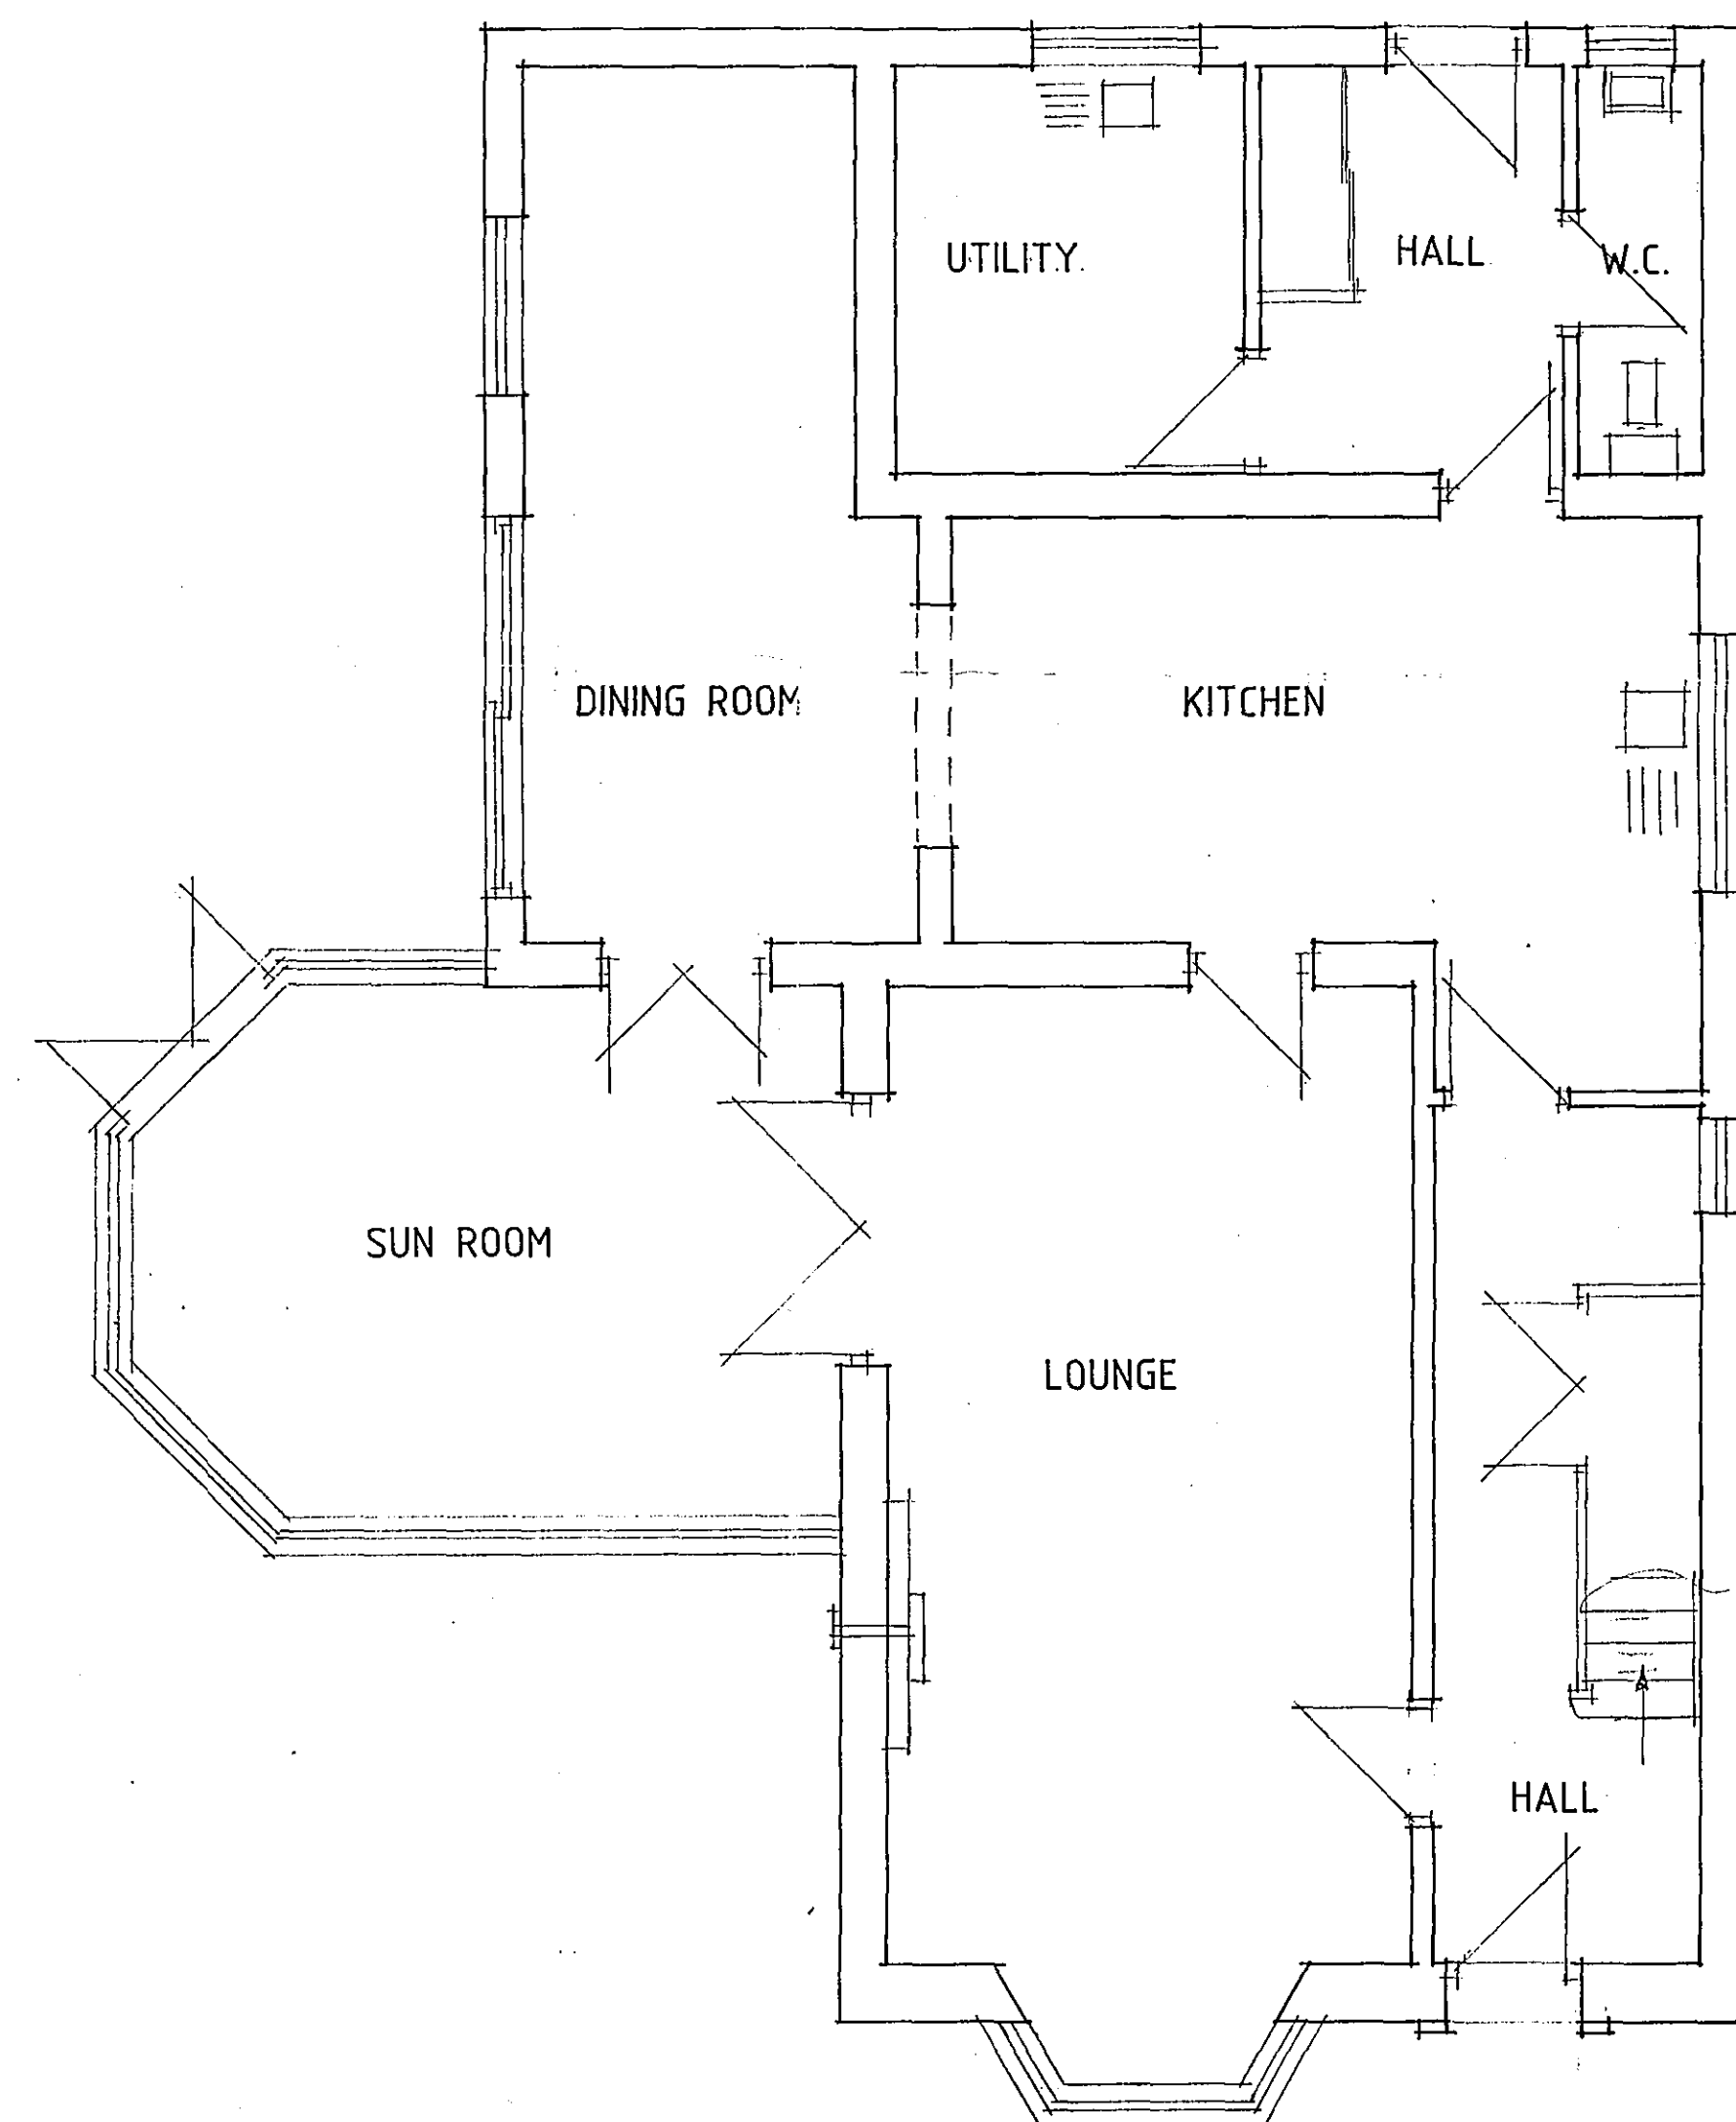

GROUND FLOOR PLAN

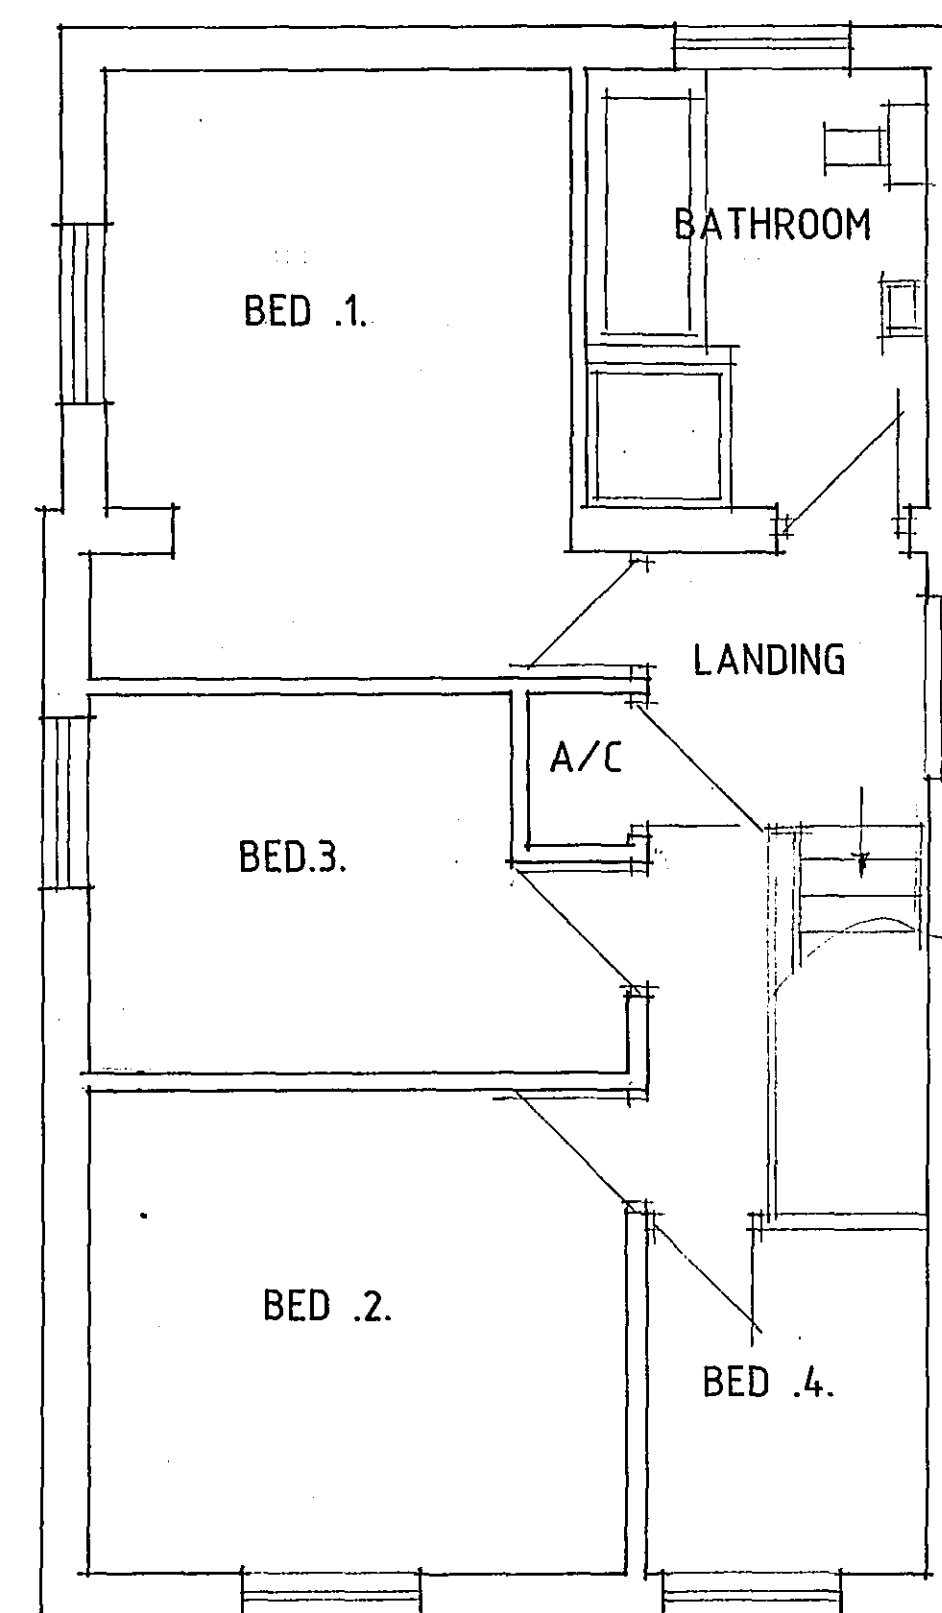

FIRST FLOOR PLAN

DETERMINED  
PLAN

SHDC  
PLANNING & DEVELOPMENT  
- 4 JAN 2007  
Ref. 0012/07

**Status**  
DESIGN  
CONSULTANTS IN ARCHITECTURE & PLANNING

PROPOSED CONVERSION OF  
HOUSE TO  
FLATS AT 76 CHURCH  
STREET, HOLBEACH FOR

MR. & MRS. R. LADBROOK.

PLANS AS EXISTING

|        |            |
|--------|------------|
| 1:50   | SD06-062/1 |
| AUG-06 | B.GILHAM.  |

