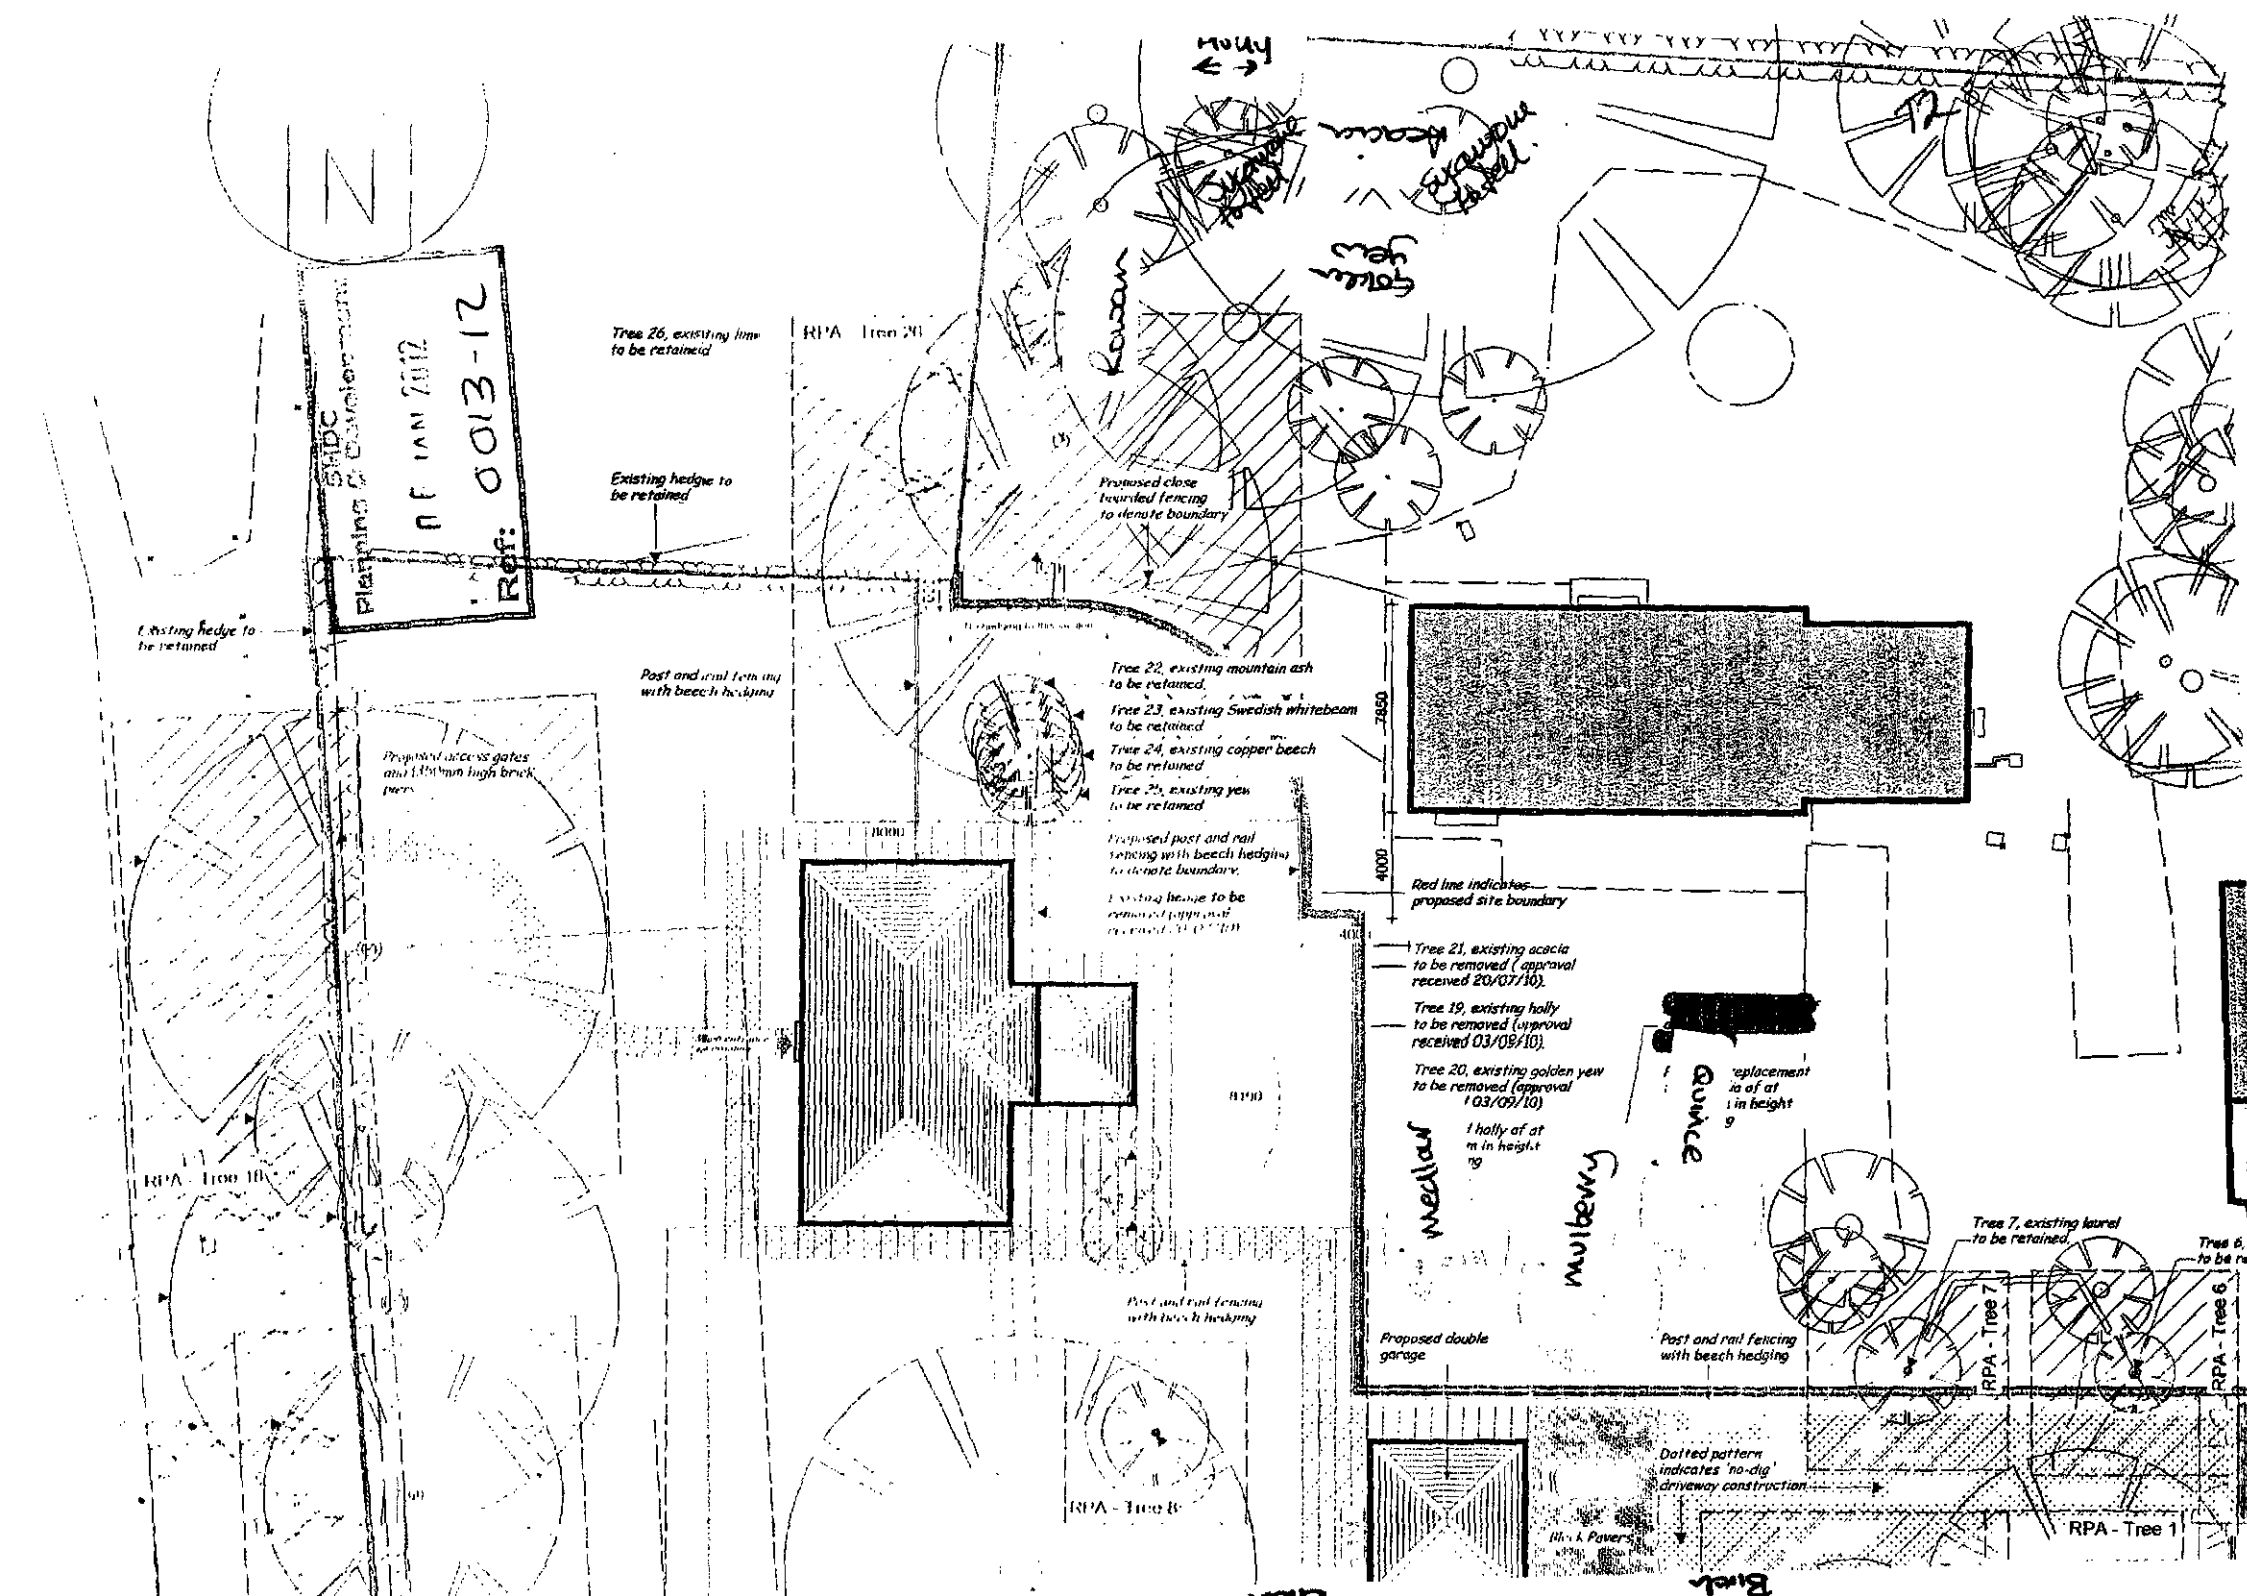

N
SHDC
Planning & Development
RECEIVED
13 JAN 2012
Ref: 0013-12
Tree 26, existing lime to be retained
RPA Tree 26
Existing hedge to be retained
Proposed close boarded fencing to denote boundary
Existing hedge to be retained
Post and rail fencing with beech hedging
Tree 22, existing mountain ash to be retained.
Tree 23, existing Swedish whitebeam to be retained
Tree 24, existing copper beech to be retained
Tree 25, existing yew to be retained
Proposed post and rail fencing with beech hedging to denote boundary.
Existing hedge to be removed (approval received 20/07/10).
Proposed access gates and 1.80mm high brick piers
8000
8000
4000
7850
Red line indicates proposed site boundary
Tree 21, existing acacia to be removed (approval received 20/07/10).
Tree 19, existing holly to be removed (approval received 03/09/10).
Tree 20, existing golden yew to be removed (approval 03/09/10)
Replacement holly of at 2m in height
Quince
Mulberry
Medlar
Tree 7, existing laurel to be retained.
RPA - Tree 10
RPA - Tree 8
RPA - Tree 7
RPA - Tree 6
RPA - Tree 1
Proposed double garage
Post and rail fencing with beech hedging
Dotted pattern indicates 'no-dig' driveway construction
Block Pavers
Block