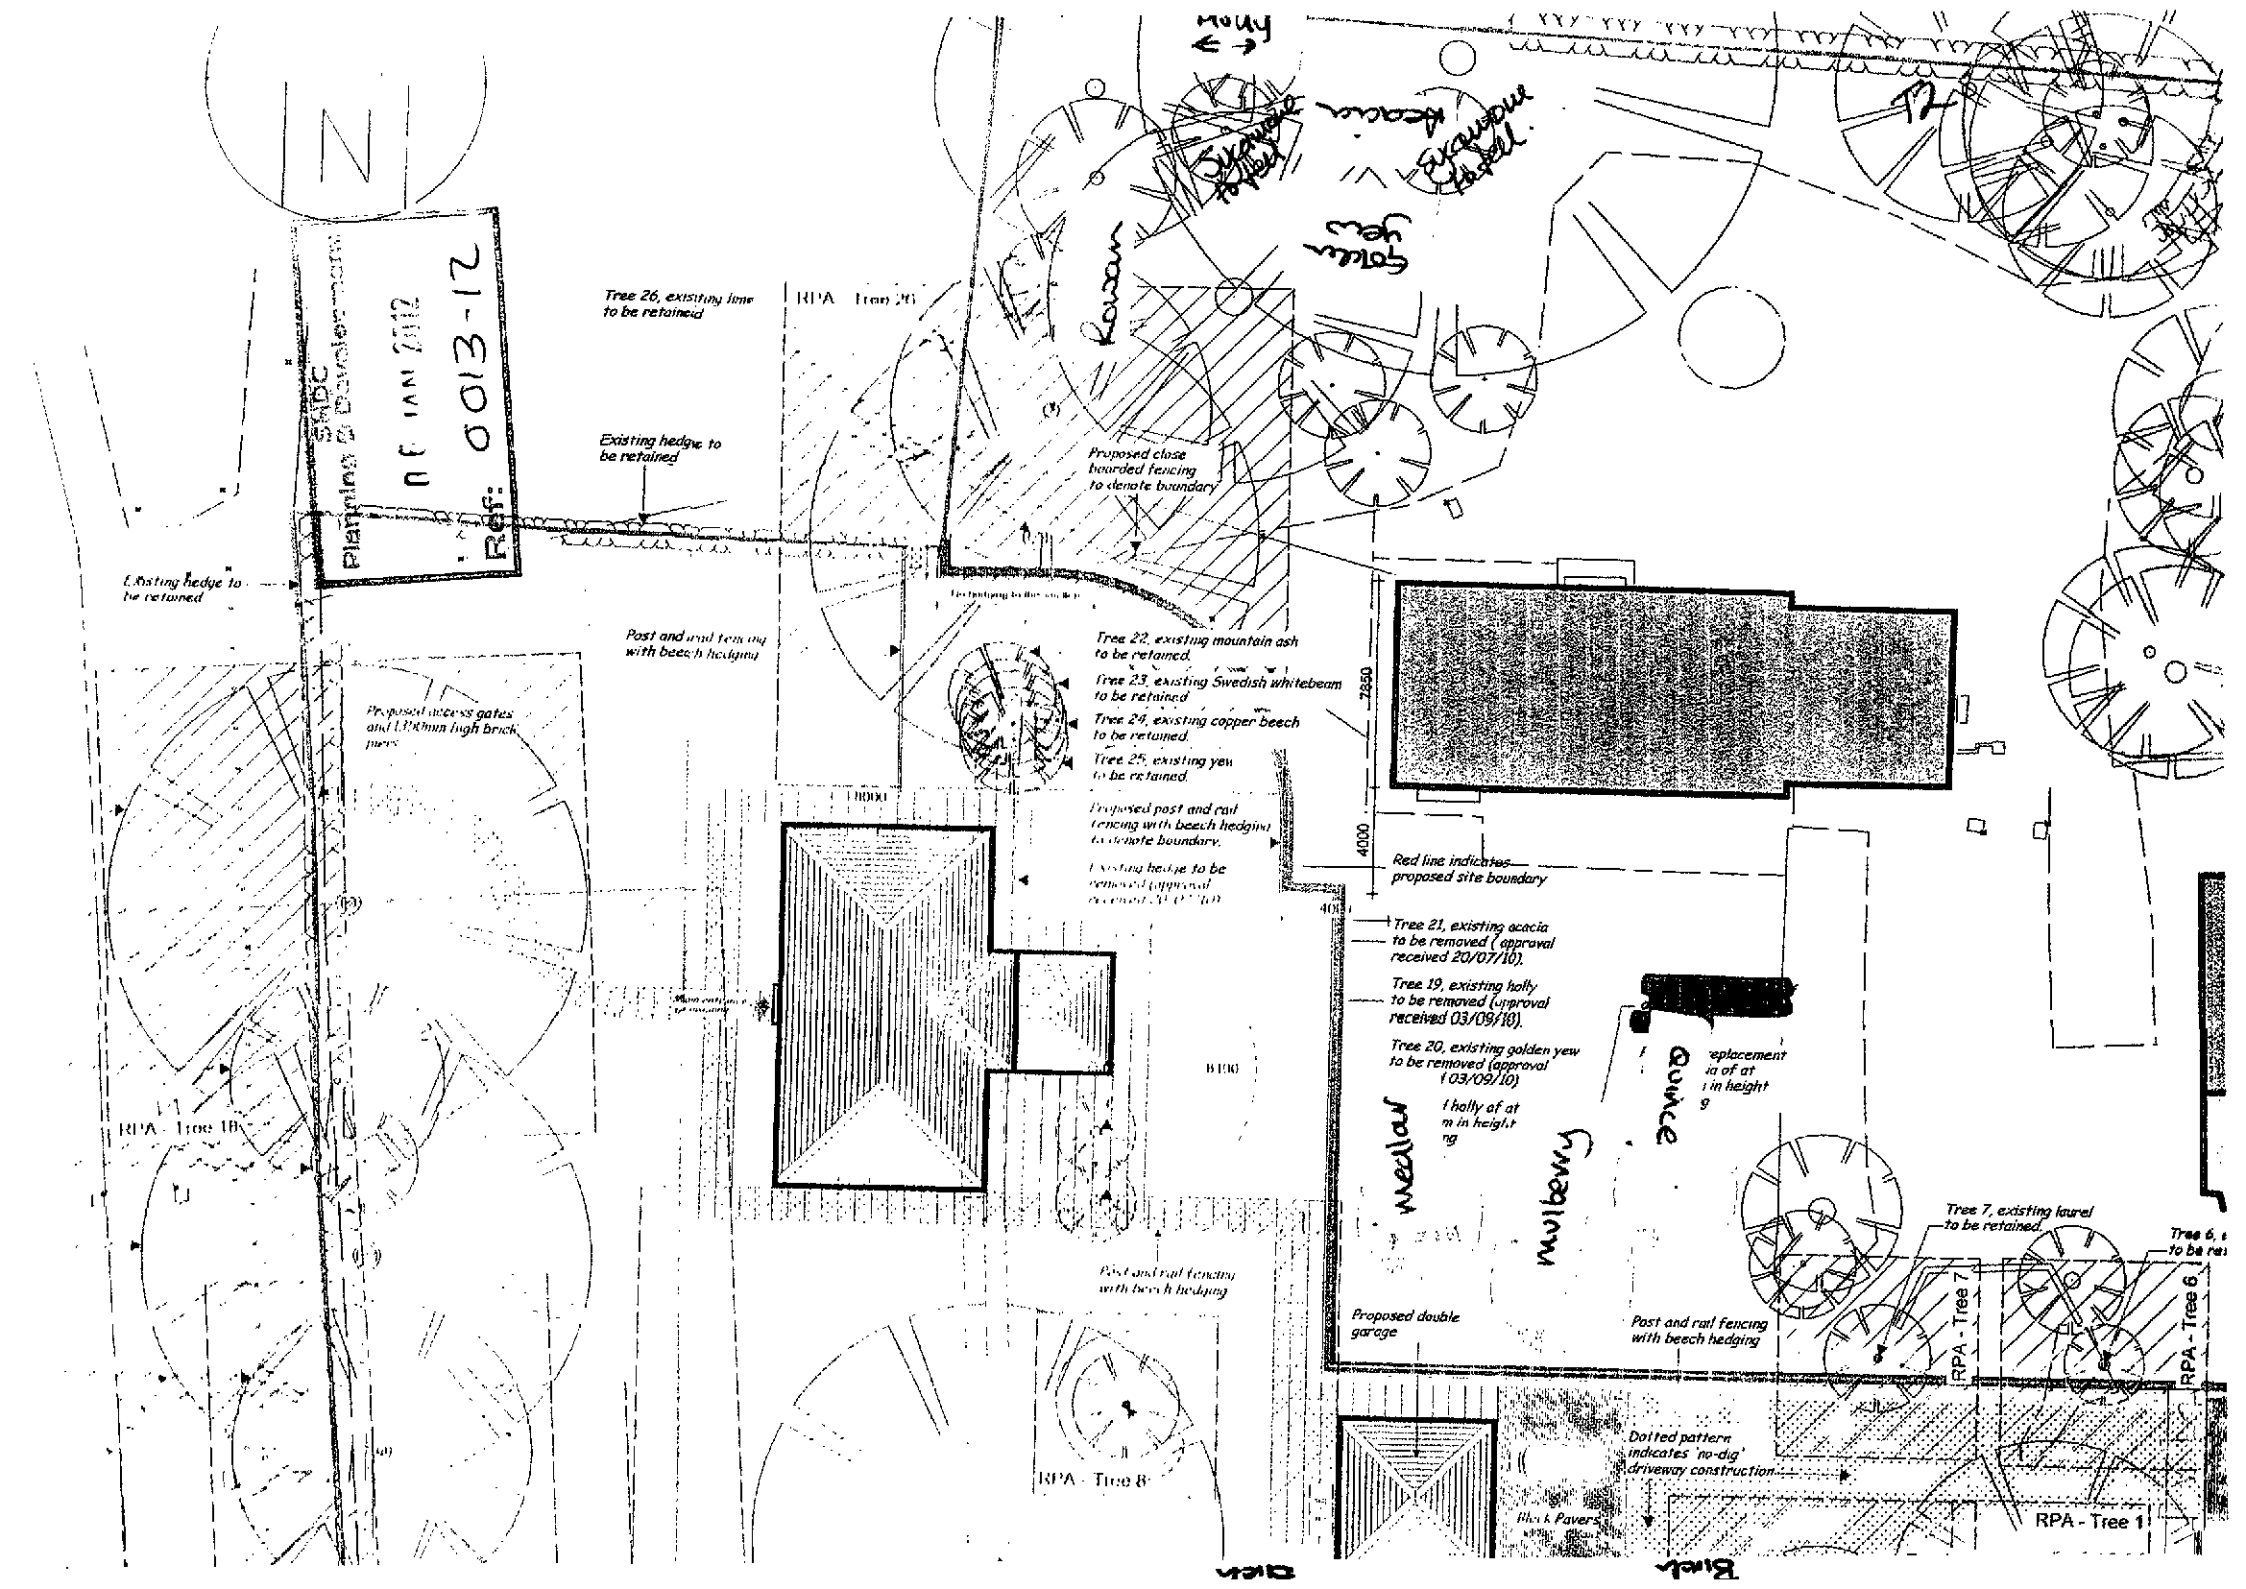

N
SHDC
Planning & Development
18 JAN 2012
Ref: 0013-17
Tree 26, existing lime to be retained
RPA - Tree 26
Existing hedge to be retained
Proposed close boarded fencing to denote boundary
Existing hedge to be retained
Post and rail fencing with beech hedging
Proposed access gates and 1.8/90mm high brick piers
Tree 22, existing mountain ash to be retained.
Tree 23, existing Swedish whitebeam to be retained
Tree 24, existing copper beech to be retained.
Tree 25, existing yew to be retained
Proposed post and rail fencing with beech hedging to denote boundary.
Existing hedge to be removed (approval
18000
2850
4000
Red line indicates proposed site boundary
Tree 21, existing acacia to be removed (approval received 20/07/10).
Tree 19, existing holly to be removed (approval received 03/09/10).
Tree 20, existing golden yew to be removed (approval 03/09/10)
1 holly of at m in height ng
eplacement ia of at in height g
Quince
Mulberry
Tree 7, existing laurel to be retained.
Tree 6,
to be re
RPA - Tree 18
RPA - Tree 8
RPA - Tree 7
RPA - Tree 6
RPA - Tree 1
Proposed double garage
Post and rail fencing with beech hedging
Dotted pattern indicates 'no-dig' driveway construction
Block Pavers