
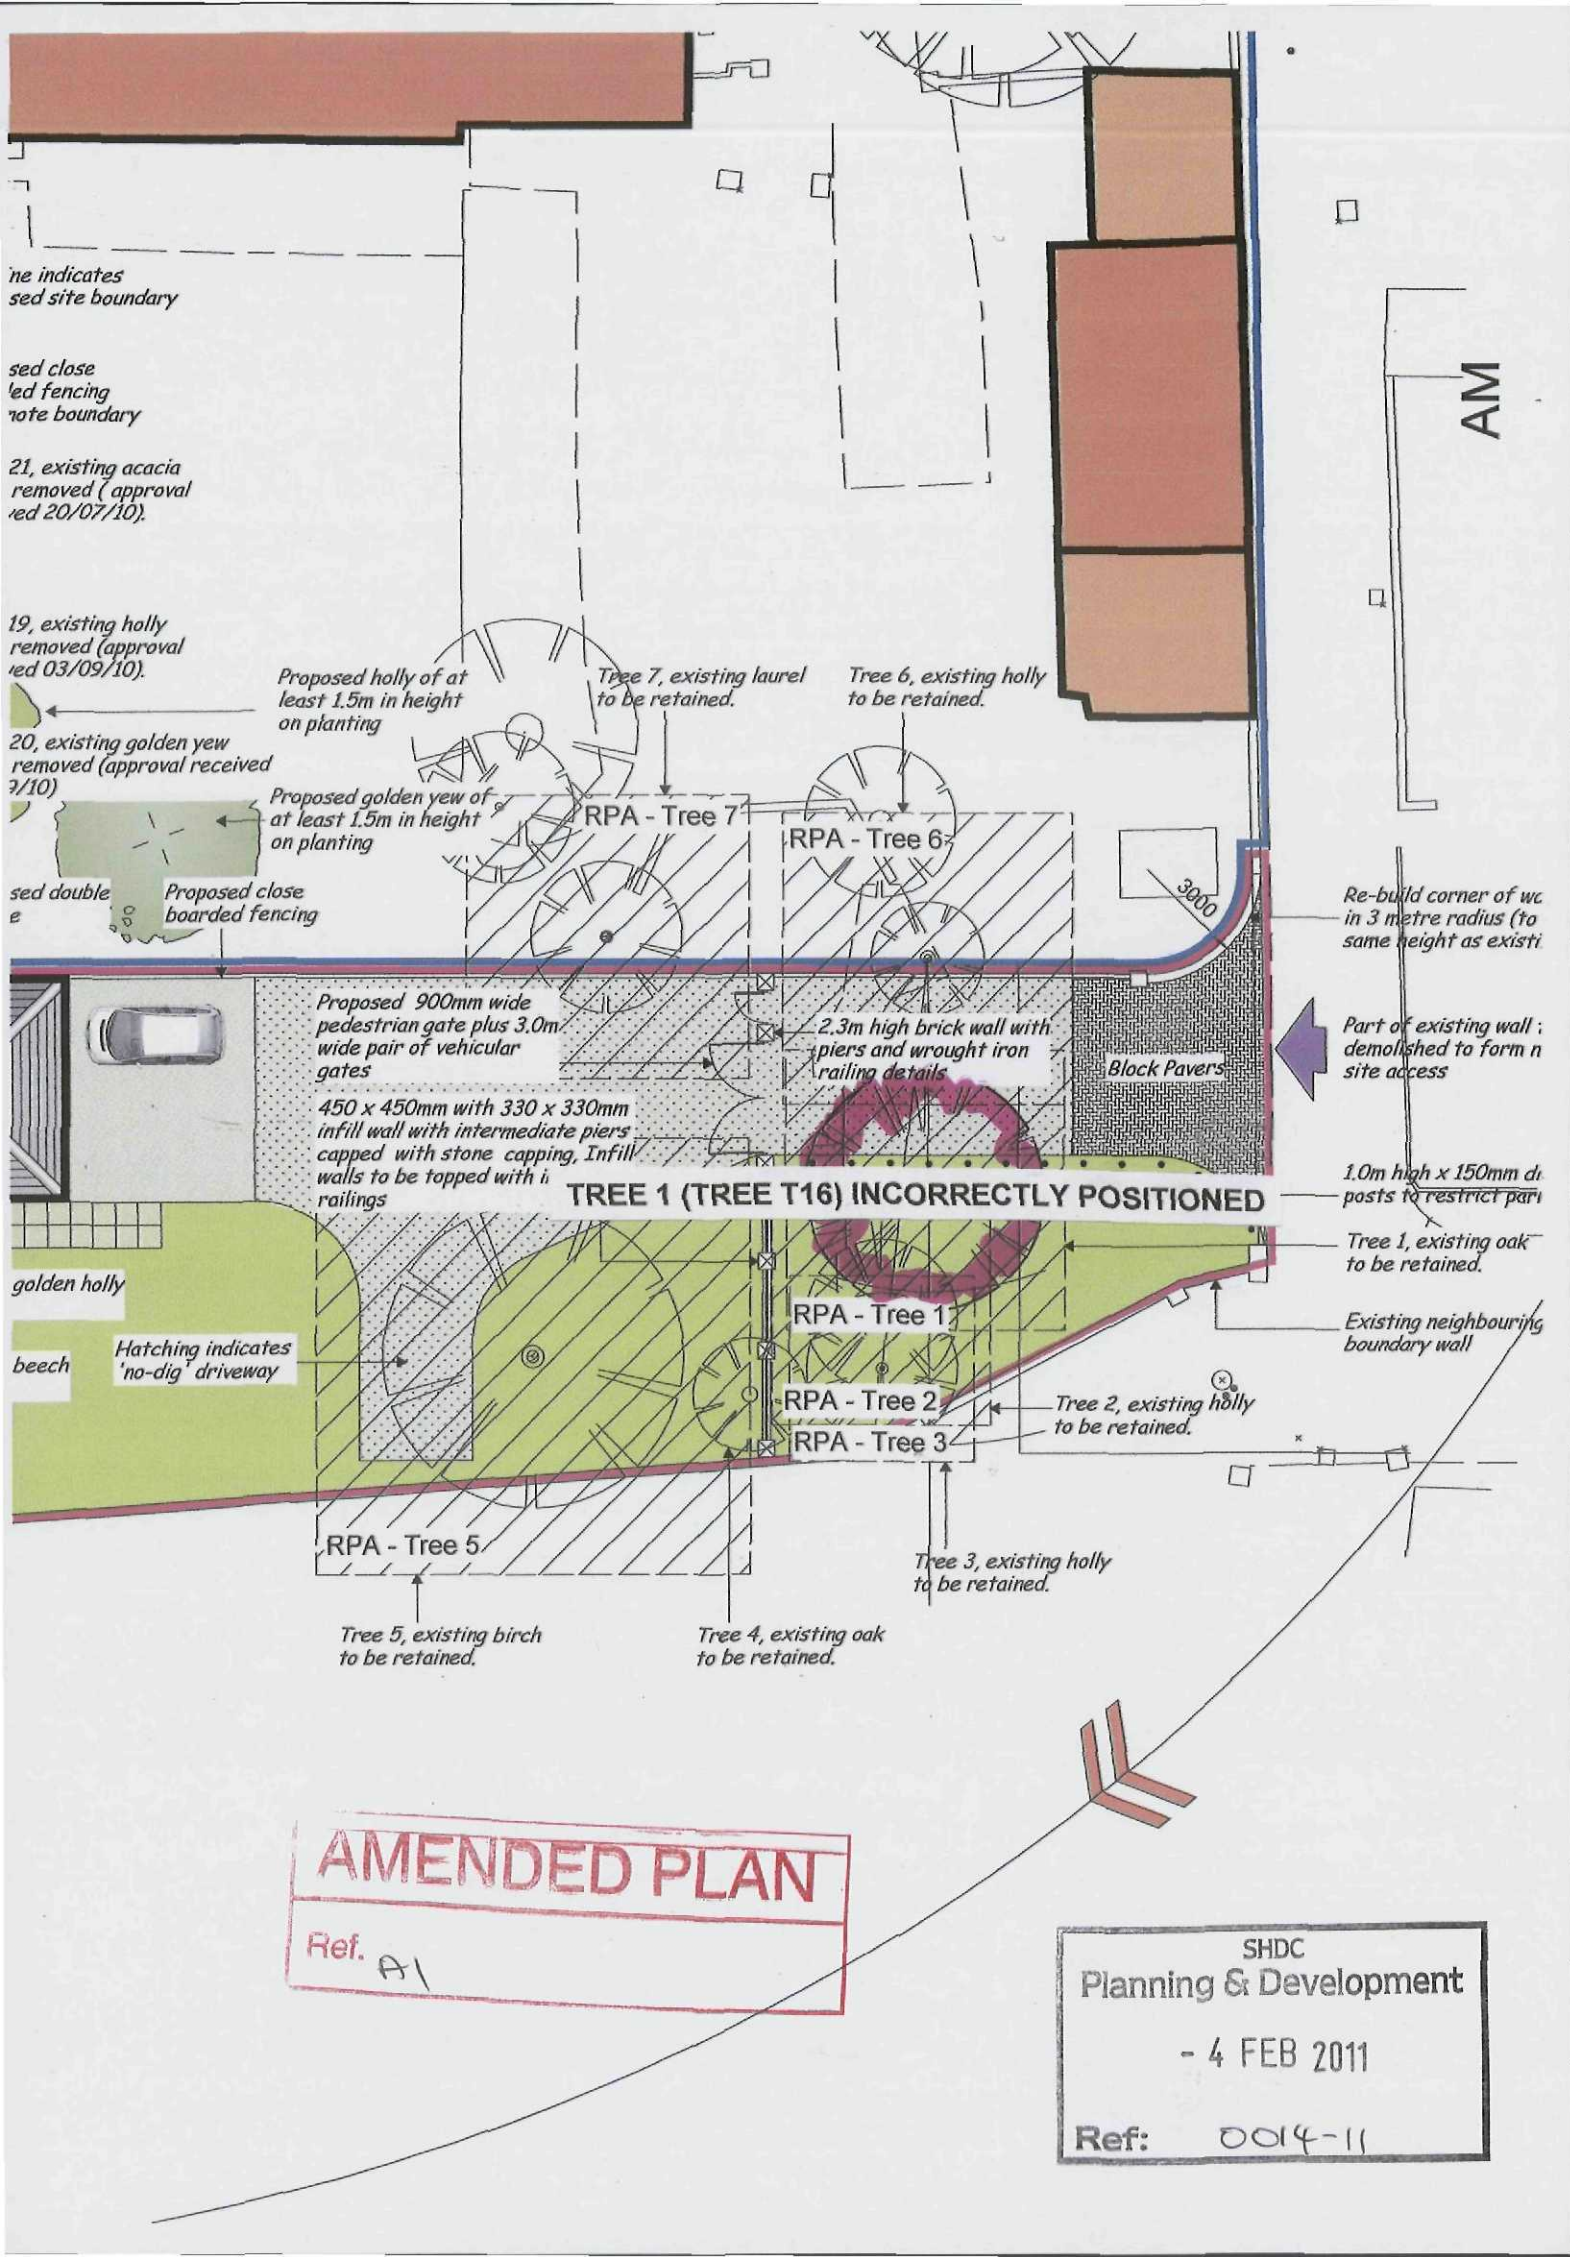


AMENDED PLAN

Ref. A1

SHDC
Planning & Development
- 4 FEB 2011
Ref: 0014-11

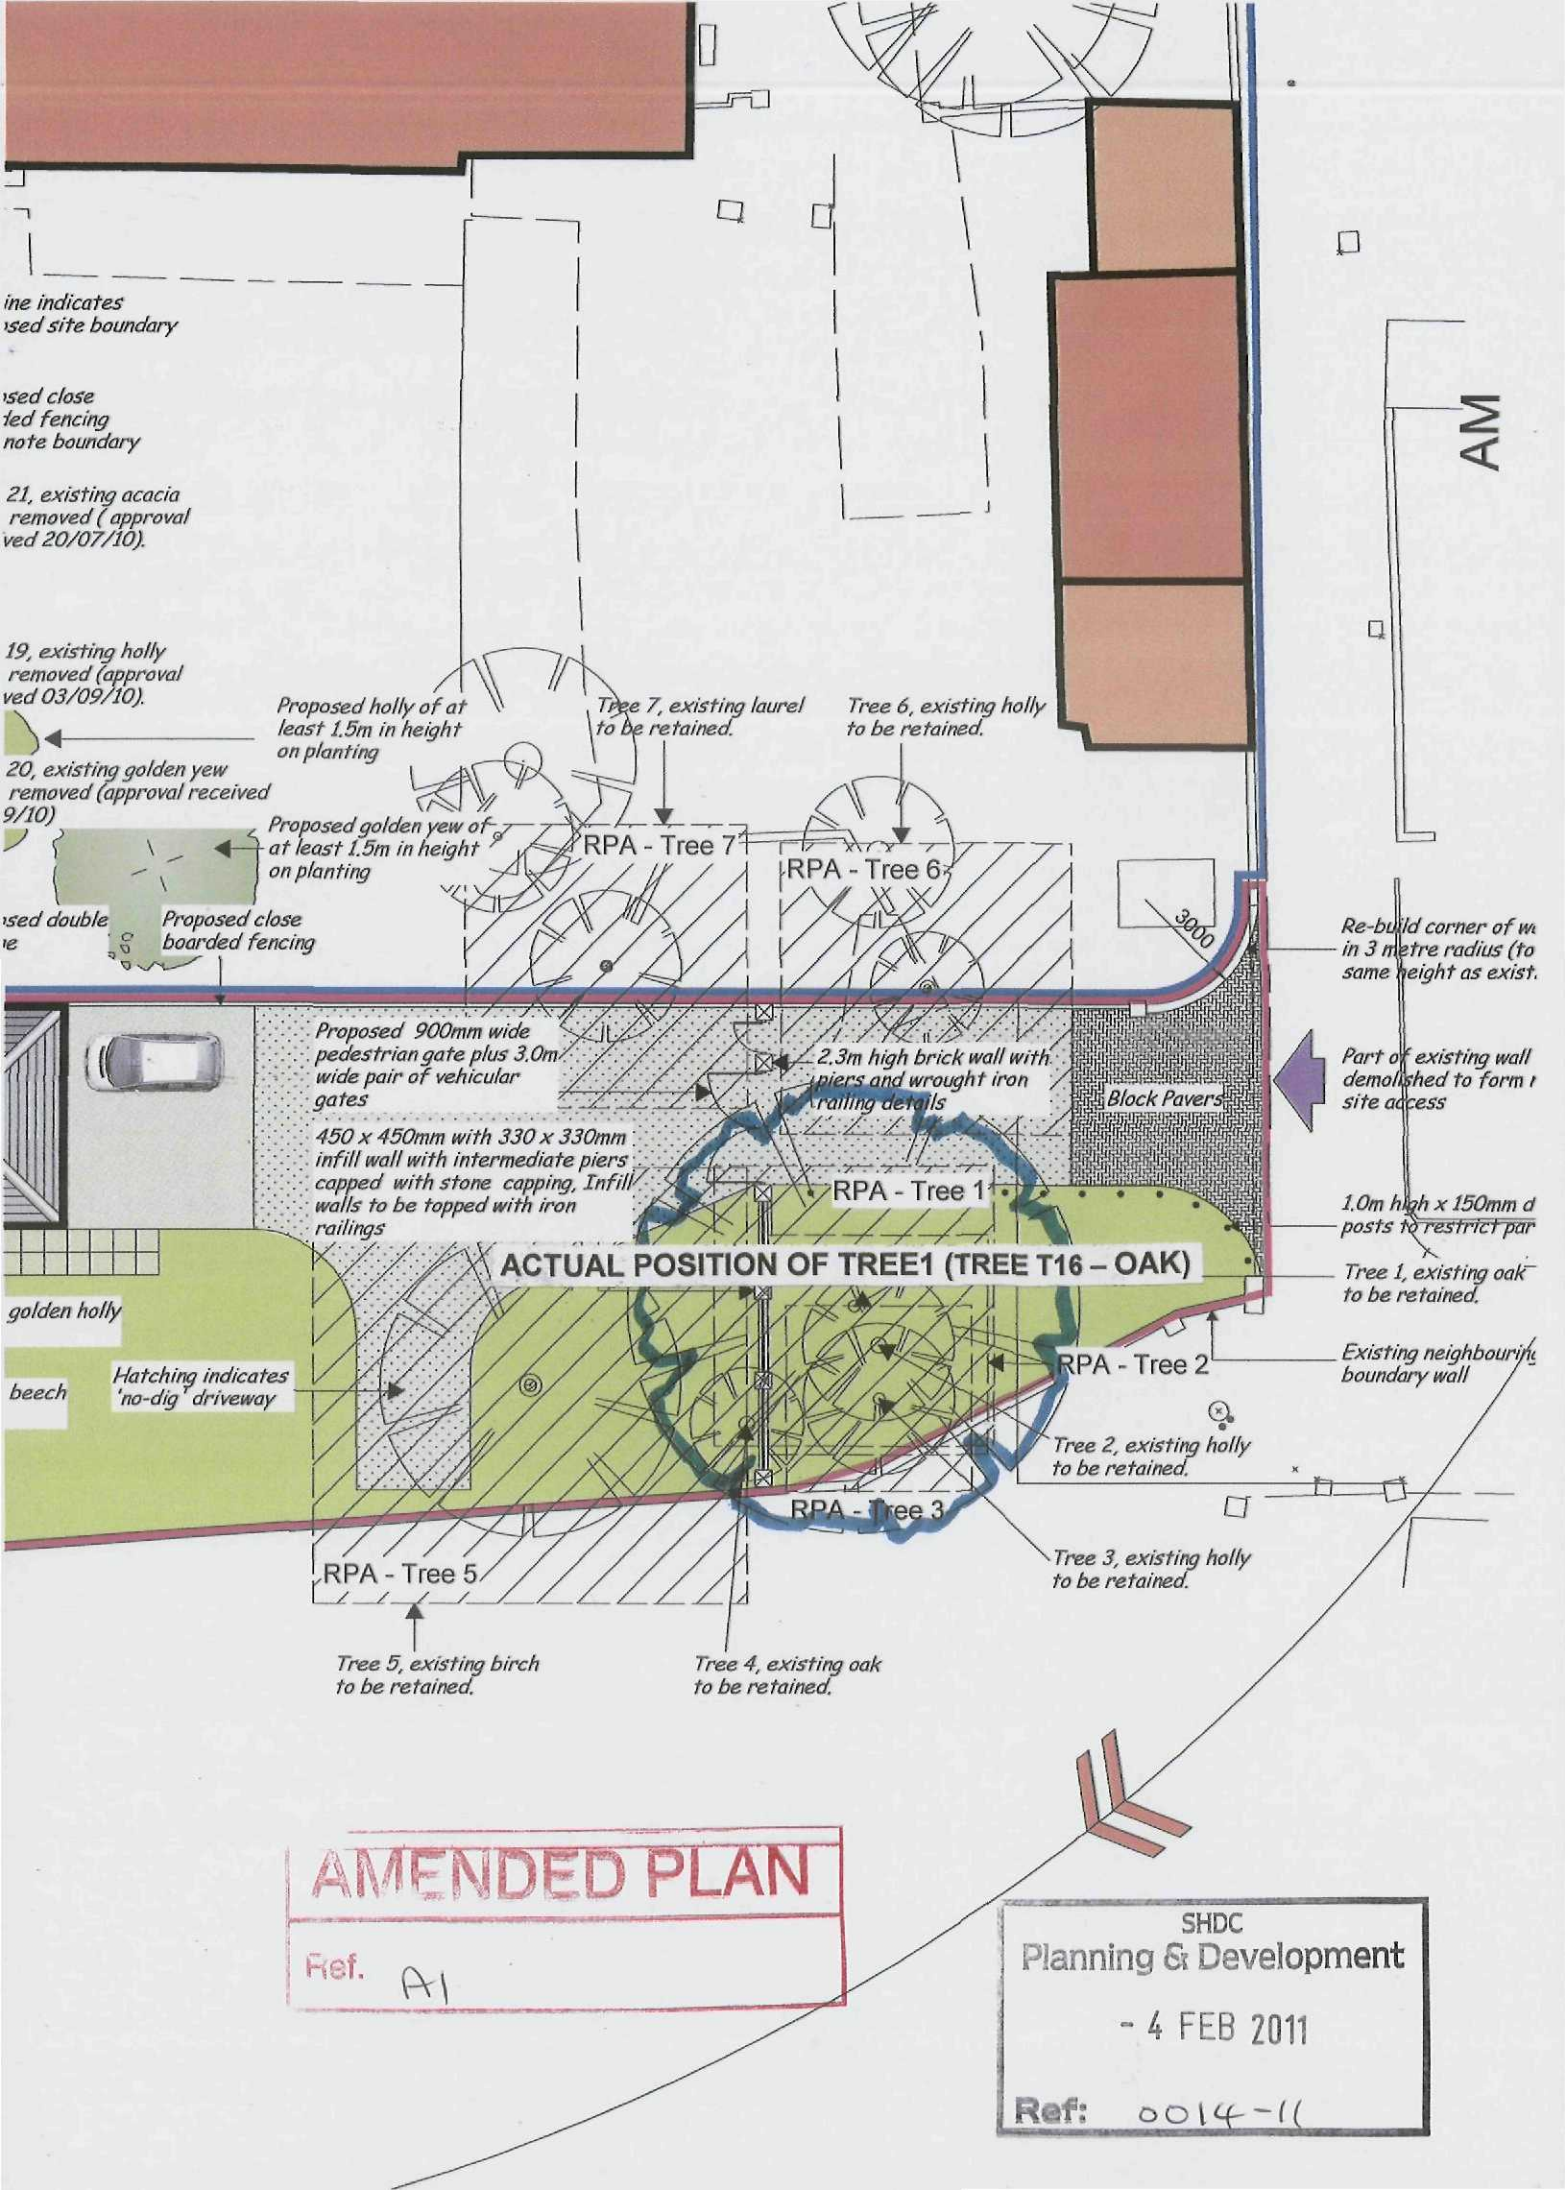



AMENDED PLAN

Ref. A1

SHDC
Planning & Development
- 4 FEB 2011
Ref: 0014-11



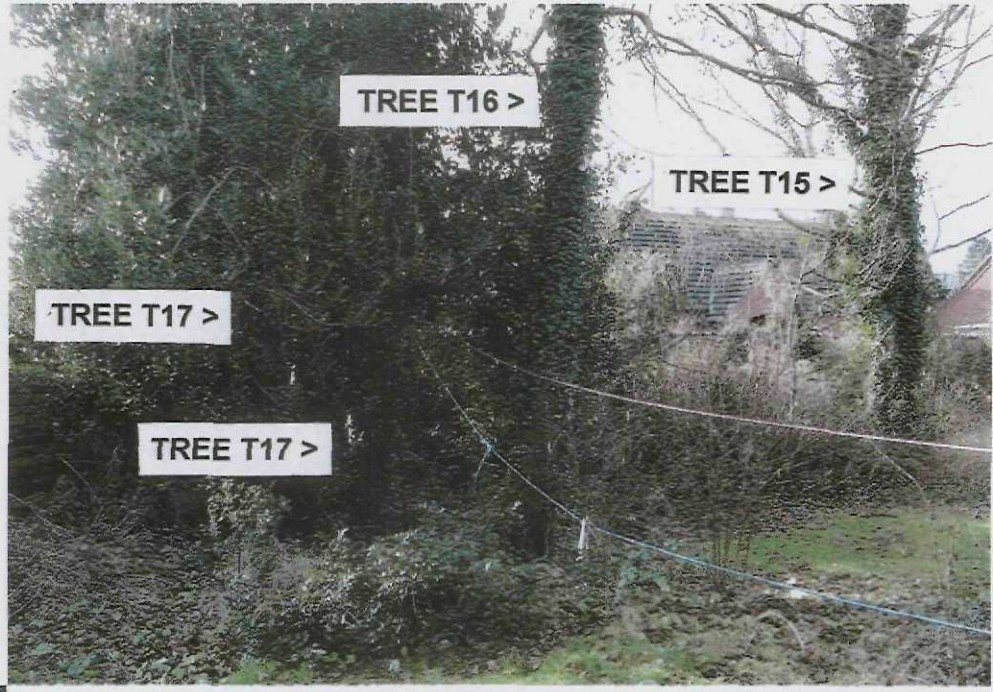


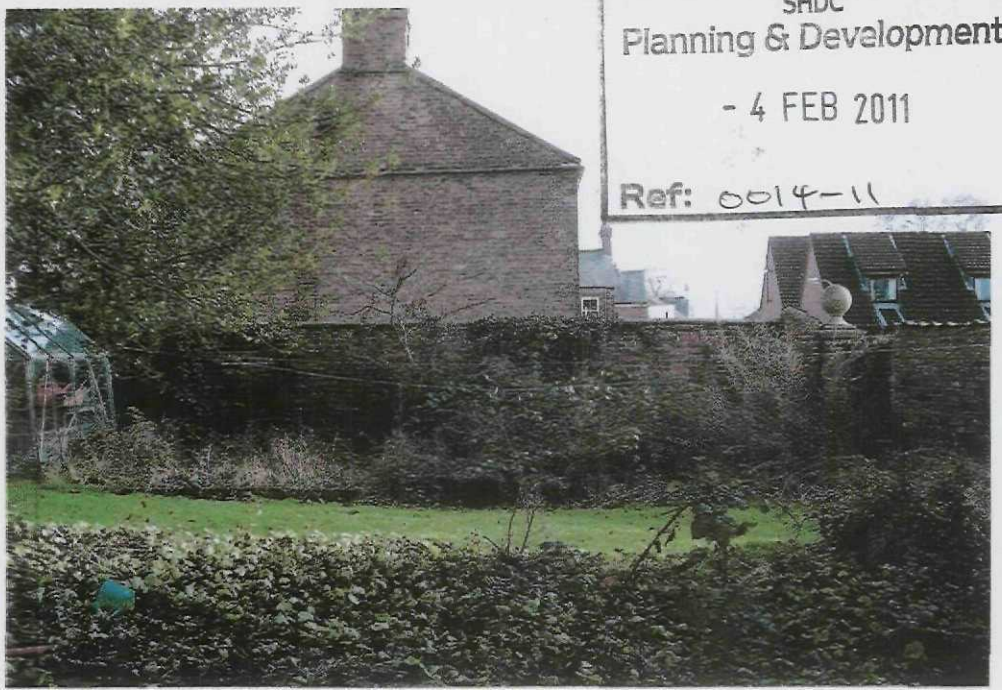

SHDC
Planning & Development
- 4 FEB 2011
Ref: 0014-11



Any discrepancies or proposed alterations to be notified to the architects and further instructions obtained prior to the commencement of work. For critical dimensions, use figured dimensions only - do not scale. All dimensions and levels to be verified on site prior to work commencing.

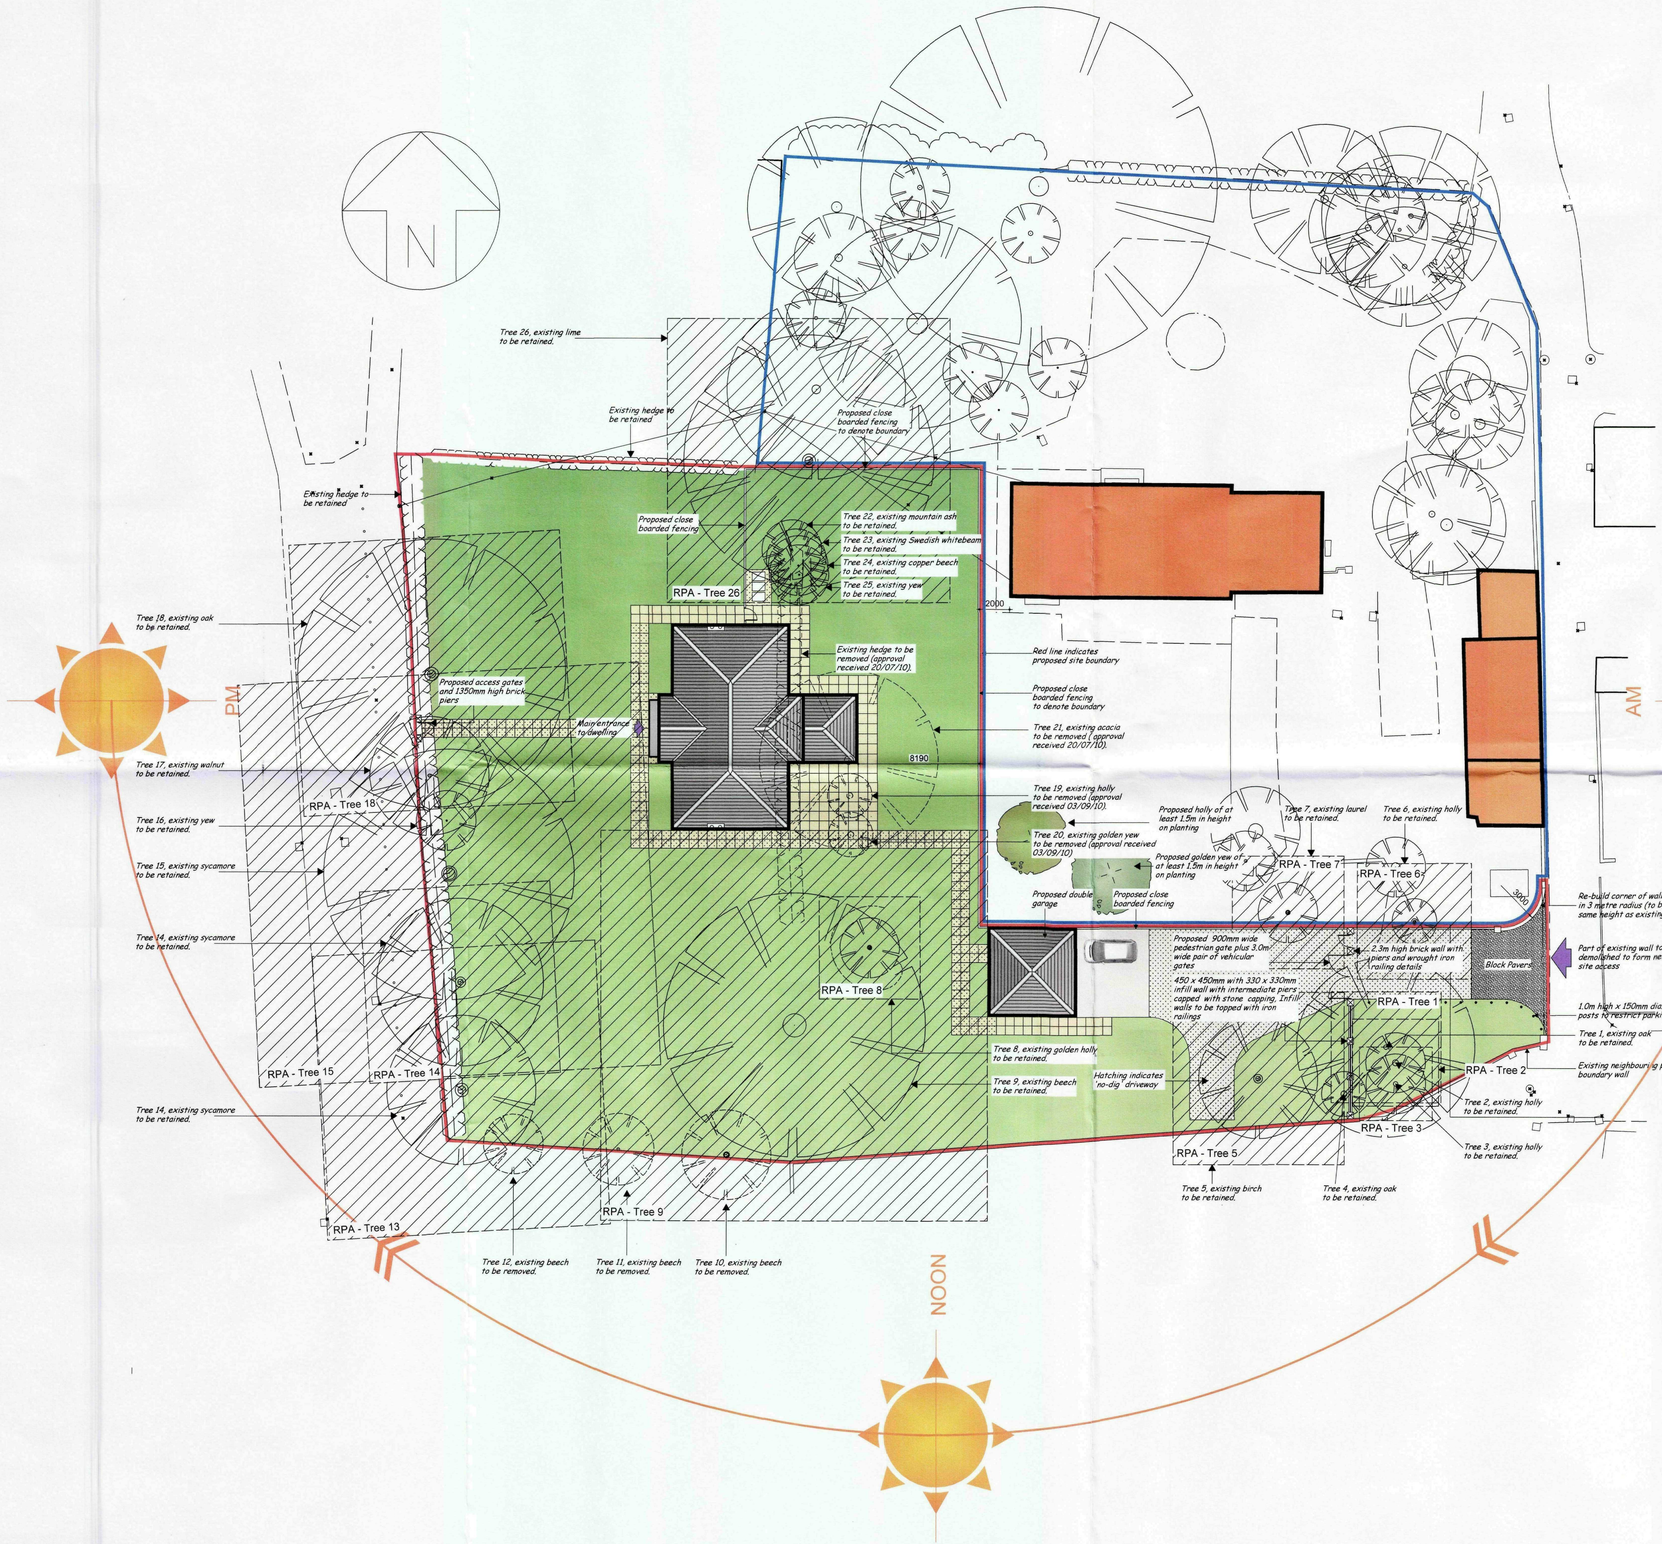

KEY TO SHADING AND SYMBOLS

indicates proposed structures having a slate roof covering.

indicates existing trees to be removed

indicates existing trees to be retained

RPA - Tree 2

indicates proposed Root Protection Areas (RPA 's) as referred to in Tree Survey prepared by Messrs Arthur Arbon Tree Services Ltd.

indicates existing hedge to be retained.

indicates areas where Terram Erocell 25/10 Geocells are to be installed to the private paths.

indicates areas where Terram Erocell 25/15 Geocells are to be installed to areas of the private drive that fall within R.P.A.'s

Bin Storage Area for 3 no. wheelie bins. Household Waste, Garden Waste and Recycling

AMENDED PLAN
Ref. A1

0 2 4 6 8 10 12 14 16 18 20m

Scale bar 1:200.

revisions
Revision 'A', 08.09.10 - Building footprint and garage amended in accordance with position of Root Protection Areas.
Revision 'B', 06.12.10 - 2no.replacement trees added to compensate for those removed.
Revision 'C', 02.02.11 - Position of Tree 1 corrected.

Lincoln Diocesan Board	client		
Proposed Vicarage	project		
Church Street, Holbeach	site location		
Proposed Site Layout	drawing		
June 2010	date	1:200 @ A1	scale
10 / 008 / L / 10	number	C	revision
drawn by - S.B.C.			© copyright reserved

SHDC Planning & Development - 4 FEB 2011 Ref: 0014-11

sra architects

Stephen Roberts Associates, First Floor, Brunel House, Deepdale Enterprise Park, Nettleham, Lincoln LN2 2LL
tel: 01522 596939 - fax: 01522 596929 - e-mail: design@sra-architects.co.uk