


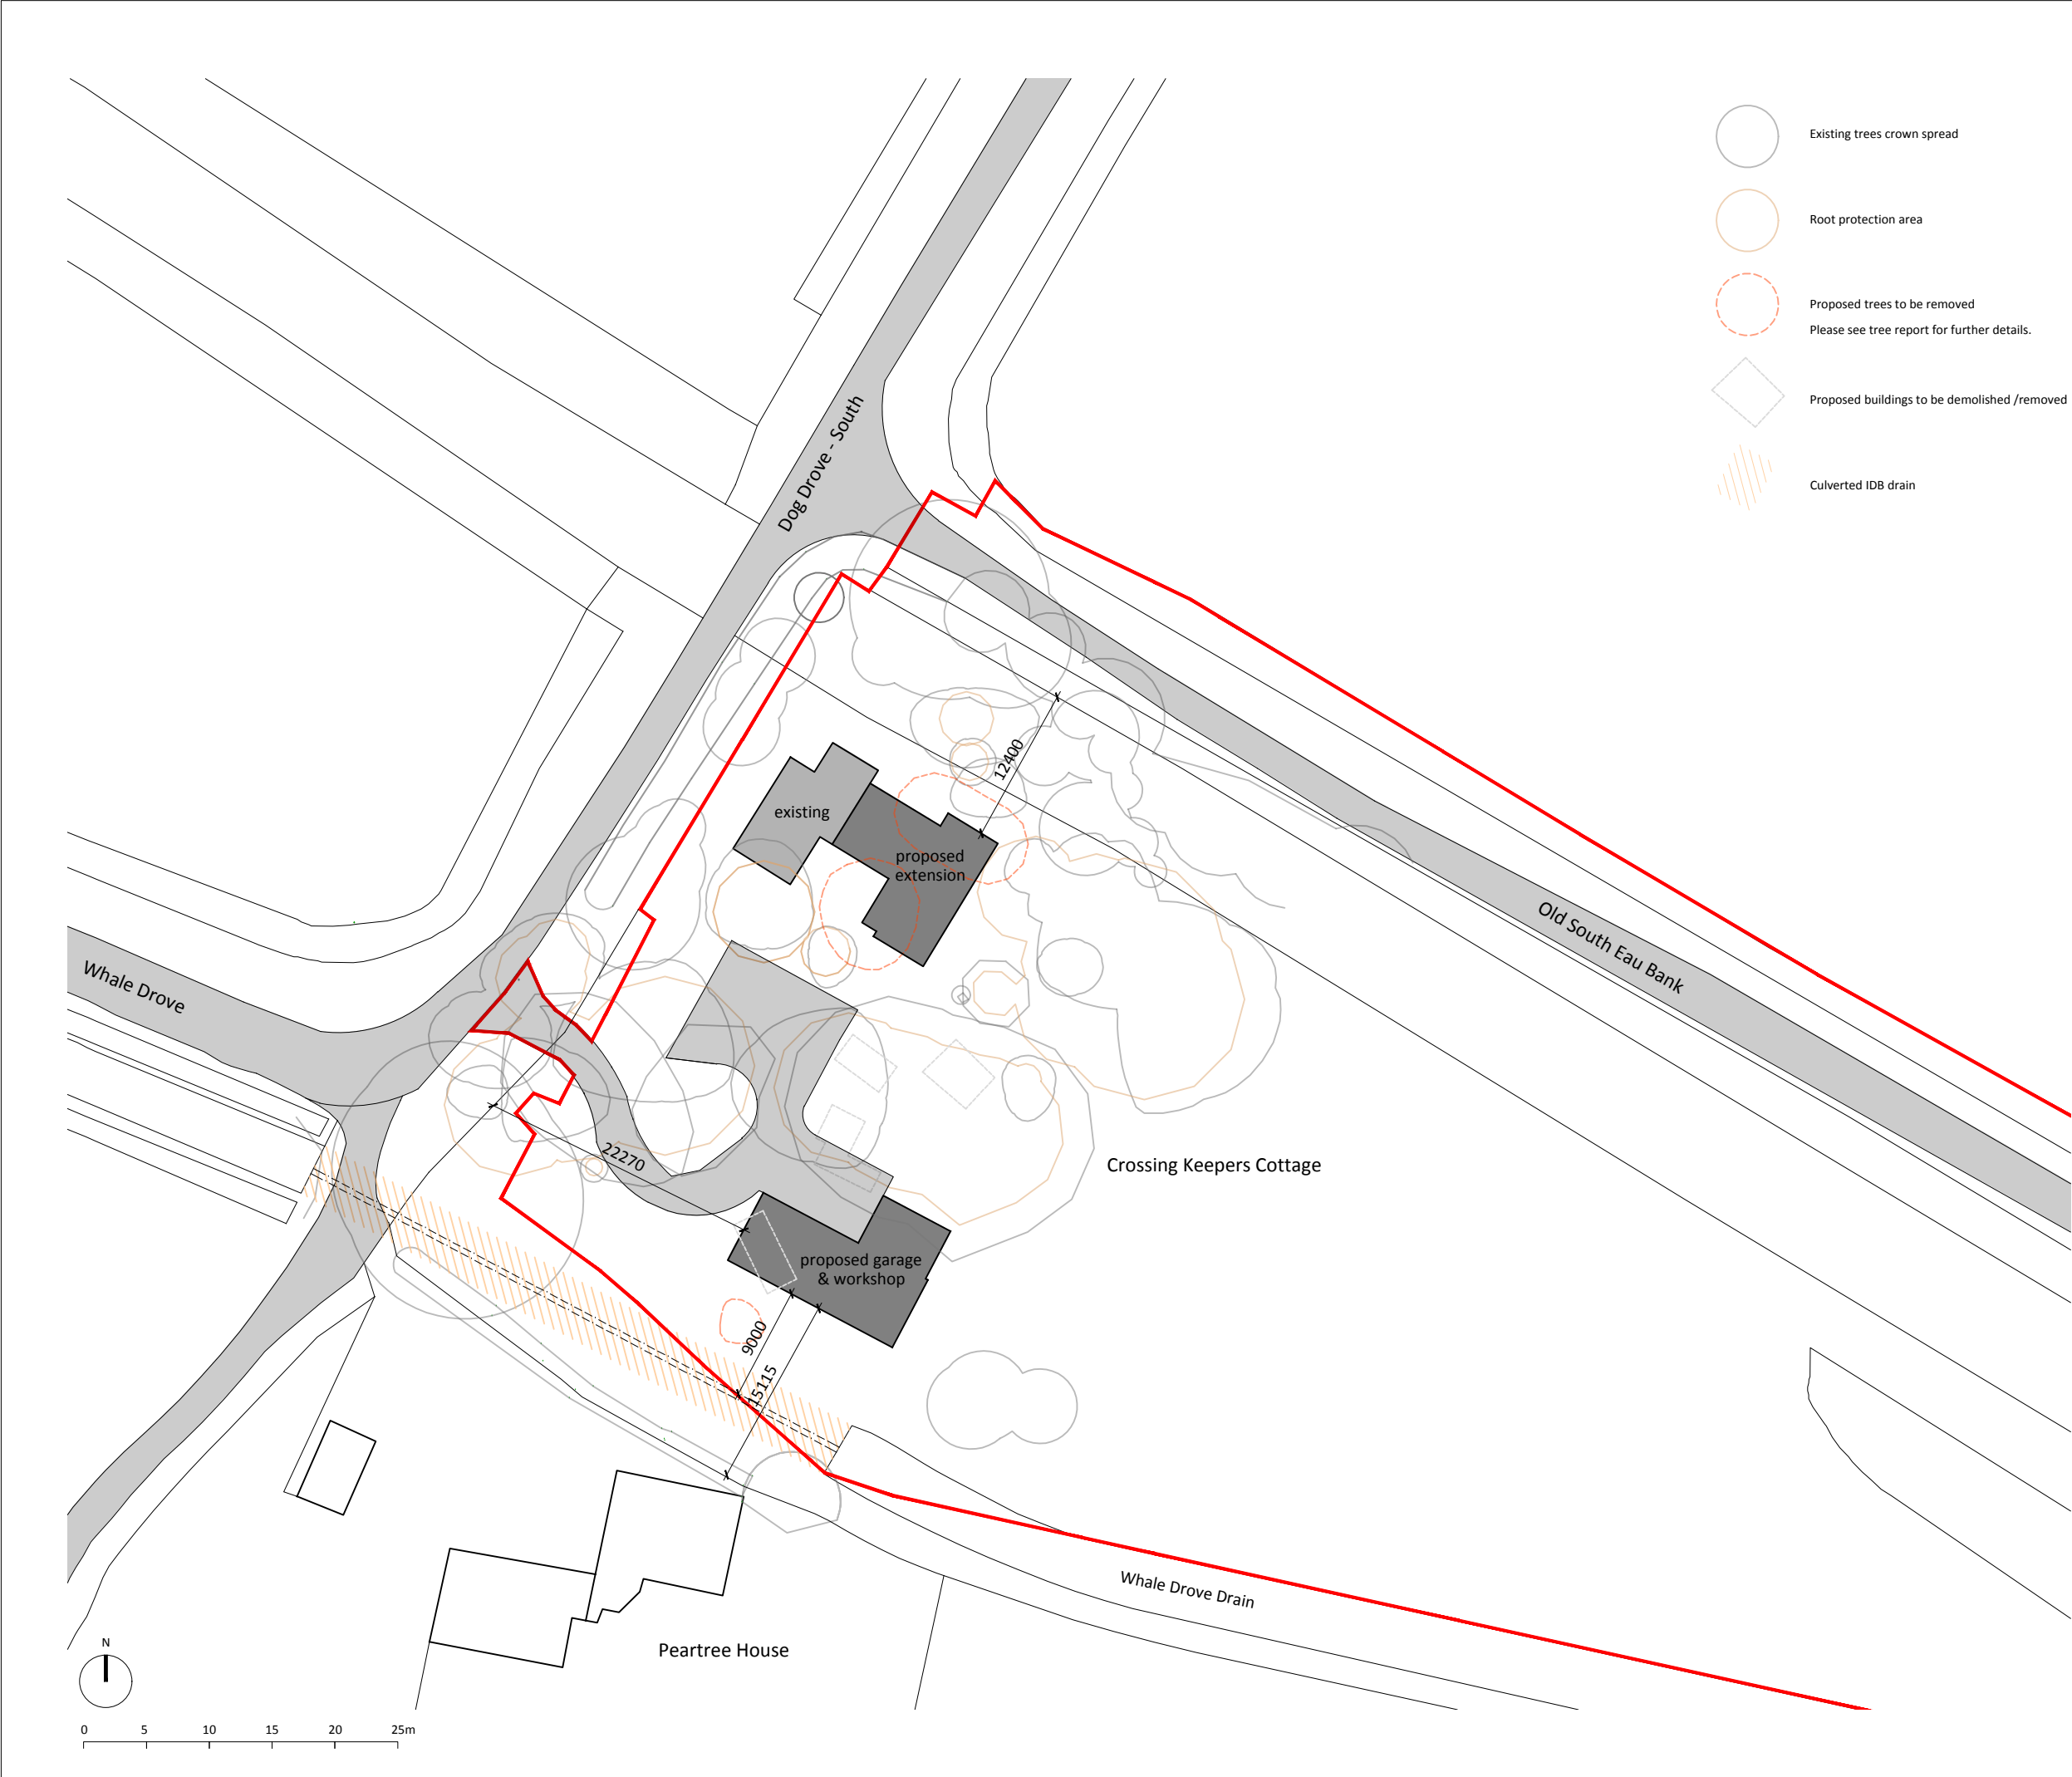

Notes

Ordnance Survey Map
© Crown Copyright. OS Licence No: AR 100010613.

Copyright
© Robert Doughty Consultancy Limited.
All rights described in the Copyright, Designs and Patents Act 1988 have been asserted.

CDM 2015
This drawing is for illustrative purposes and/or obtaining the relevant planning permission only. It should not be used for construction and accordingly, risk identification under the Construction (Design & Management) Regulations 2015 has not been undertaken.

Dimensions
Use figured dimensions only. All dimensions should be checked against on site conditions and any discrepancies should be brought to the attention of Robert Doughty Consultancy Limited.

Rev	Description	Date
-----	-------------	------

rdc
Robert Doughty
Consultancy

32 High Street, Helpingham
Sleaford, Lincolnshire, NG34 0RA

Tel: 01529 421646
Email: admin@rdc-landplan.co.uk
Web: www.rdc-landplan.co.uk

Client
Mr G Bruce

Project
Proposed House Extension & Detached Garage,
Crossing Keepers Cottage, Whaplode Drove

Drawing
Proposed Block Plan

Scale @ A3 1: 500		Date 30/07/18
Drawn By MD		Checked By CS
Job Number 1323-1	Status PL	Purpose of Issue Planning

Drawing No. 1323-1-PL-BP02	Rev -
--------------------------------------	-----------------