



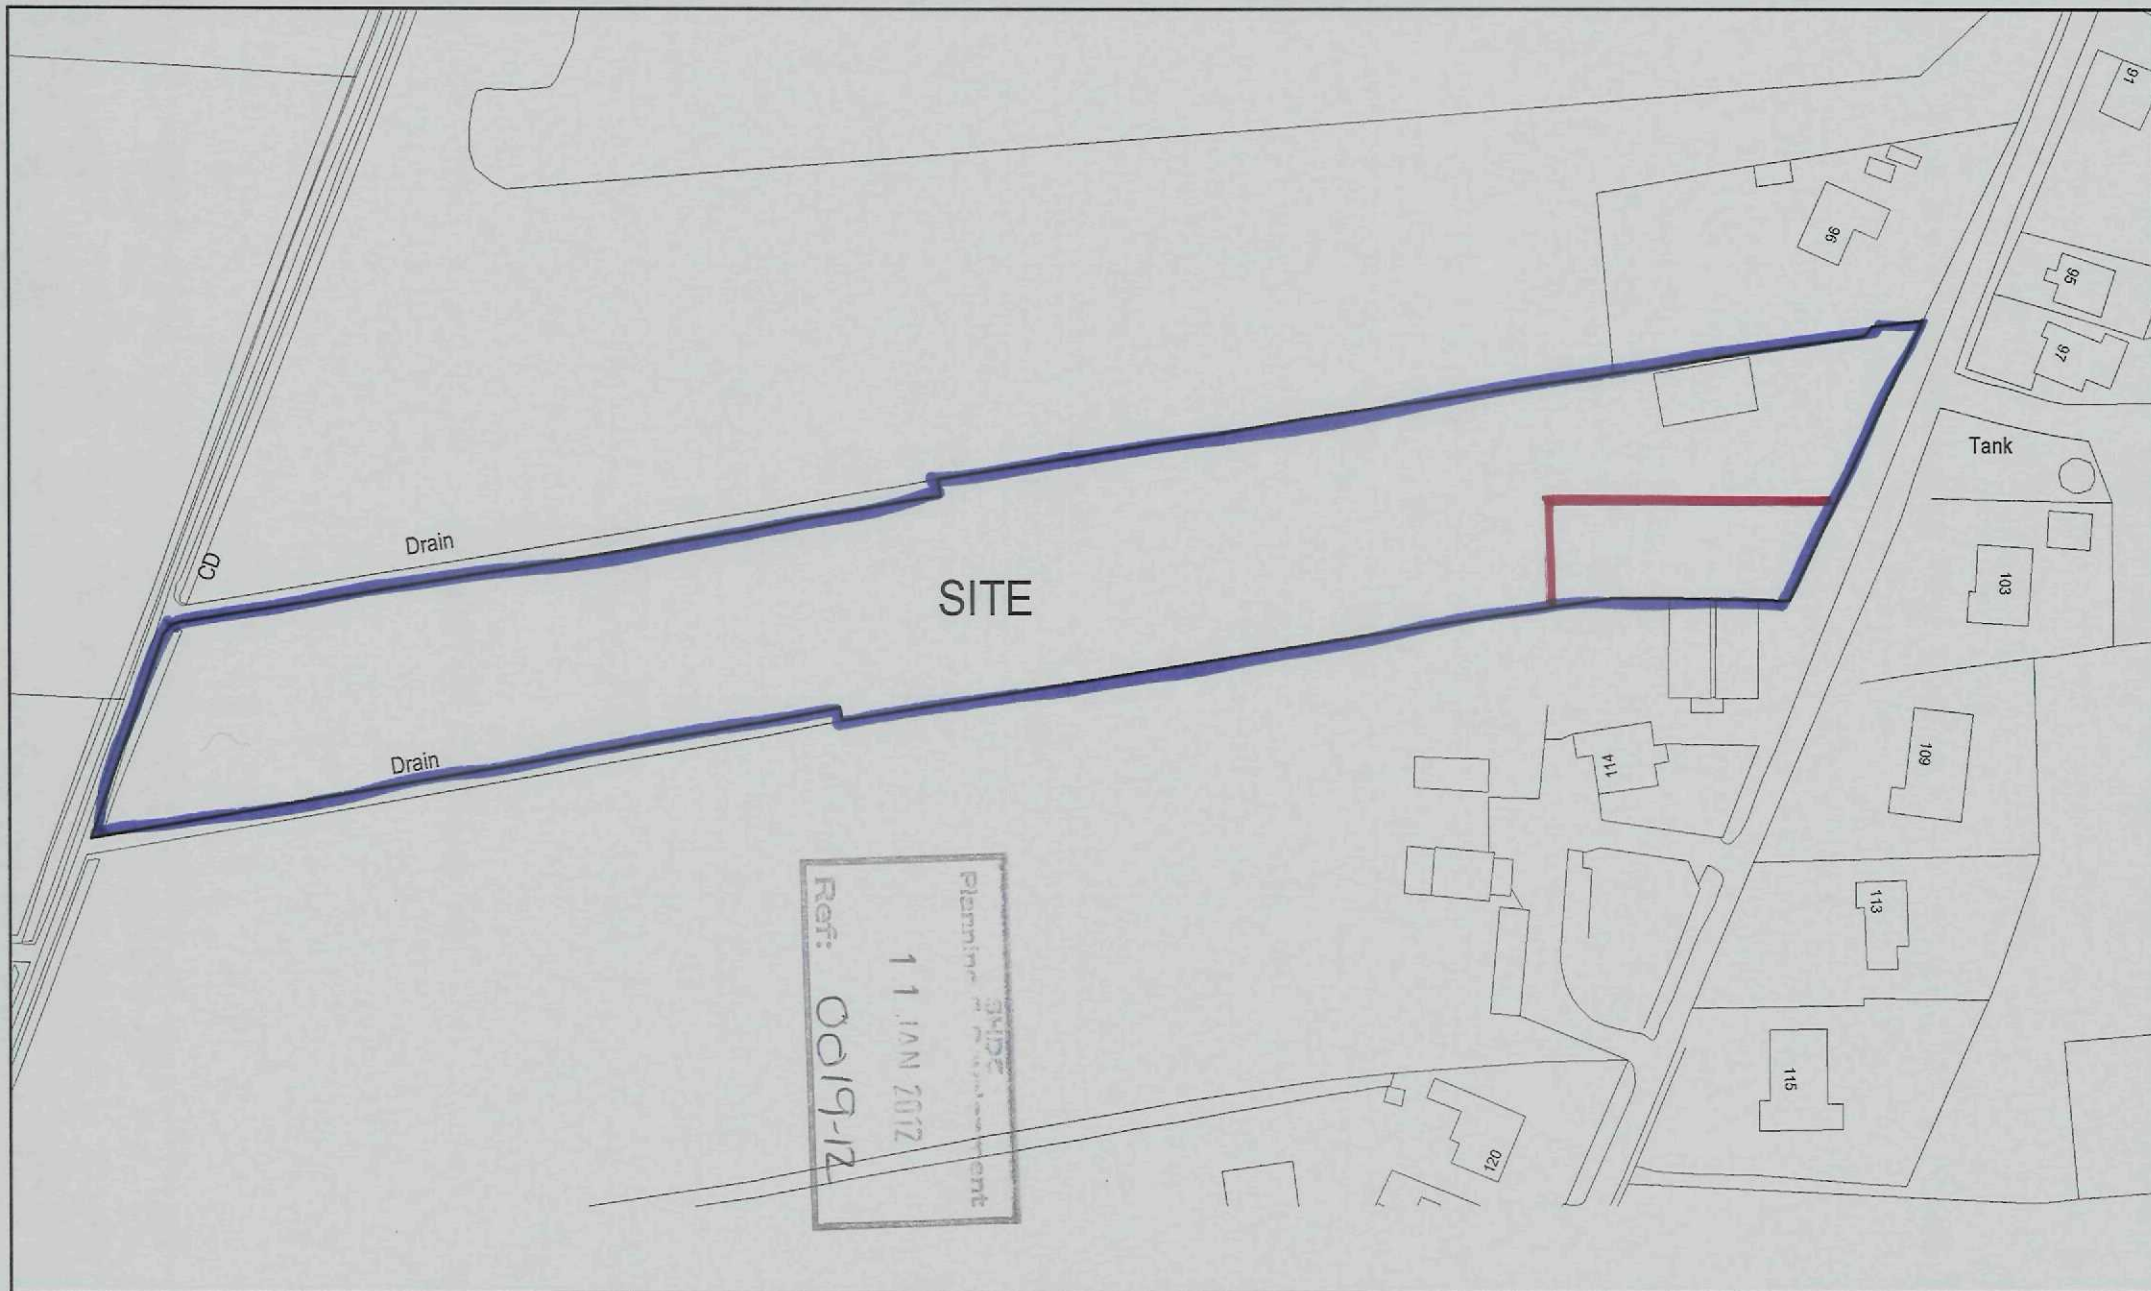

Scale 1:1250 - A4

 

LOCATION PLAN