





FRONT

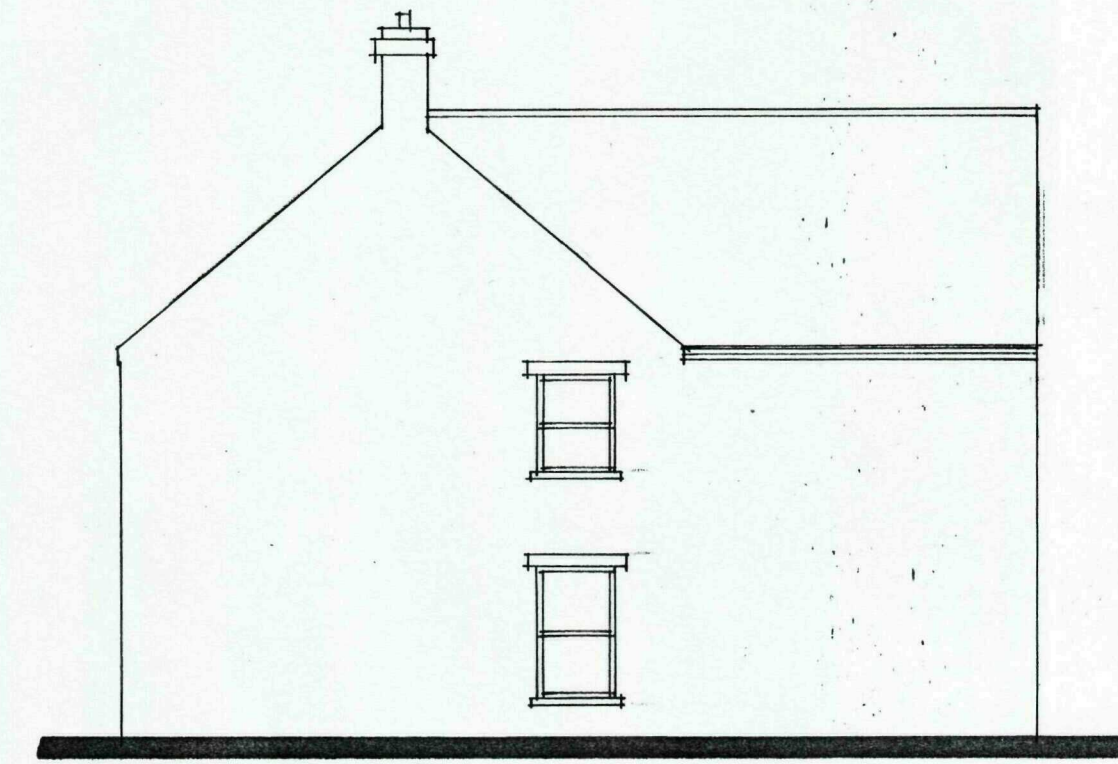


SIDE




REAR

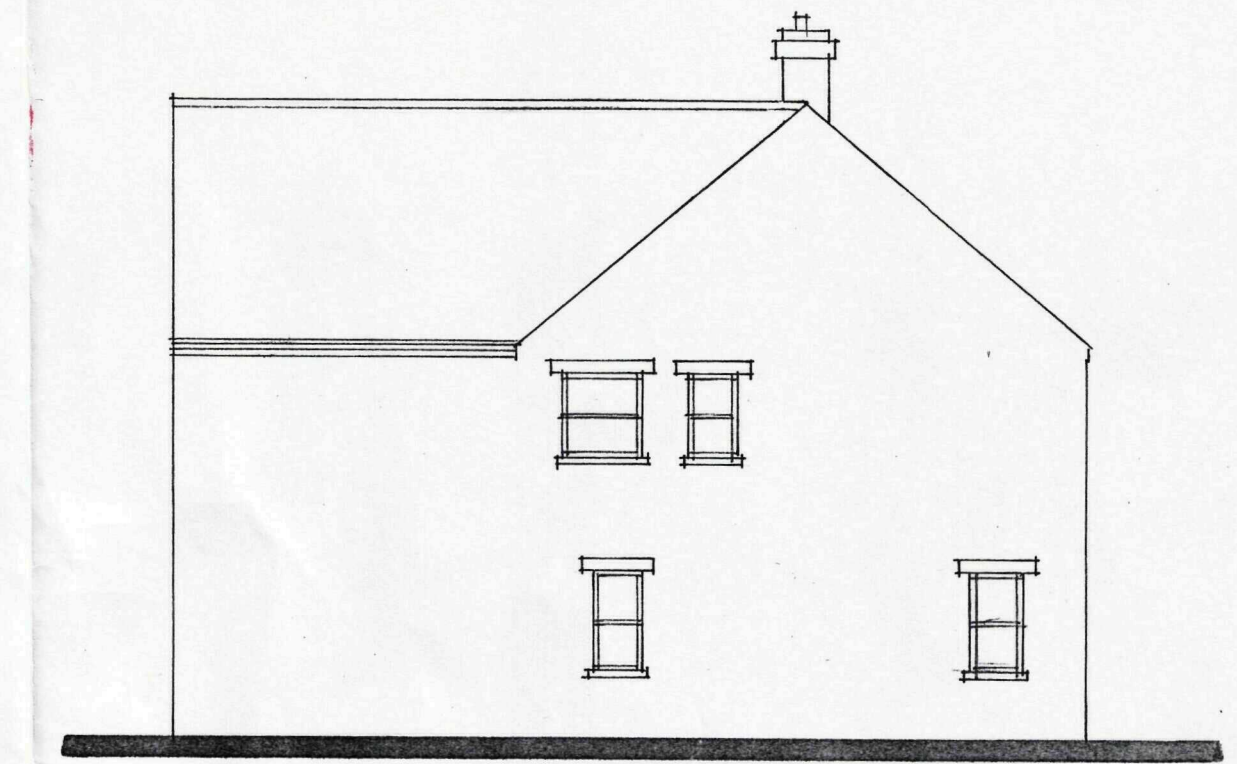

SIDE

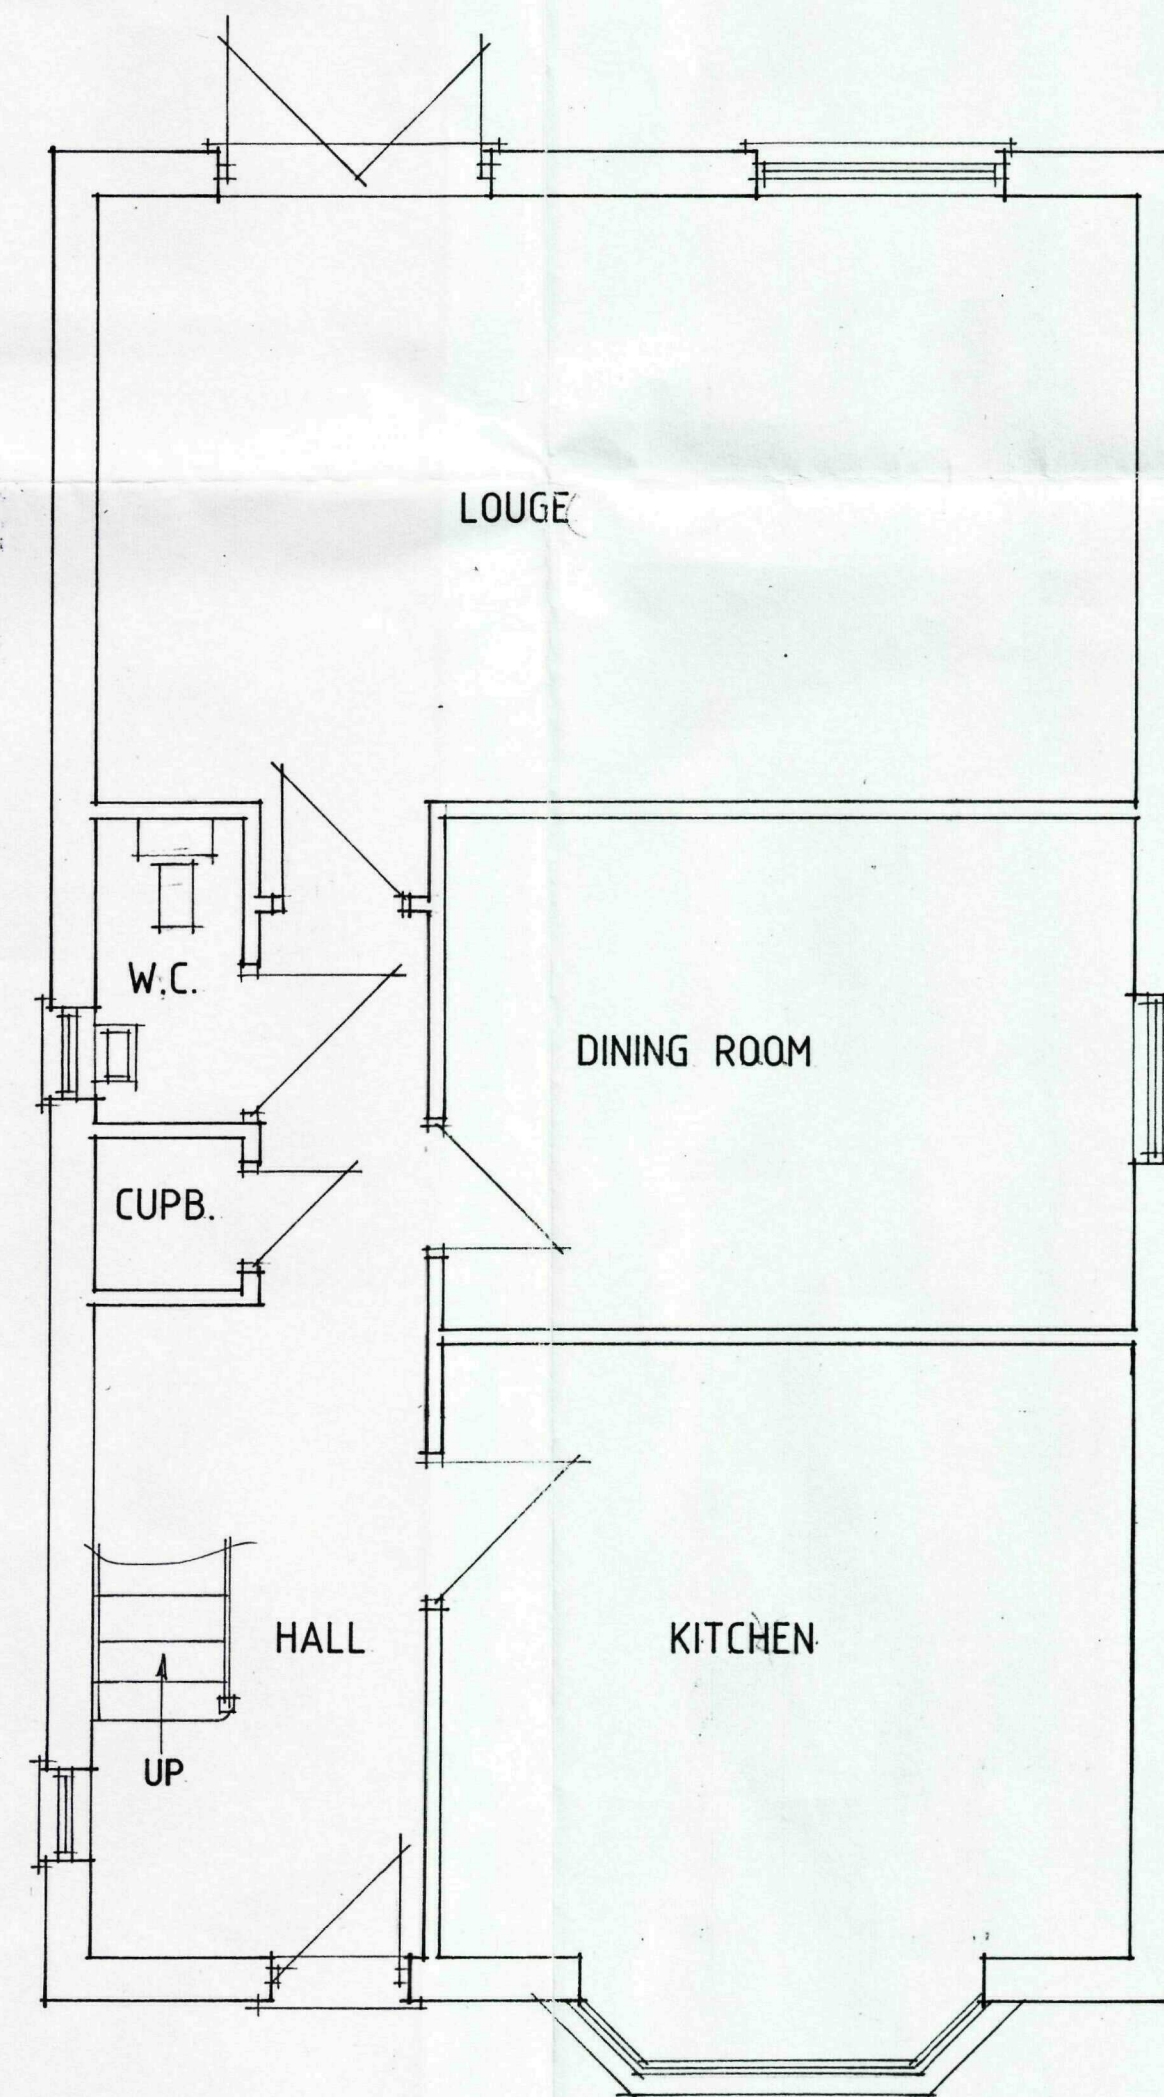

GROUND FLOOR PLAN

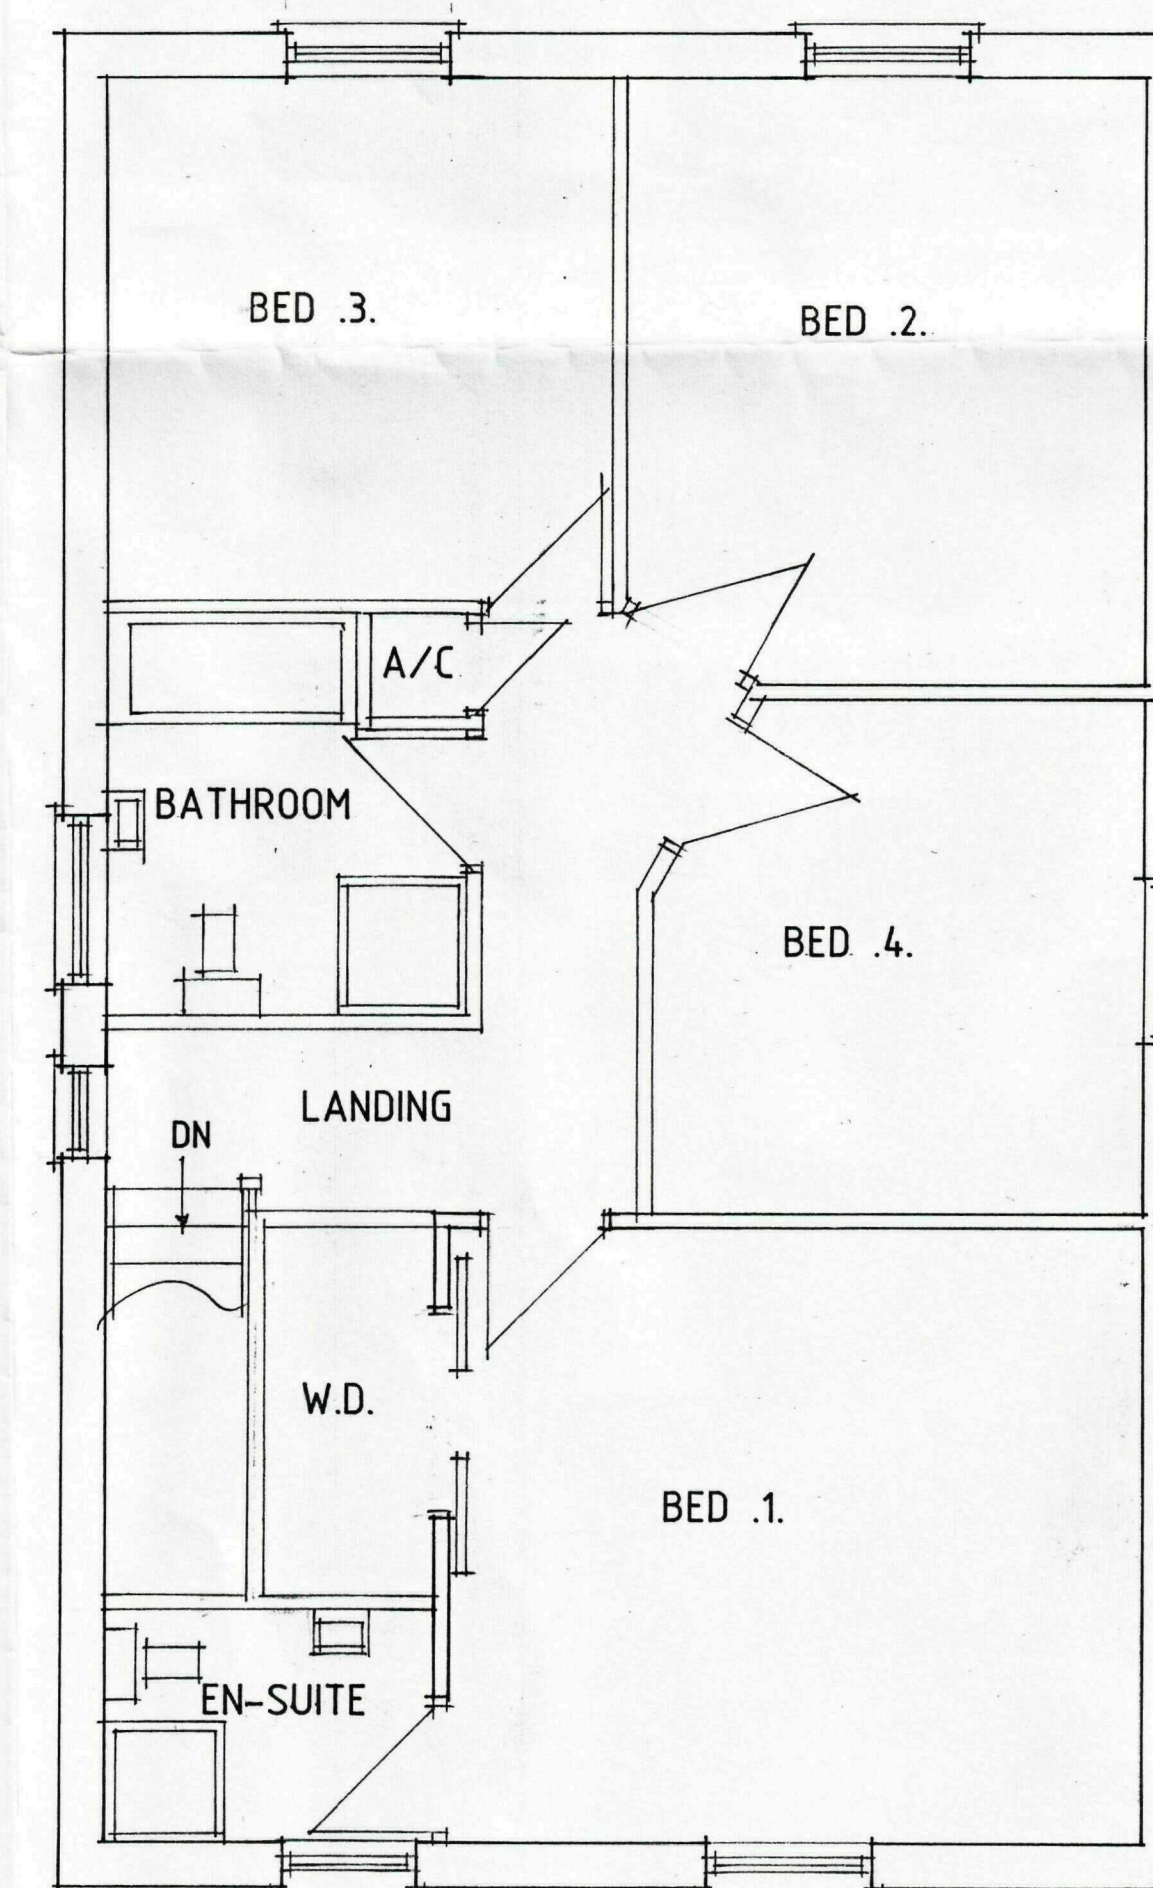

FIRST FLOOR PLAN

SHDC
Planning & Development
- 9 JAN 2009
Ref: 0022109

Status
DESIGN
CONSULTANTS IN ARCHITECTURE & PLANNING

PROPOSED HOUSE. ADJ. 61
BOSTON ROAD, HOLBEACH
FOR

MR. & MRS. S. JACKSON.

**DETERMINED
PLAN**

1:50 1:100 SD09-002/1
JAN-09 B.GILHAM.

2 Edinburgh Walk, Holbeach,
Spalding, Lincs. PE12 7AP.
Tel: 01406 471313 Fax: 01406 499707

