



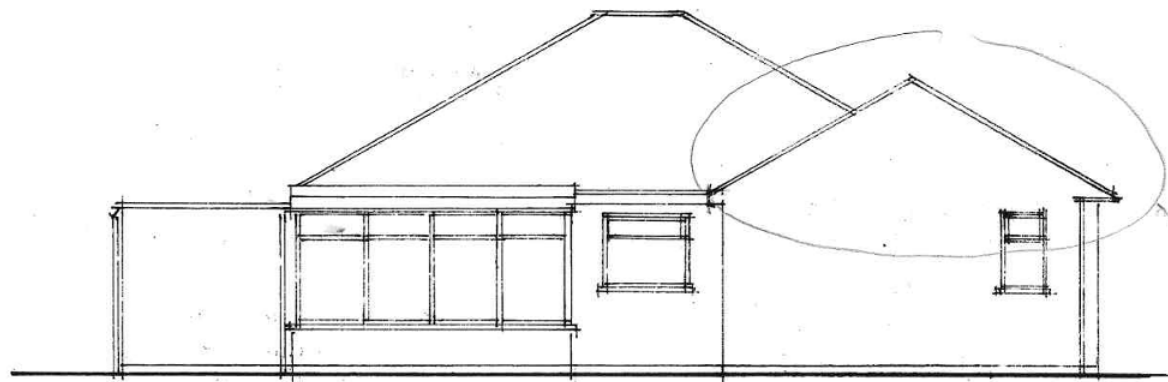


REAR (N)

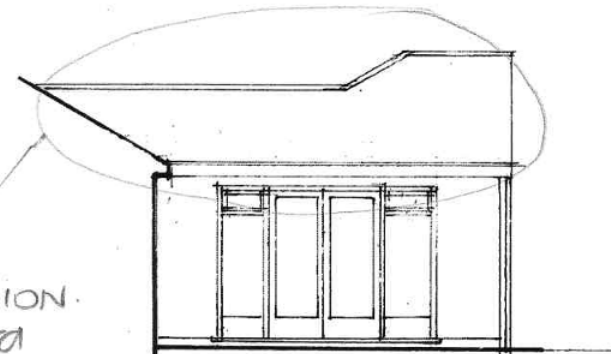

SIDE OF EXTENSION (E)

REVISION
pitched
roof.

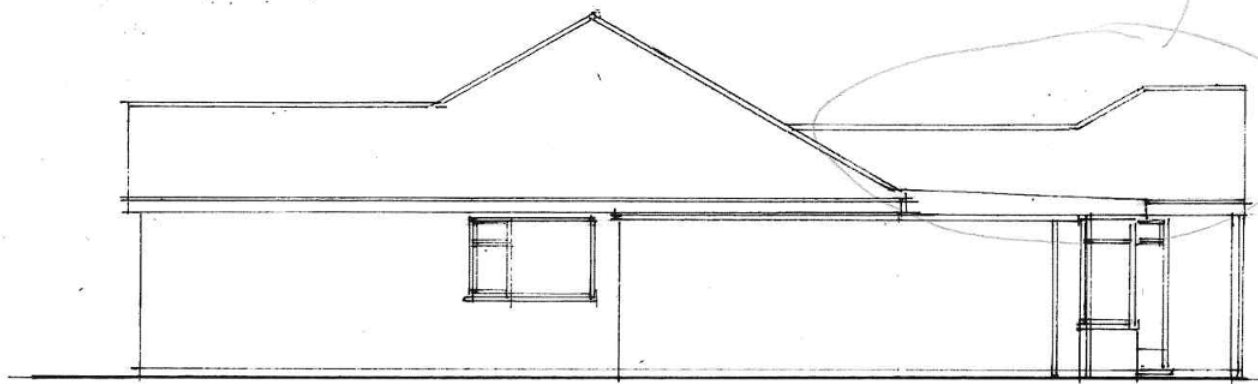

SIDE OF DWELLING (E)

*Proposed Rear Extension
At 19 Langwith Gardens
Holbeach*

Proposed Elevations

Drg No 5561 / 2

Date Dec 2020

Scale 1 : 100

Old Court Builders,
Unit L, Bentley Business Park,
Northfields Ind. Estate,
Market Deeping,
PE6 8LD
Tel 01778 560619