
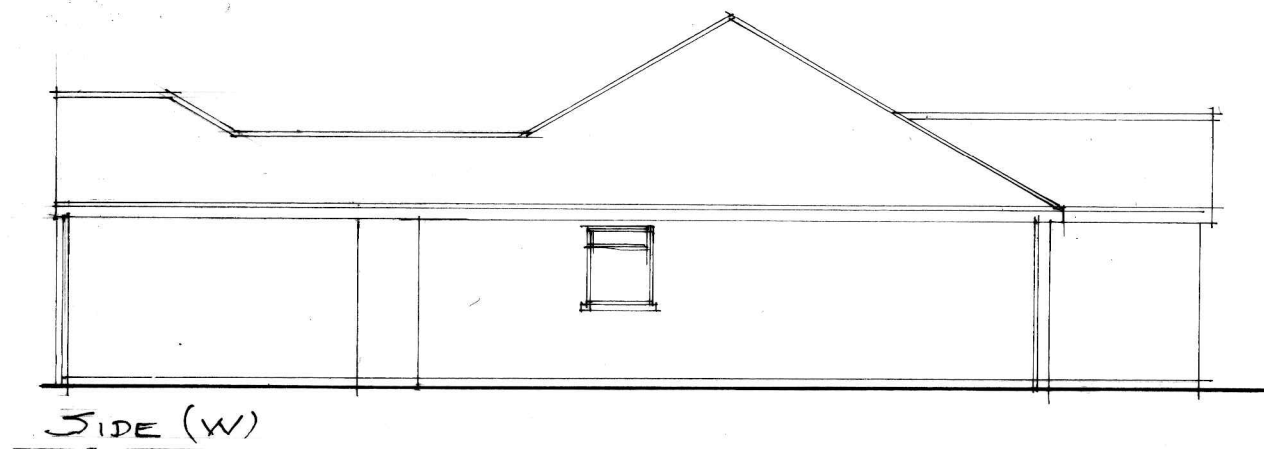
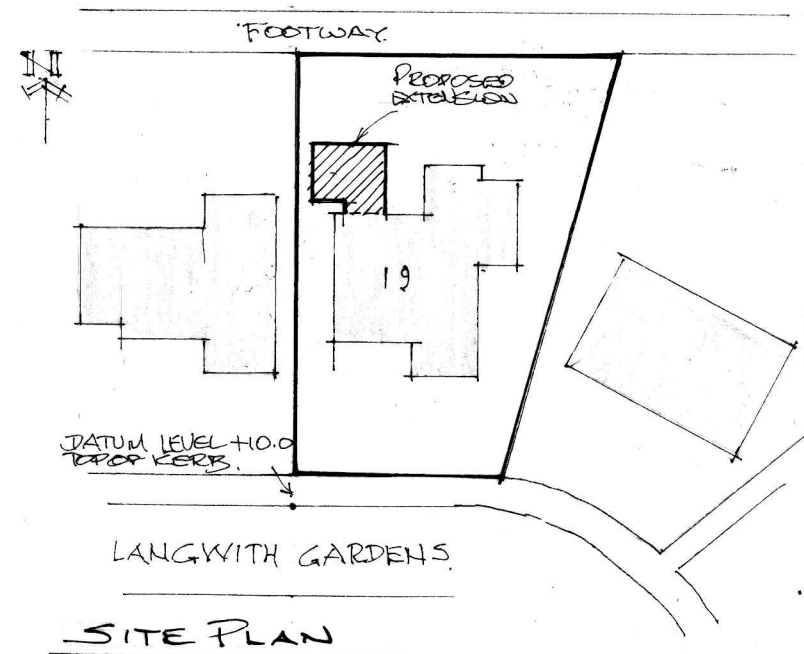


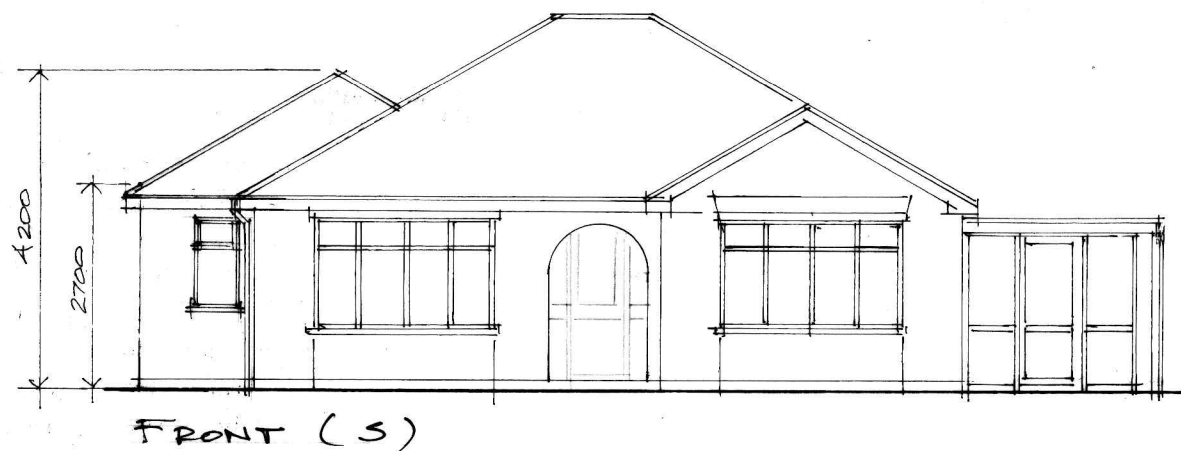

Proposed Rear Extension
At 19 Langwith Gardens
Holbeach

Proposed Elevations

Drg No 5561 / 1
Date Dec 2020
Scale 1:100 1:500

Old Court Builders,
Unit L, Bentley Business Park,
Northfields Ind, Estate,
Market Deeping,
PE6 8LD
Tel 01778 560619