




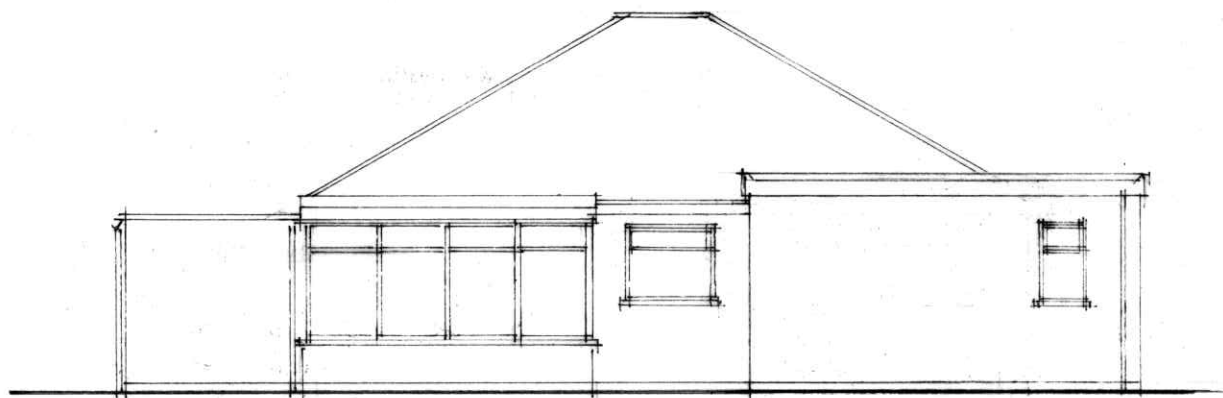

REAR (N)

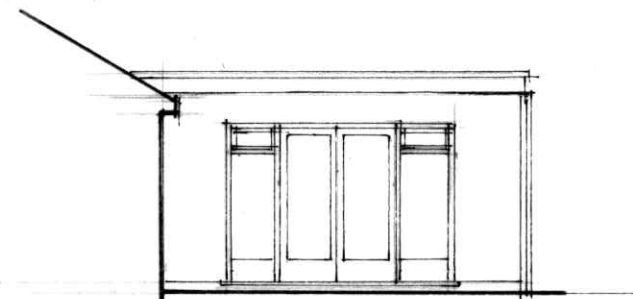

SIDE OF EXTENSION (E)

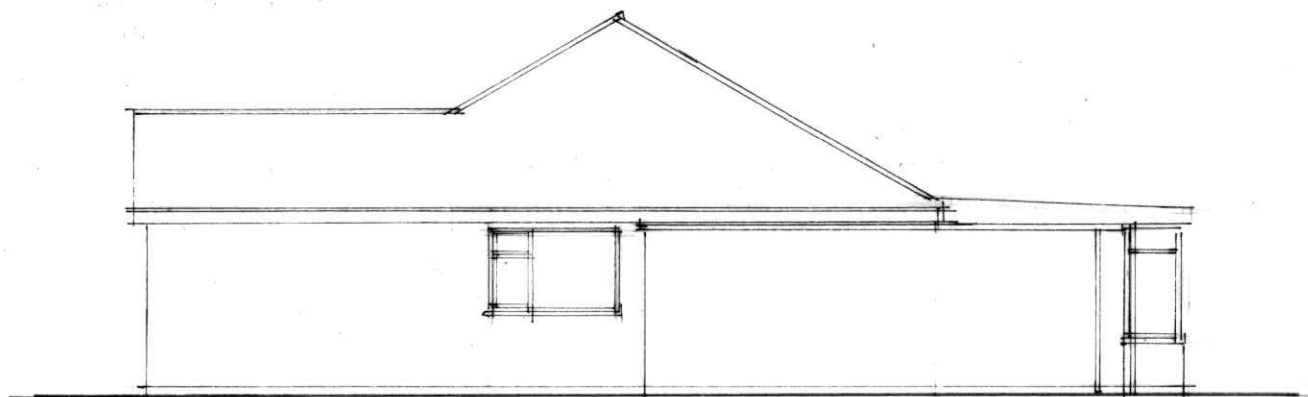

SIDE OF DWELLING (E)

*Proposed Rear Extension
At 19 Langwith Gardens
Holbeach*

Proposed Elevations

Dwg No 5561 / 2

Date Dec 2020

Scale 1 : 100

*Old Court Builders,
Unit L, Bentley Business Park,
Northfields Ind, Estate,
Market Deeping,
PE6 8LD
Tel 01778 560619*