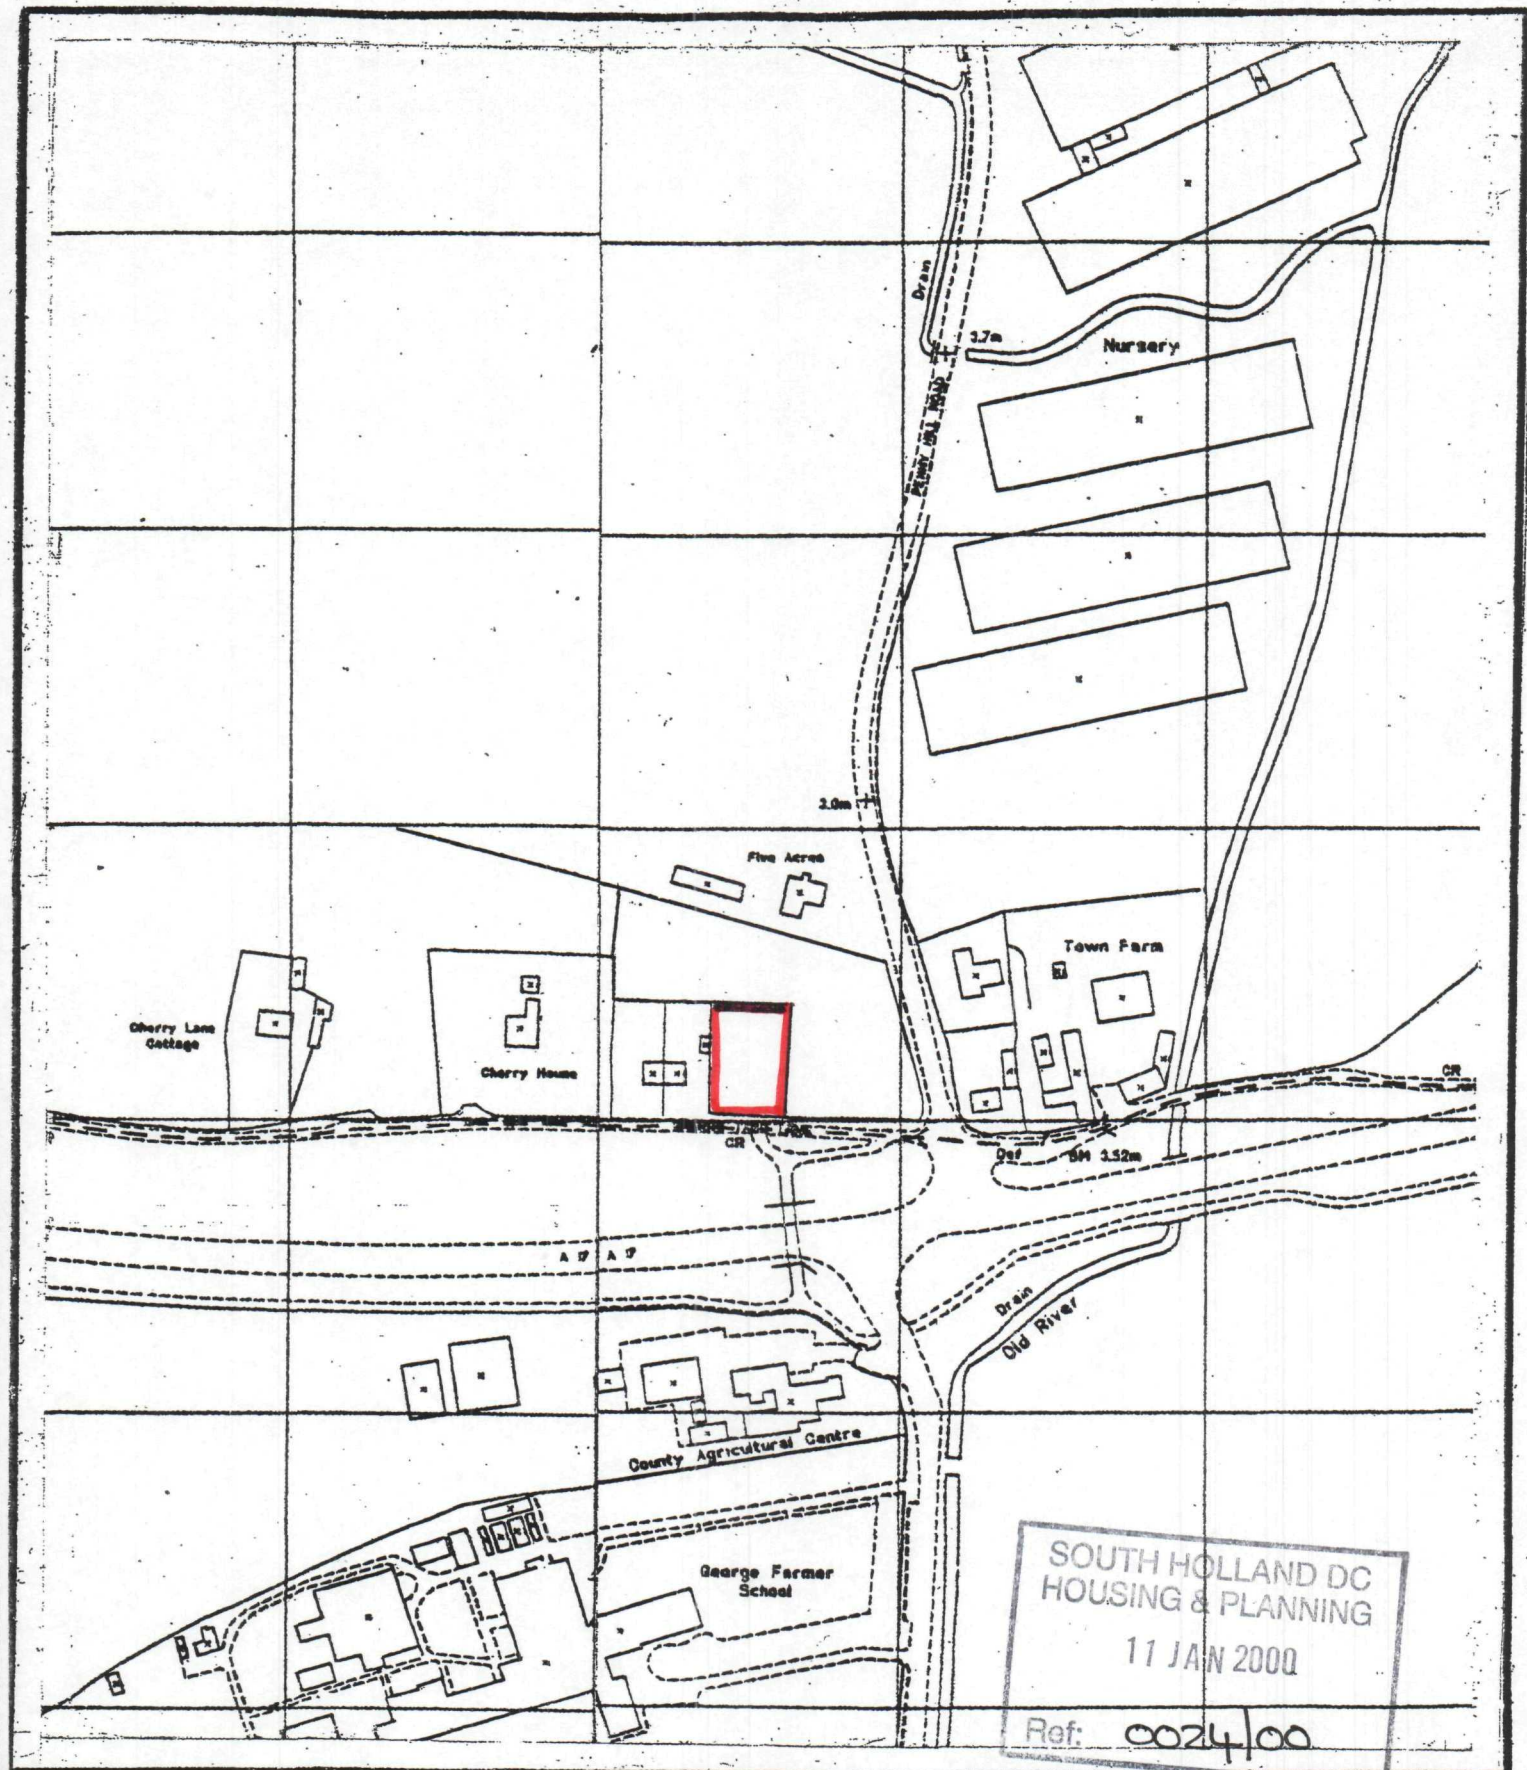


SOUTH HOLLAND DC
HOUSING & PLANNING
11 JAN 2000
Ref: 0024/00

Land off Cherry Tree Lane, Holbeach, Lincolnshire.

Based upon the Ordnance Survey with the sanction of the controller of H.M. Stationery Office. Copyright reserved

SCALE 1/2500

This Plan is published for the purpose of identification only, and, although believed to be correct its accuracy is not guaranteed.

O.S. SHEETS

DATE Sep'99

EDITION

REF. JW/JGF

CRUSO WILKIN
WATERLOO STREET, KING'S LYNN, PE30 1NZ
TELEPHONE: (01553) 691691

N