


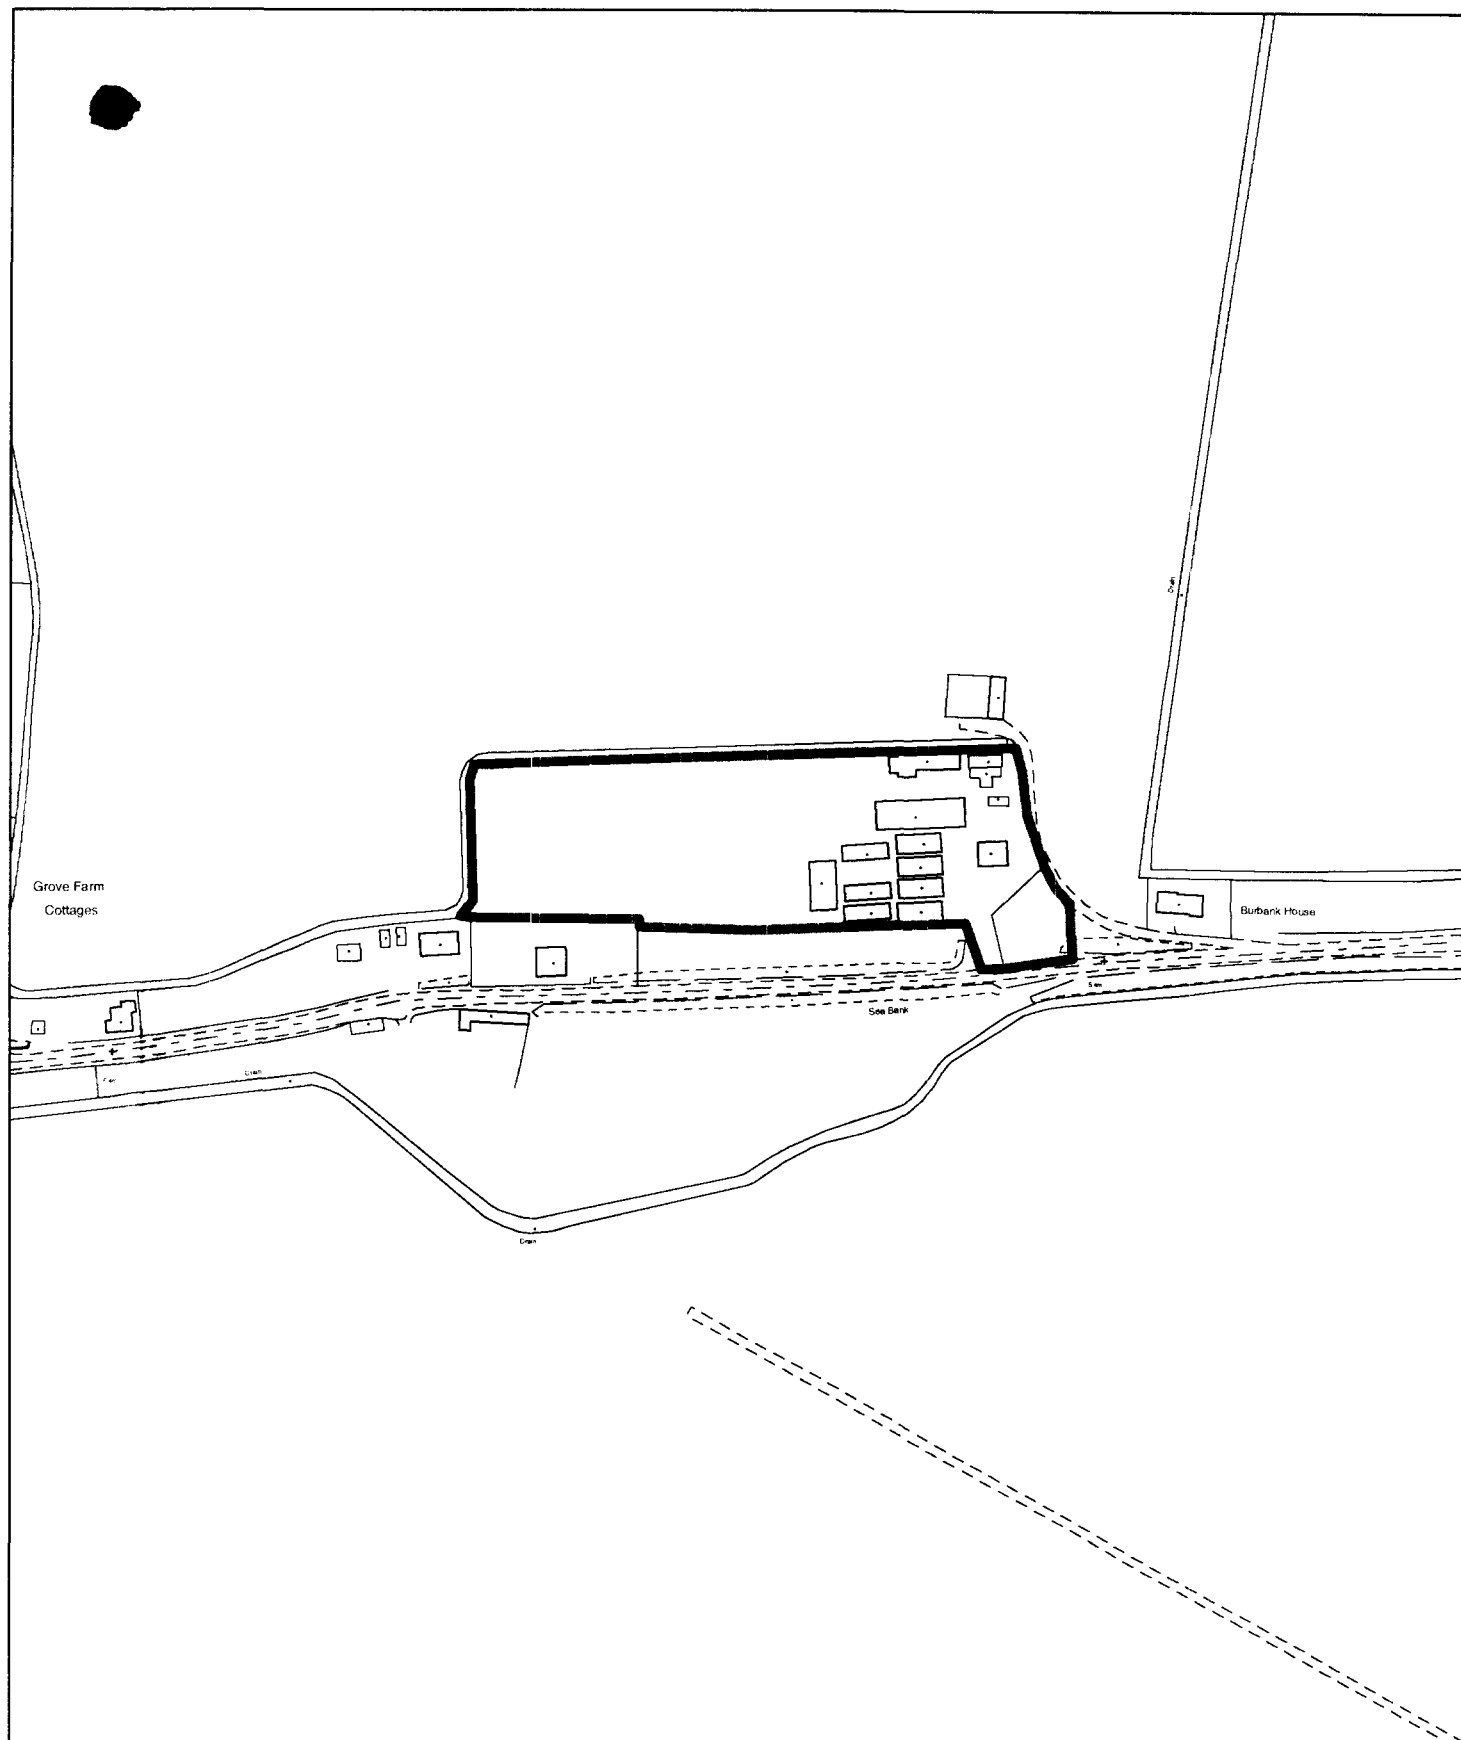

**Planning Application Location Plan  
Ward Member Notification**

001024

**H09/0024/03**


Scale: 1:2500


Planning and Development

Council Offices, Priory Road, Spalding, Lincolnshire  
PE11 2XE

**PLEASE DO NOT COPY THIS PLAN**

This map is reproduced from Ordnance Survey material with permission of Ordnance Survey on behalf of Her Majesty's Stationery Office (c) Crown copyright. Unauthorised reproduction infringes Crown copyright and may lead to prosecution or civil proceedings. South Holland District Council LA079413 2003

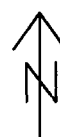

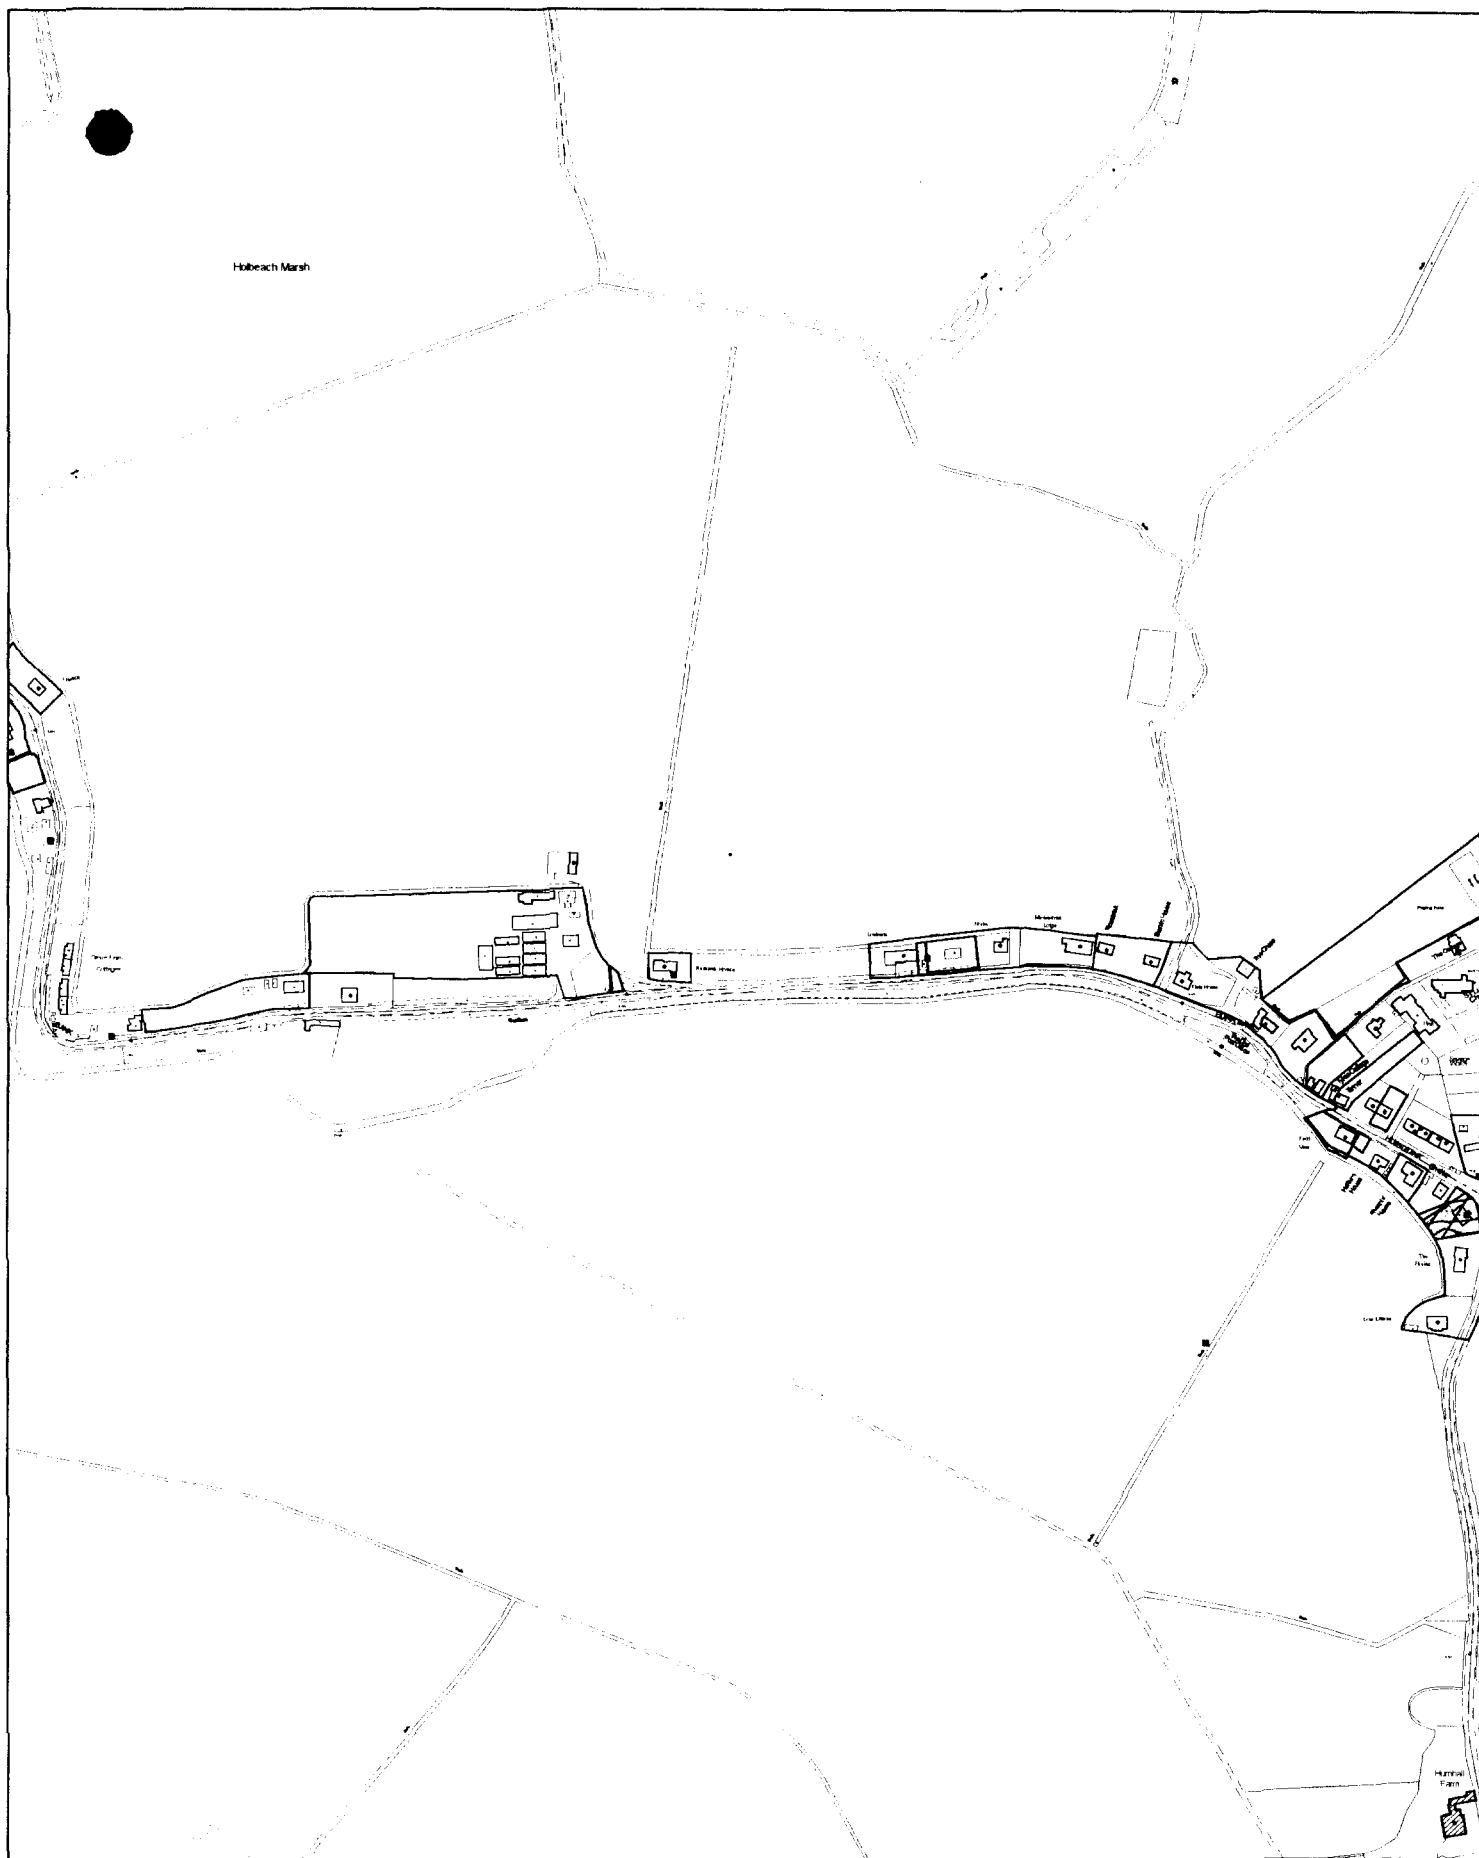

S O U T H



Planning and Development

Council Offices, Priory Road, Spalding, Lincolnshire  
PE11 2XE

Scale: 1:5000

February 2003

This map is reproduced from Ordnance Survey material with permission of Ordnance Survey on behalf of Her Majesty's Stationery Office (c) Crown copyright. Unauthorised reproduction infringes Crown copyright and may lead to prosecution or civil proceedings. South Holland District Council LA079413 2003

