
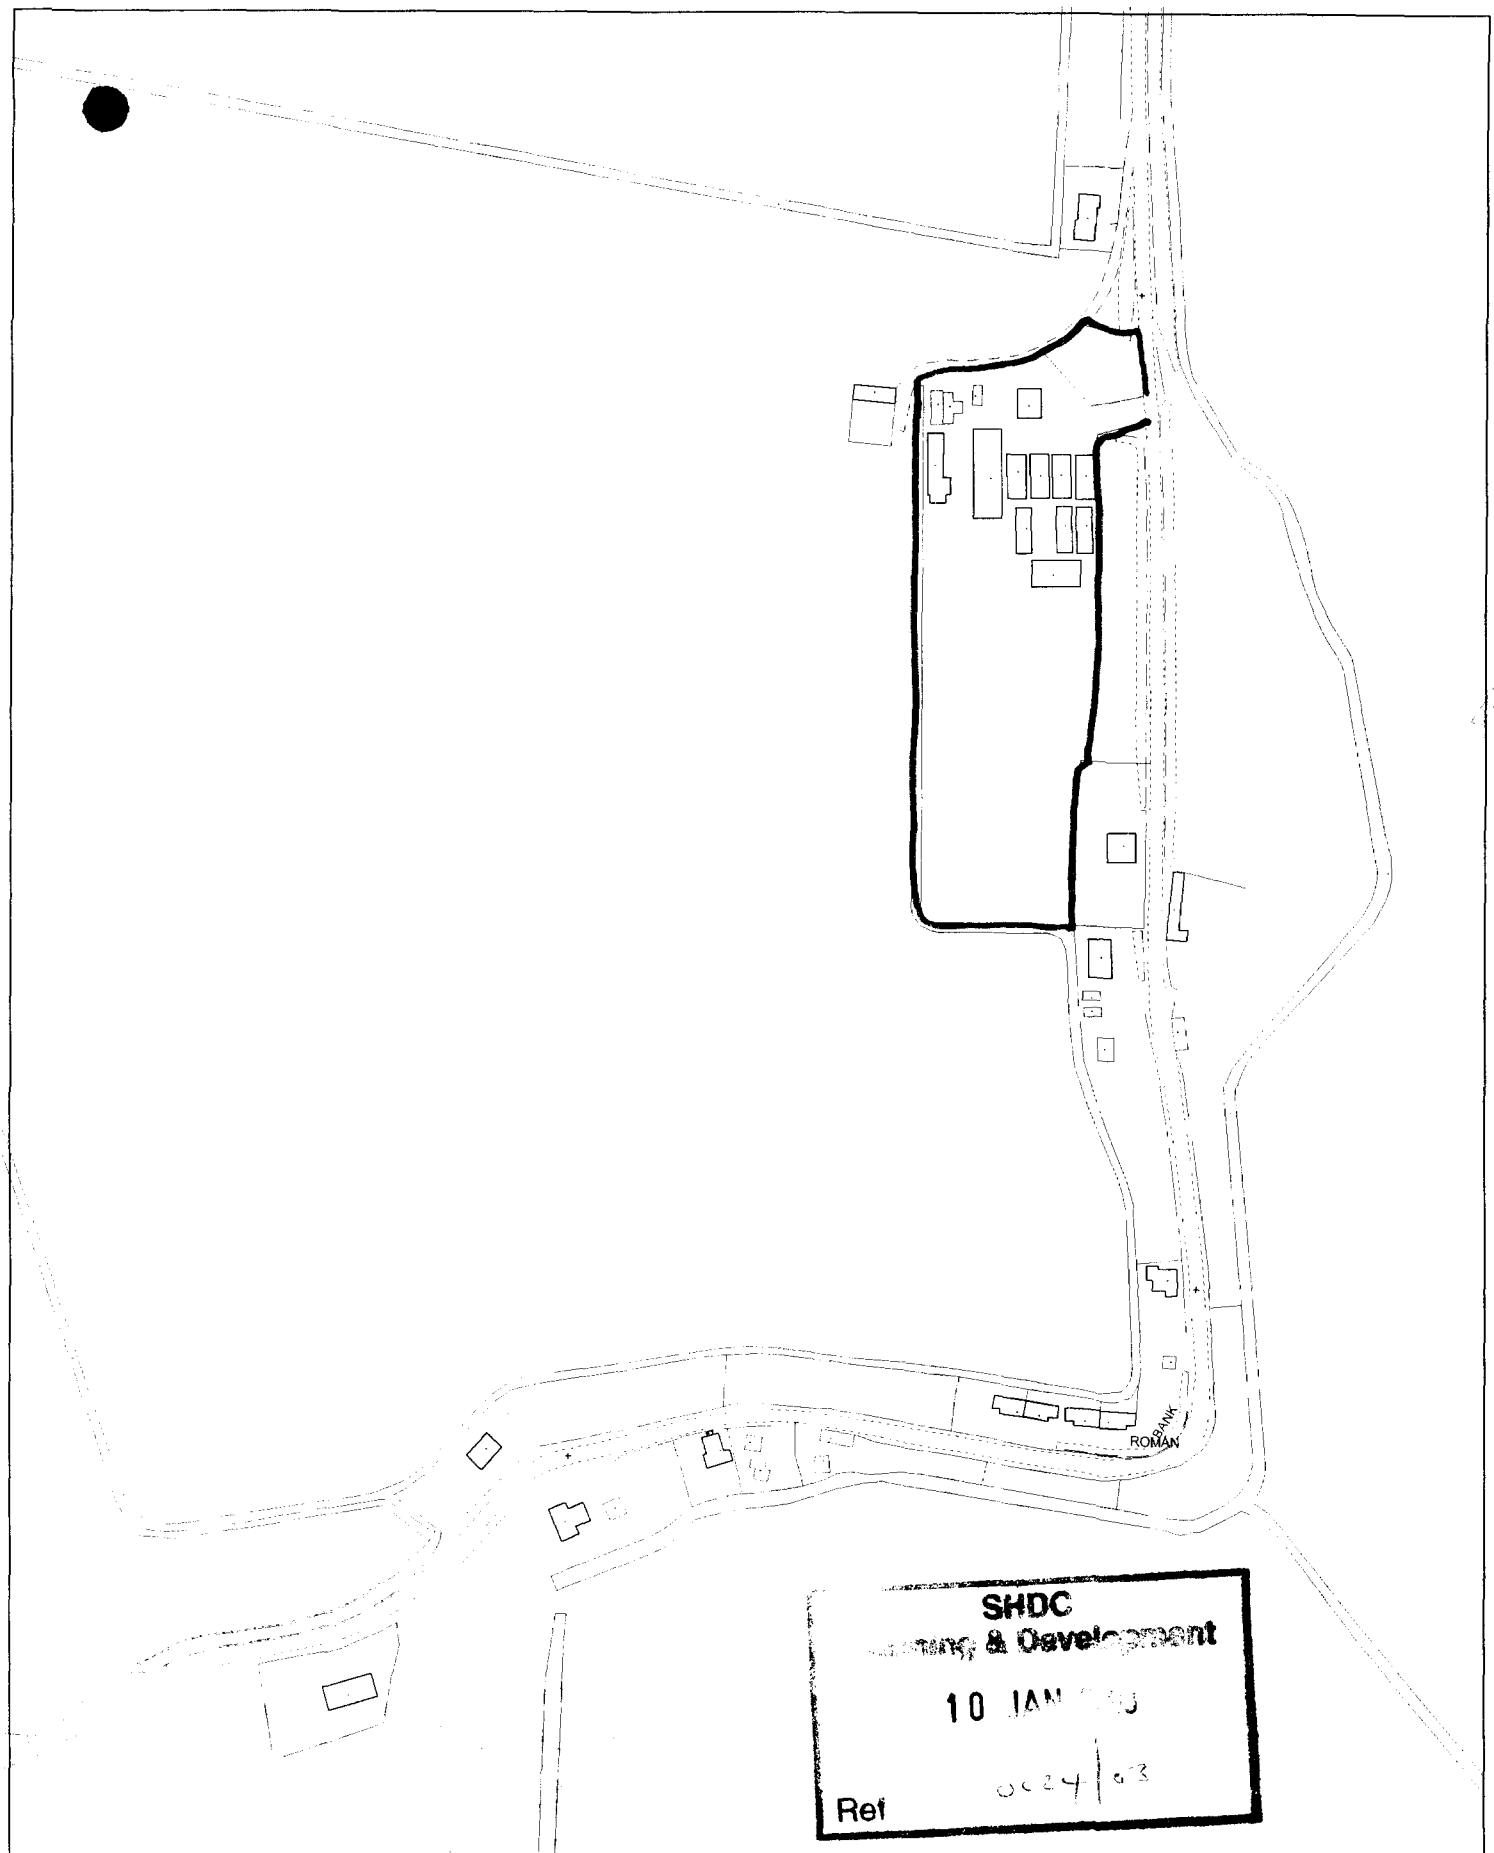


Council Offices, Priory Road, Spalding,
Lincolnshire PE11 2XE


This copy has been produced specifically for the map return
scheme purposes only. No further copies may be made.

Scale:
1:2500

This map is reproduced from Ordnance Survey material with
permission of Ordnance Survey on behalf of Her Majesty's
Stationery Office (c) Crown copyright. Unauthorised reproduction
infringes Crown copyright and may lead to prosecution or civil
proceedings. South Holland District Council LA079413 2003



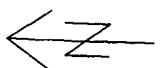


PRIVATE FARM TRACK TO FIELD

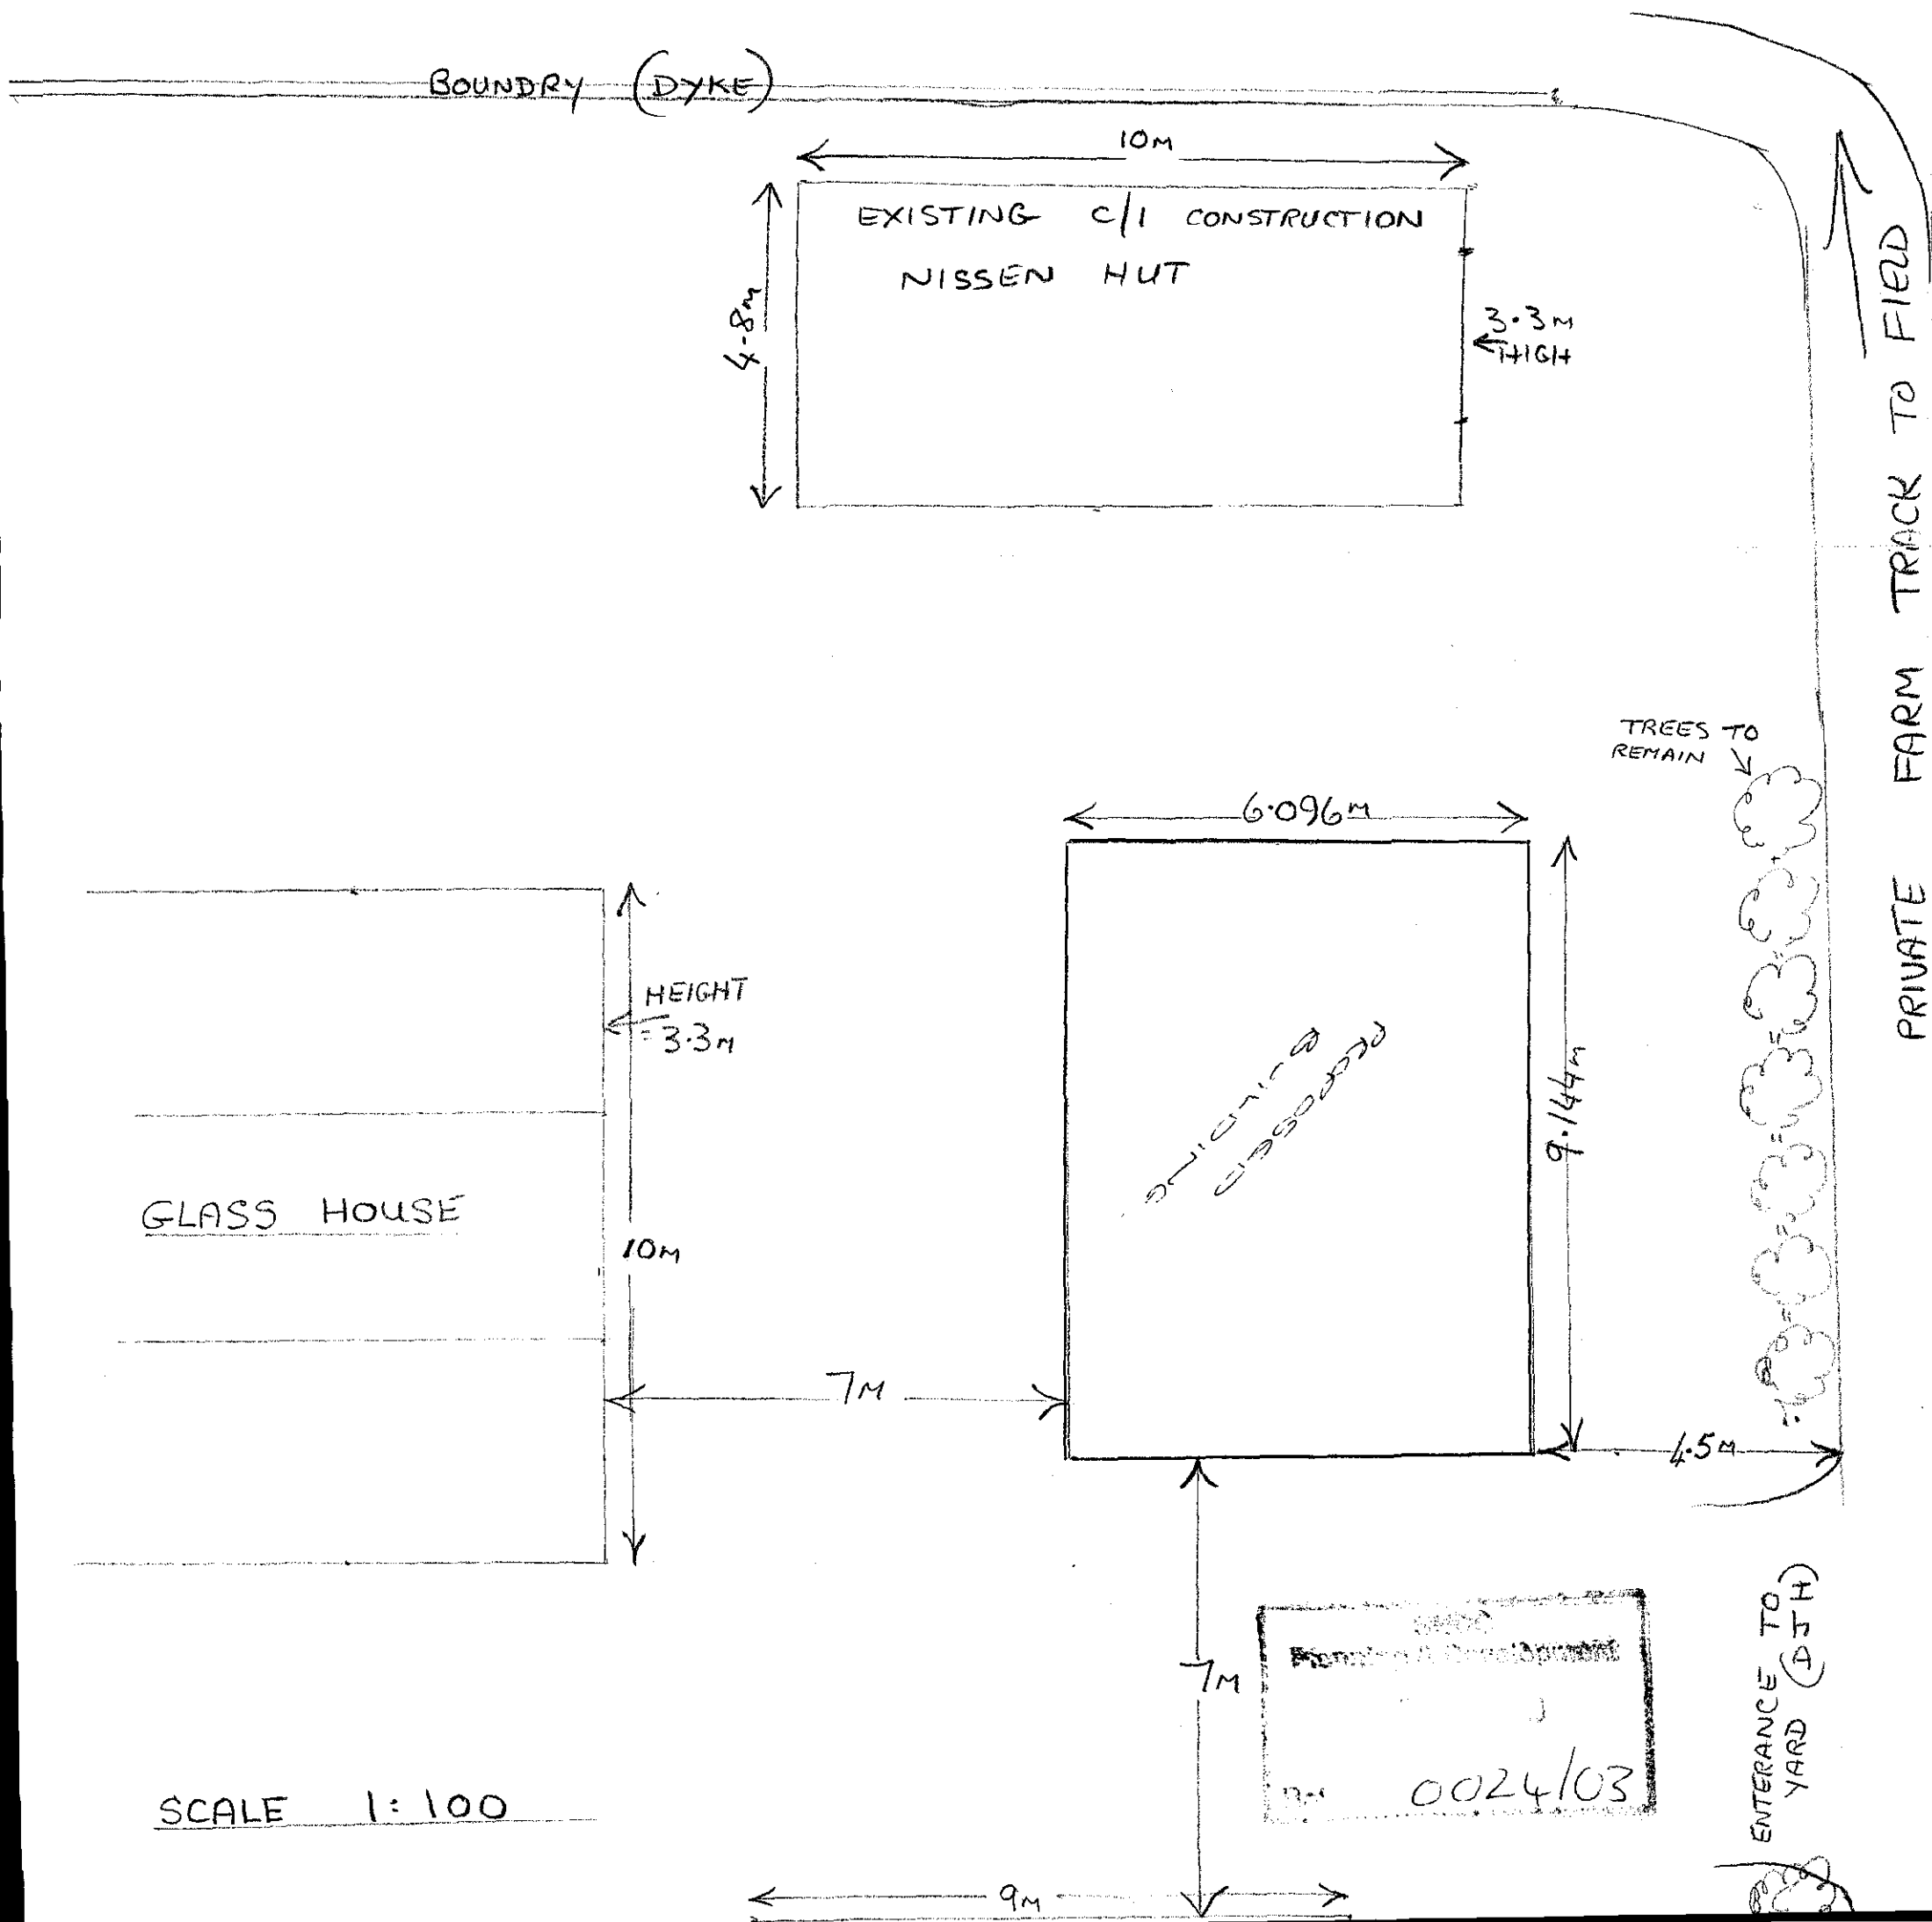

THIS DRAWING IS A PLANNING SUBMISSION
DRAWING, BUT THE PLANNING DECISION
NOTICE ISSUED BY THE LOCAL AUTHORITY
SHOULD BE CONSIDERED AS BEING THE
DEFINITIVE DOCUMENT WITH REGARD TO THE
PERMISSION GRANTED

THIS DRAWING SHOULD NOT BE USED AS A
WORKING DRAWING OR FOR ERECTION PURPOSES
IT IS ONLY AN ELEVATION DRAWING FOR
SUBMISSION TO THE LOCAL AUTHORITY TO
ATTEMPT TO GAIN PLANNING PERMISSION

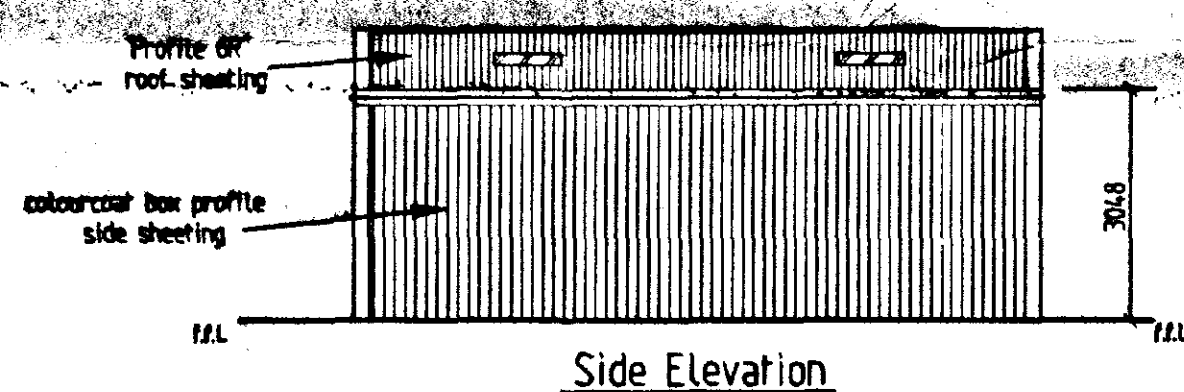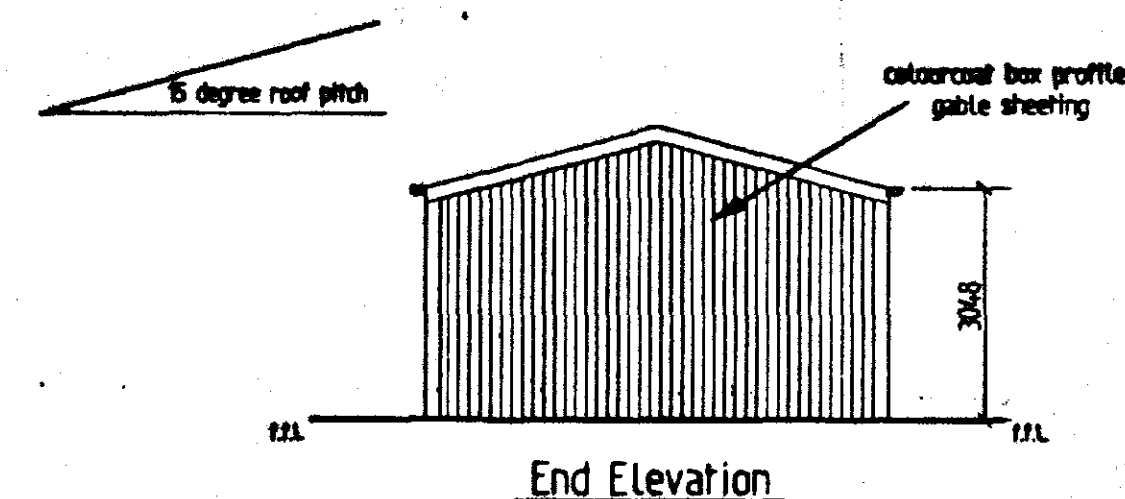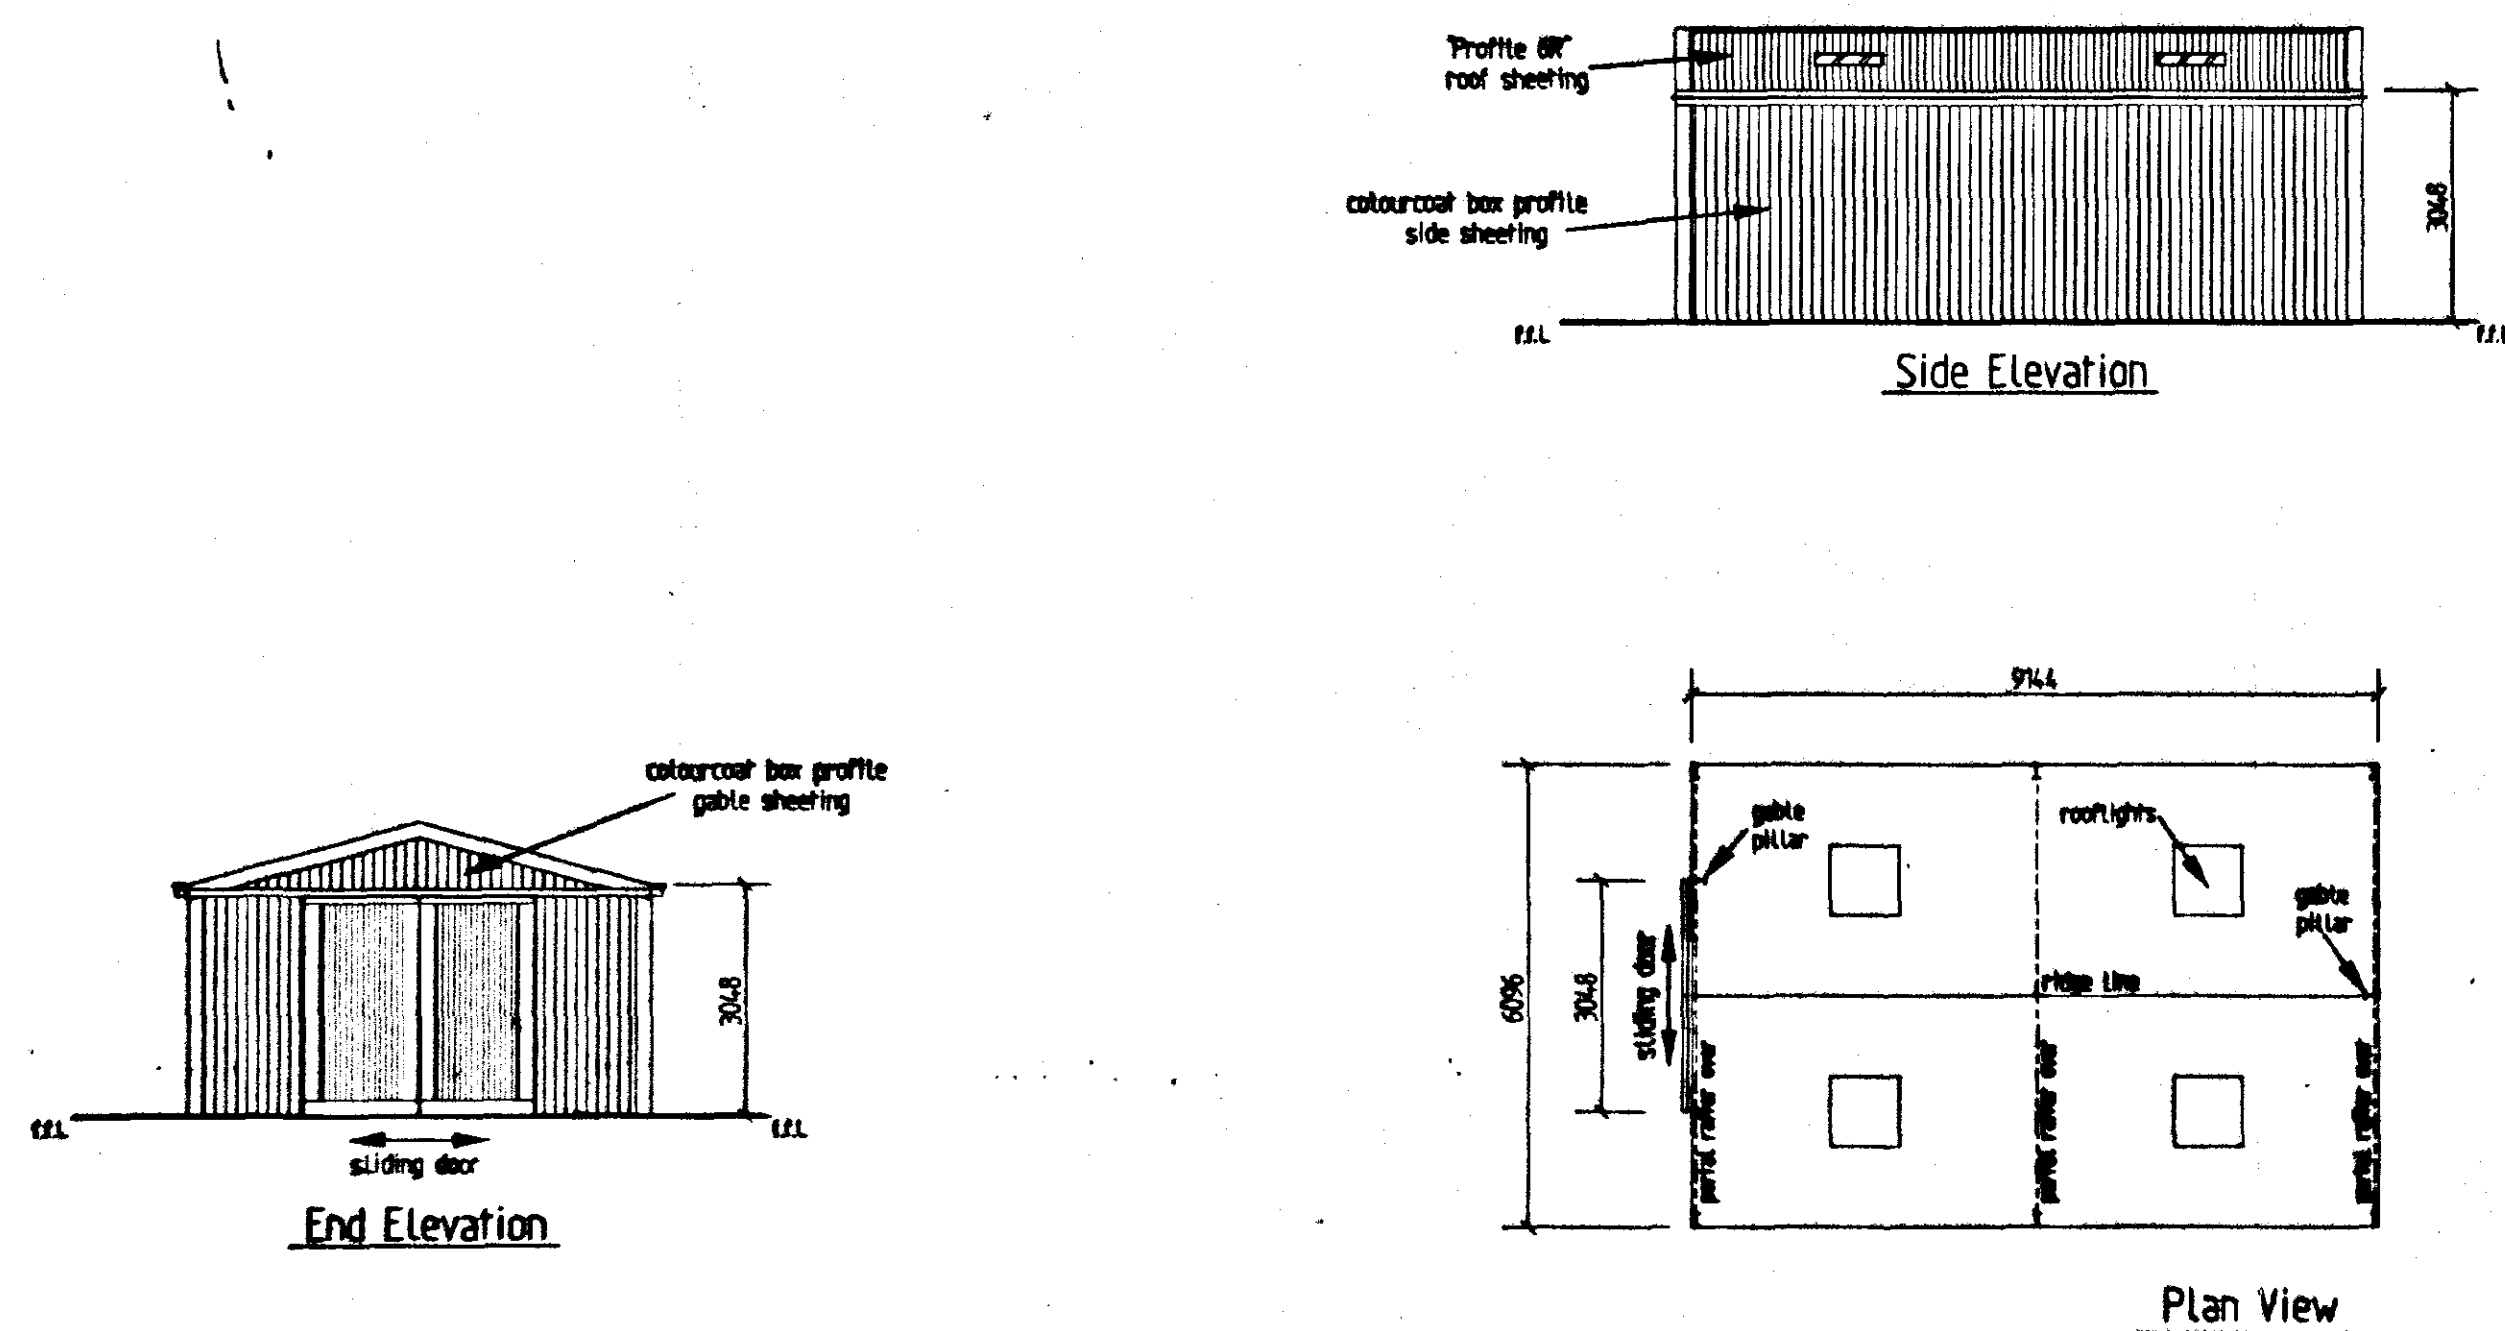

NOTES:

Framework:

178 x 102 x 19kg UB stanchions.
178 x 102 x 19kg UB portal rafters.
178 x 102 x 19kg UB gable pillars.
CHS rafter braces in one end bay of
the roof.
175 x 75mm timber purlins.
225 x 75mm timber wallplates.
125 x 75mm timber gable rails.
125 x 75mm timber side rails.

Cladding:

Roof: Natural grey corrugated
"Profile 6R" fibre cement sheeting
to incorporate four, 150mm long, GRP
"Safetylight" rooflights, crown ridge and
barge boards.

Each eaves to have 125mm deep flow
PVC gutters complete with PVC fall pipes.

Verticals: Colourcoat box profile plastisol coated
mild steel sheeting on all four vertical faces
to the levels detailed.

All cladding materials to be agreed with the
local authority, but generally to match the
existing adjacent buildings.

Client Mr D J Horns
Humfield Nursery
Hum Bank
Holbeach Hum
PE12 8JG

Job Title
Proposed new agricultural
building to be erected by
the client.

Drawing Title
Planning Submission Drawing.

J Wareing & Son (Wrea Green) Ltd
Manufacturers of Steel Framed Buildings
Wrea Green Established in 1909
Preston Lancashire
PR4 2NB
Tel: 01772 68259 or 01772 682924
Fax: 01772 671071

Scale Date Drawn
1:100 Jan 2003 J S Eastham

Drawing Number 2655 -01

DETERMINED
PLAN

SHDC
Planning & Development
10 JAN 2003
Ref 0024-03