




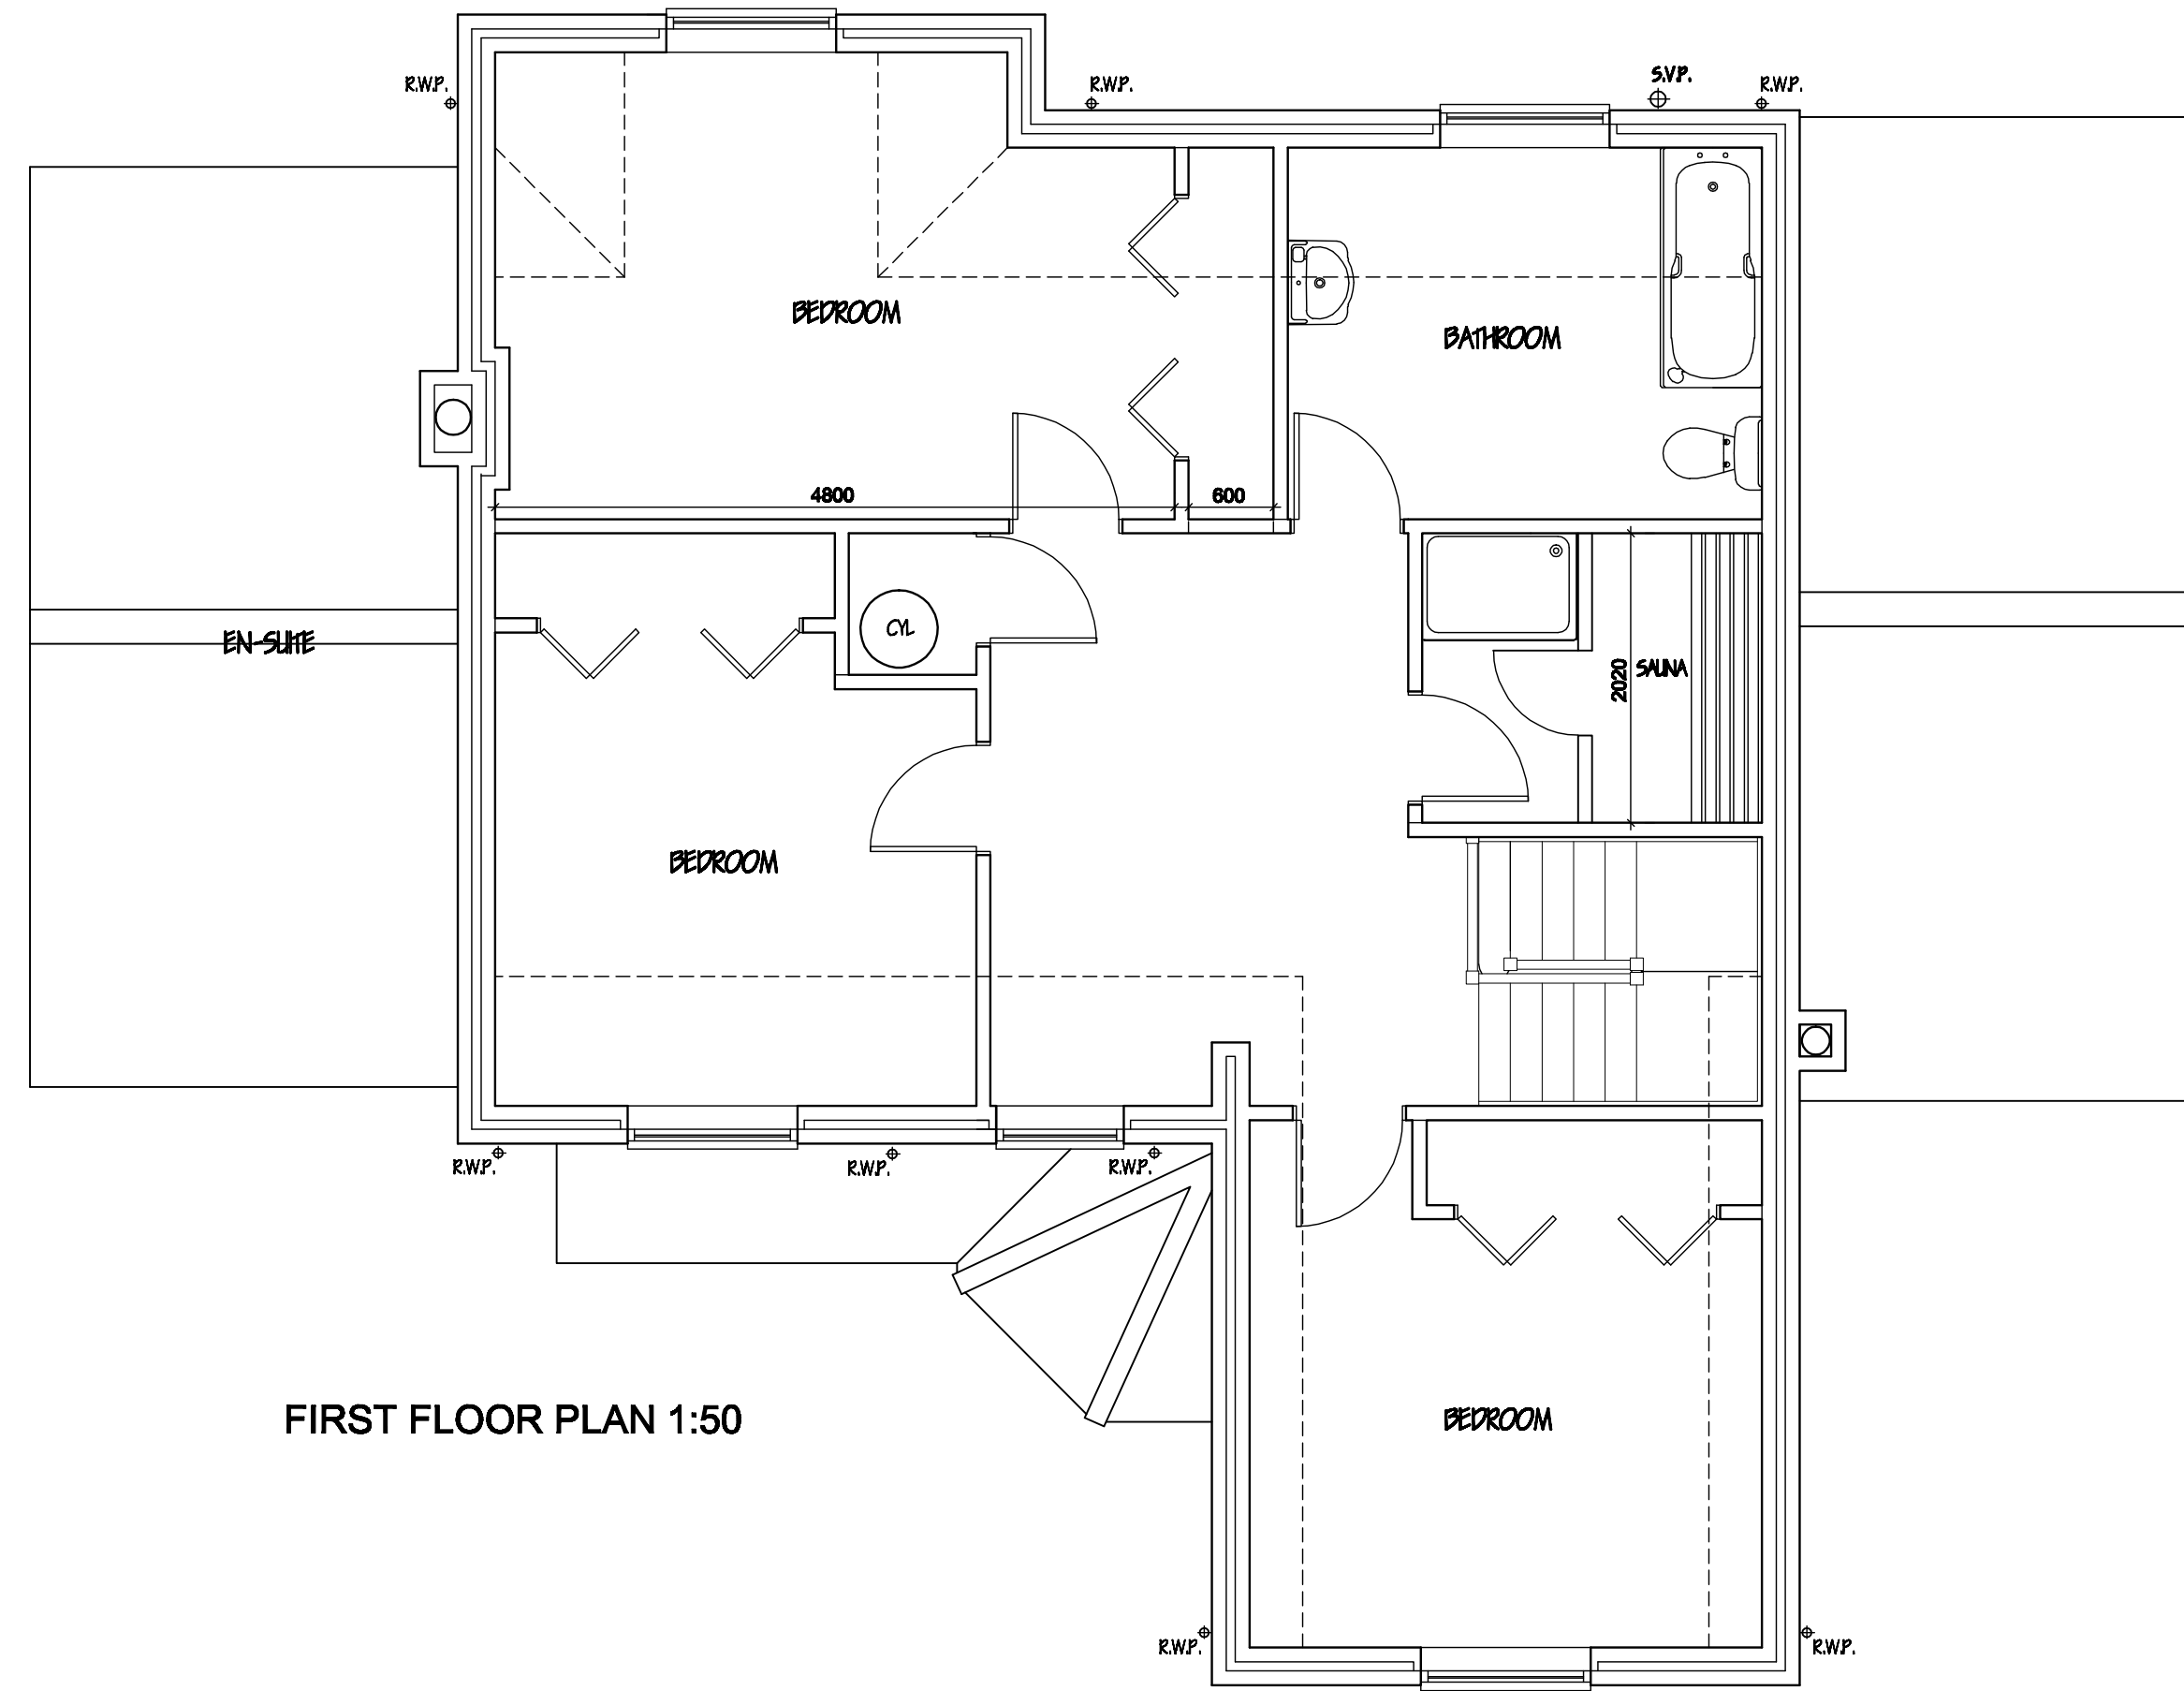

FIRST FLOOR PLAN 1:50

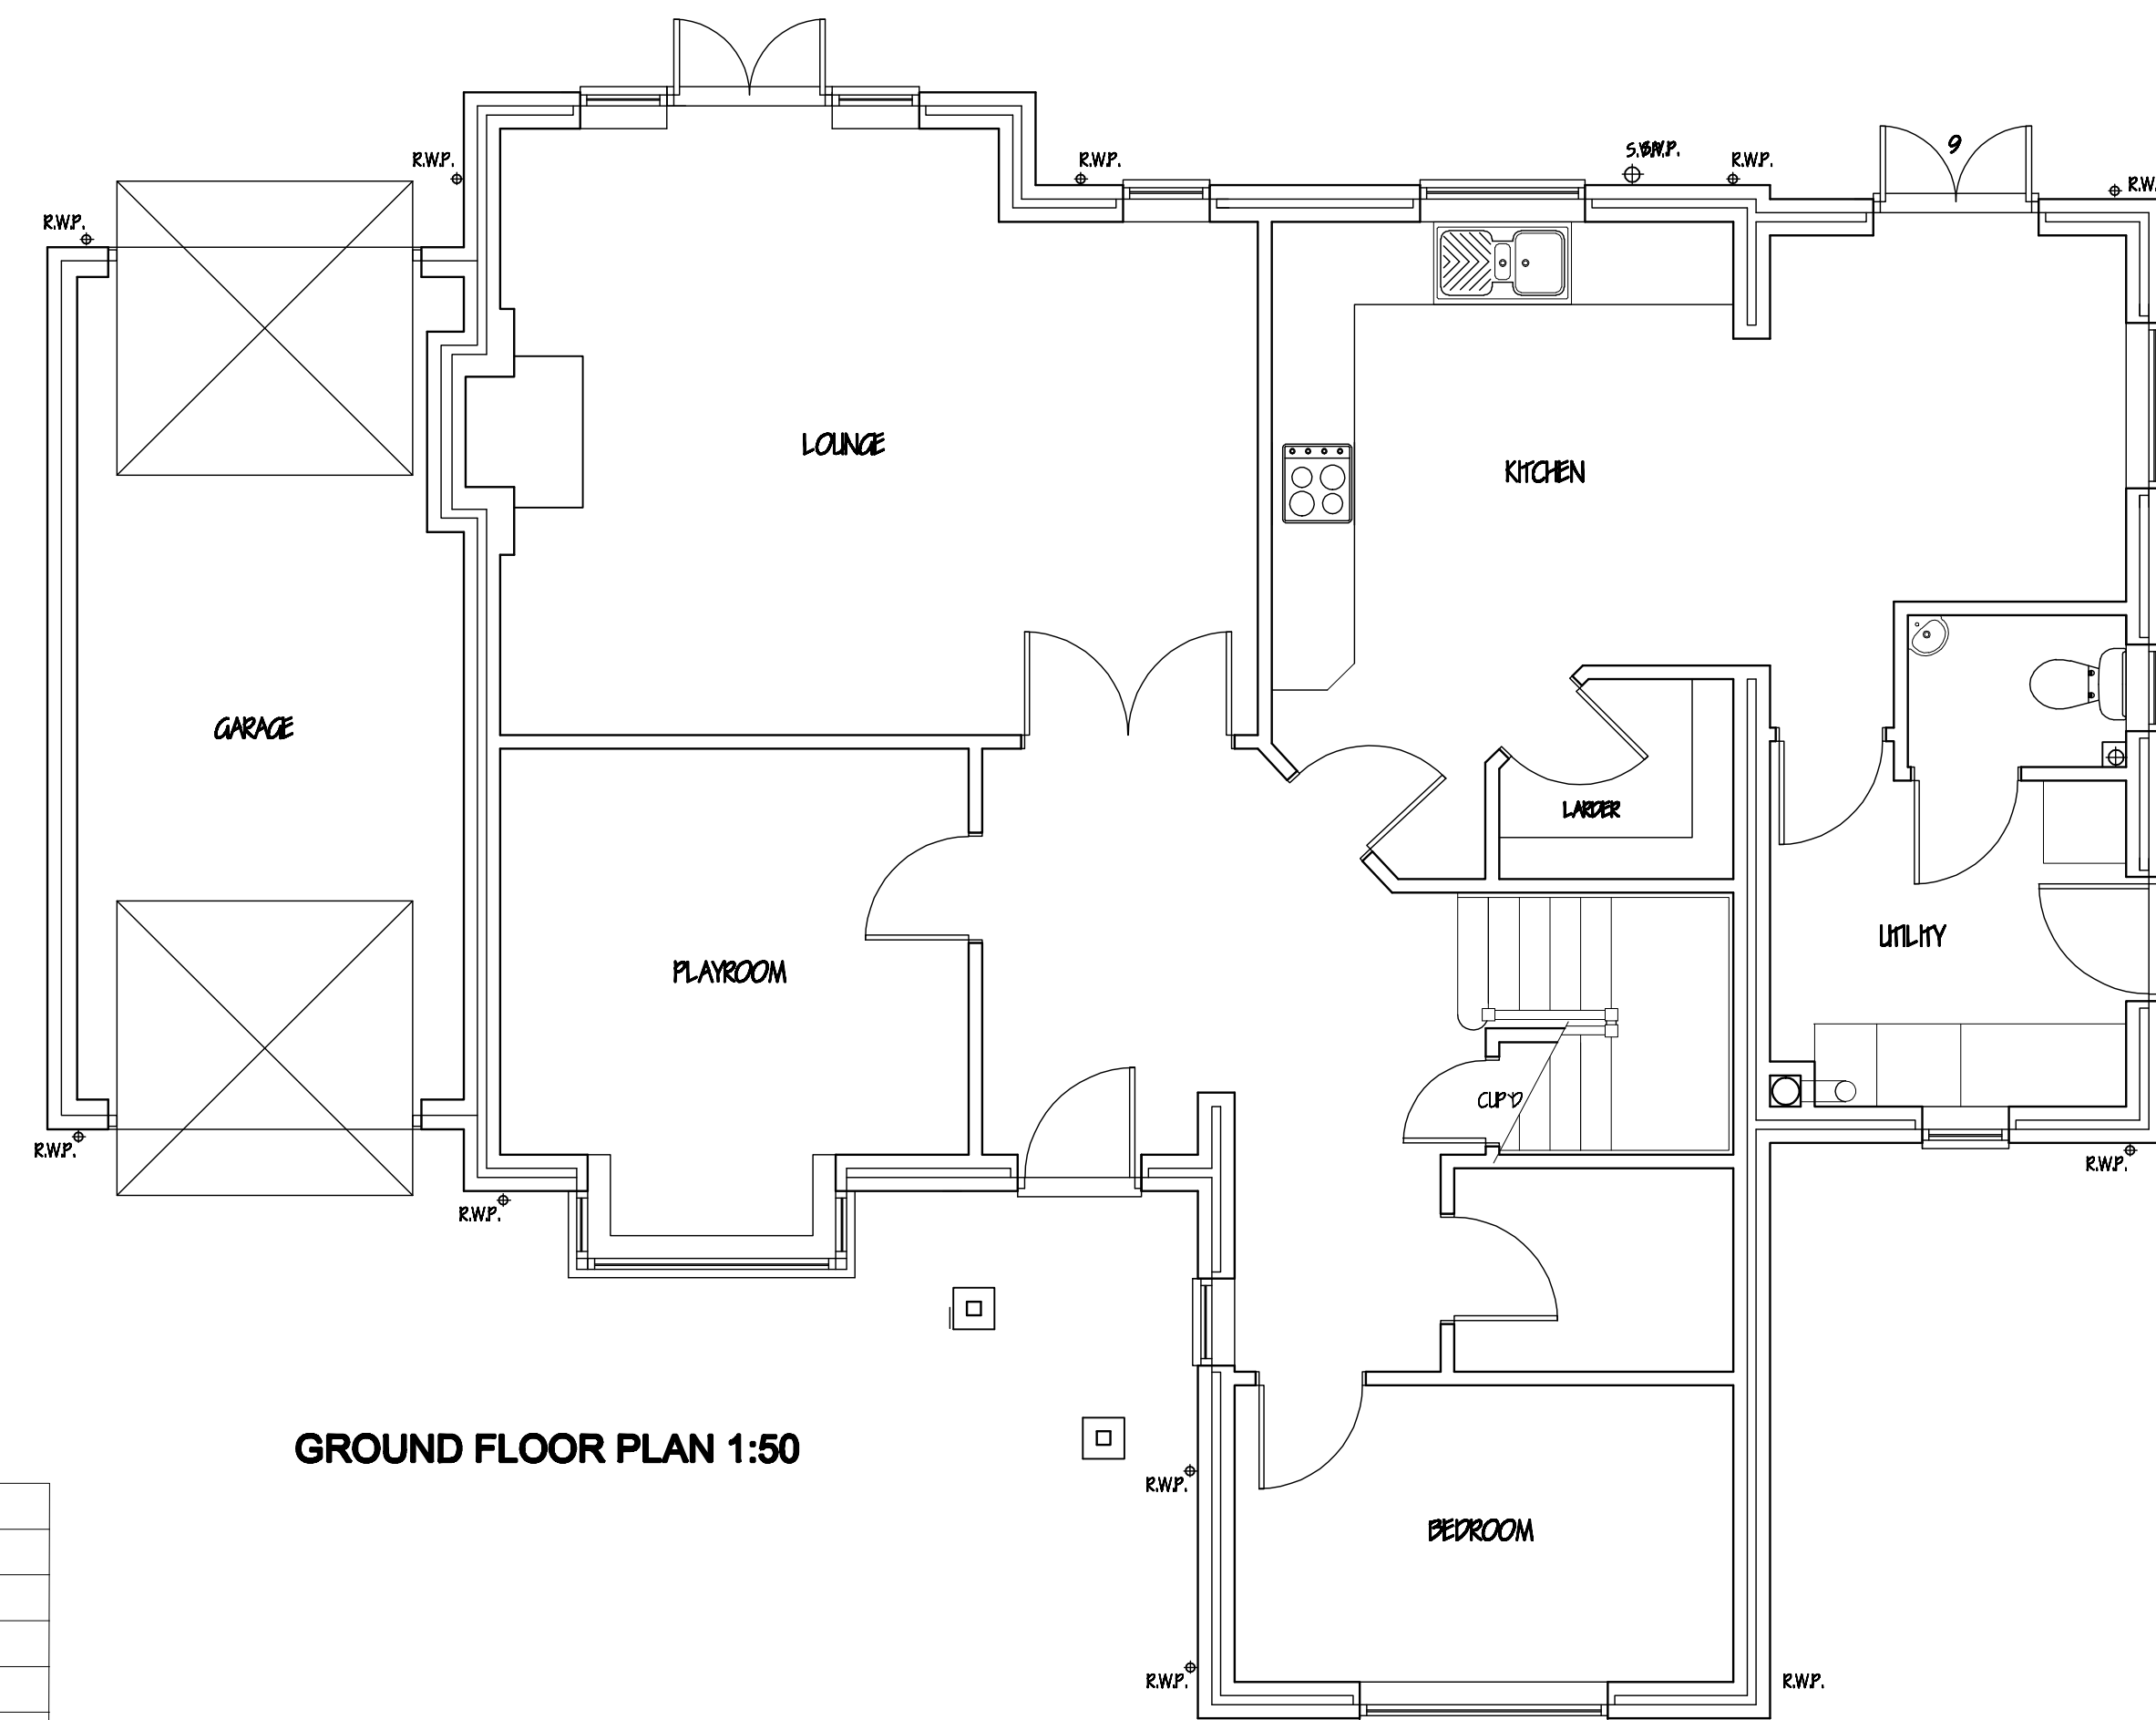

GROUND FLOOR PLAN 1:50

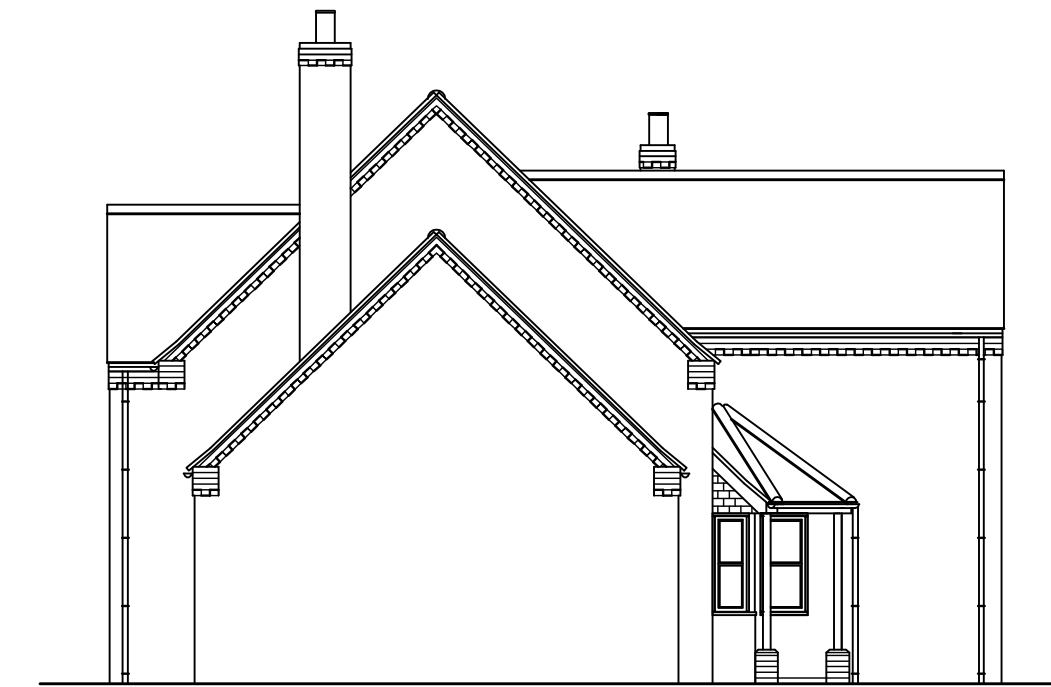

SIDE ELEVATION 1:100



REAR ELEVATION 1:100



FRONT ELEVATION 1:100

REVISIONS	