

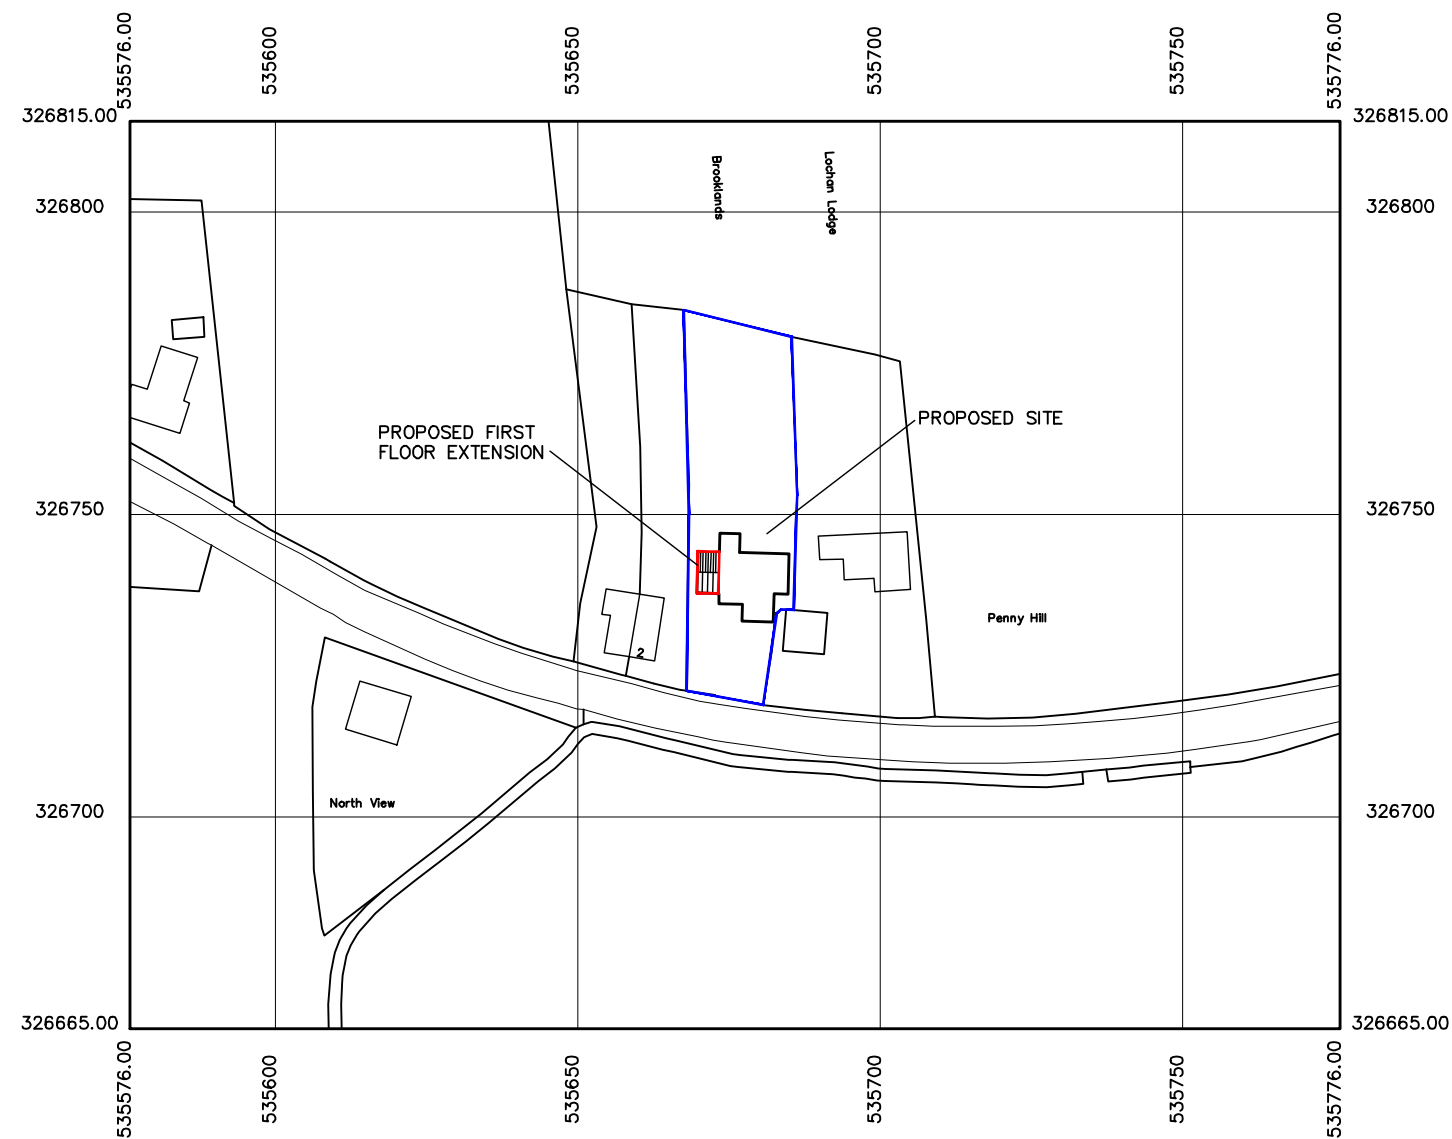


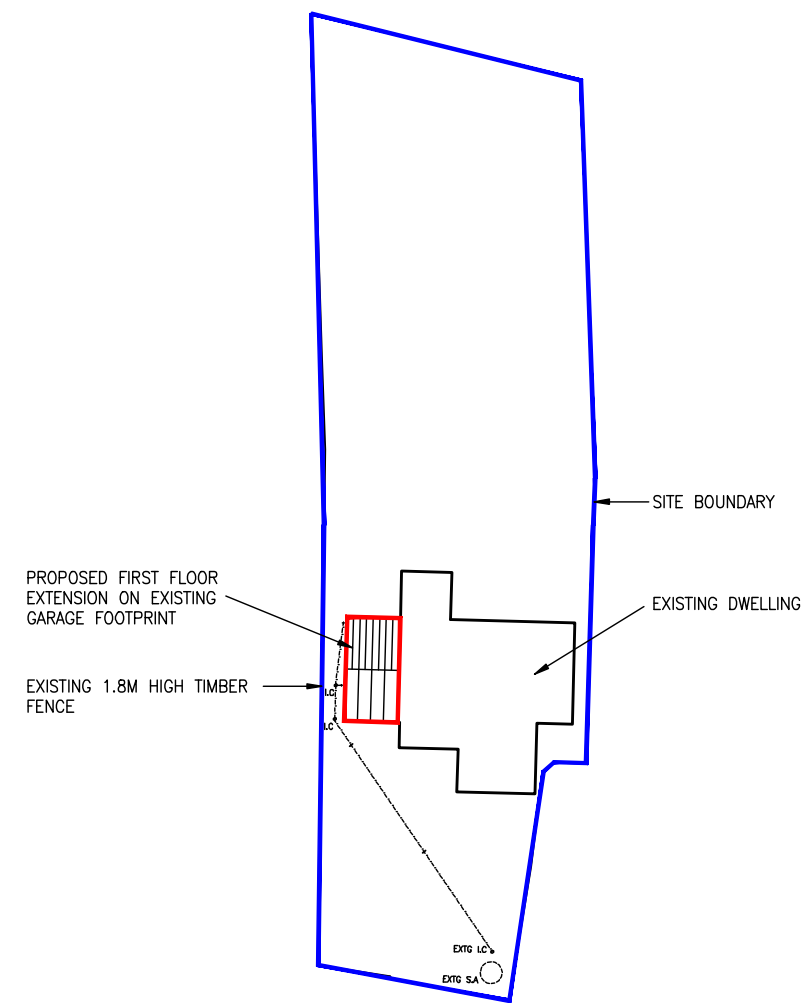

LOCATION PLAN 1:1250

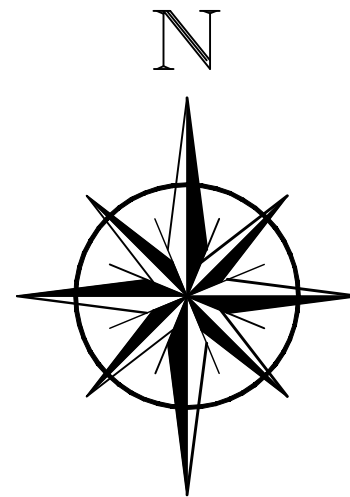

SITE PLAN 1:500

REVISIONS	