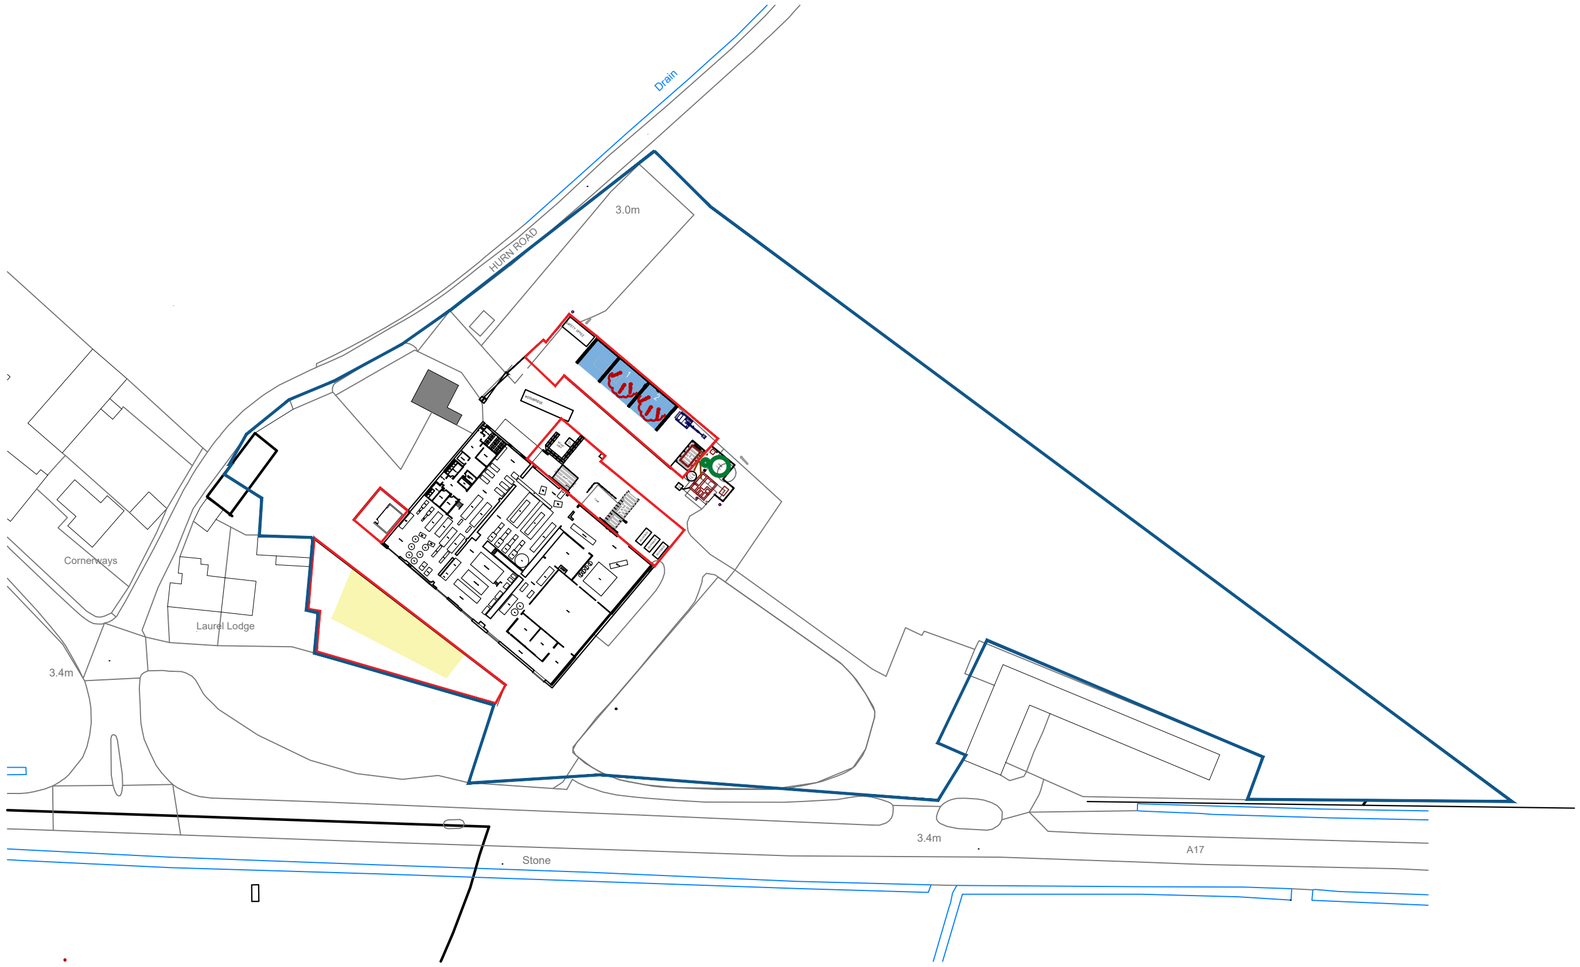

Site Location plan 1:1250

A	OCT 24	MJ	Blue and Red line amended
B	OCT 24	MJ	Red line amended

MaxDesign

Architecture | Planning | Consultancy

Armstrong House, First Avenue, Doncaster, DN9 3GA

t: 01302 867509
m: 07734 939 044
e: design@maxdesignconsultancy.co.uk
w: maxdesignconsultancy.co.uk

status:
PLANNING

client:
Midwest polychem

project:
Washway Road, Holbeach

title:
Site Location plan

scale:
1:1250 @A2

date:
AUG 2024

project no.:	drawn:	number:	rev:
22025	MJ	100	B