




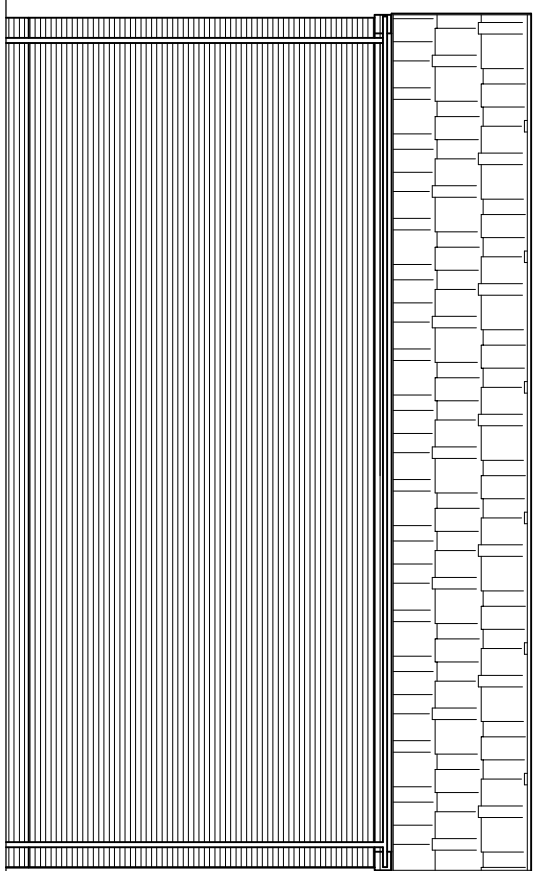


SIDE ELEVATION

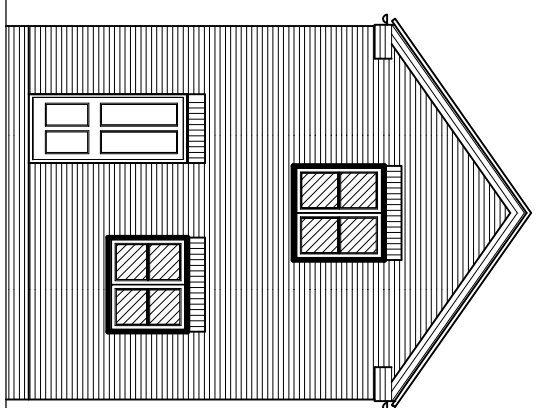


REAR ELEVATION

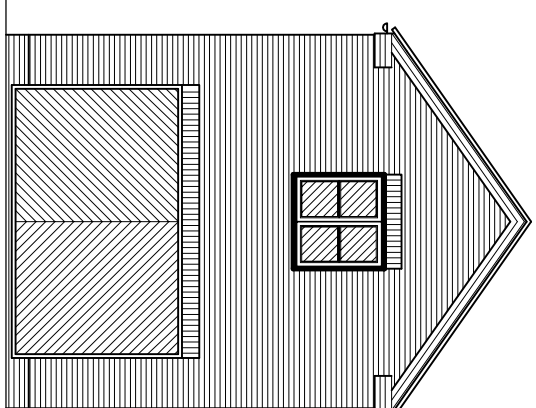

FRONT ELEVATION

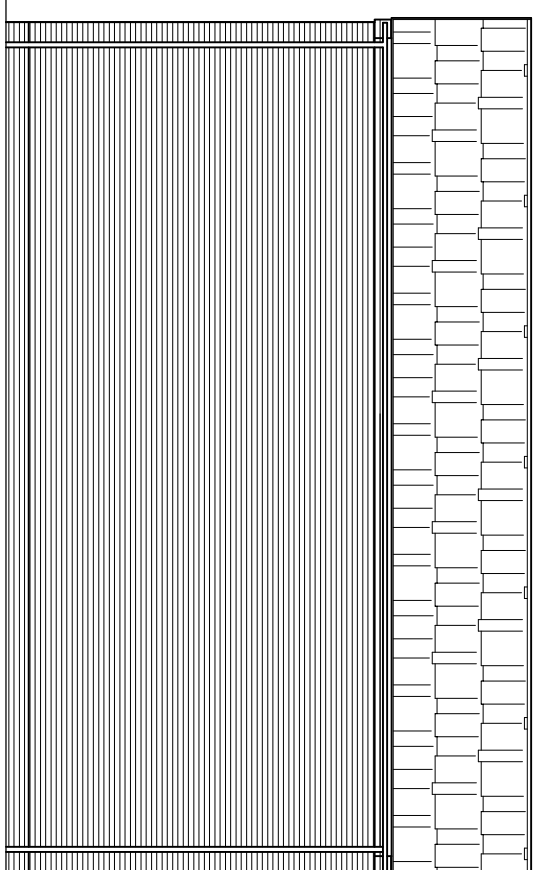

SIDE ELEVATION

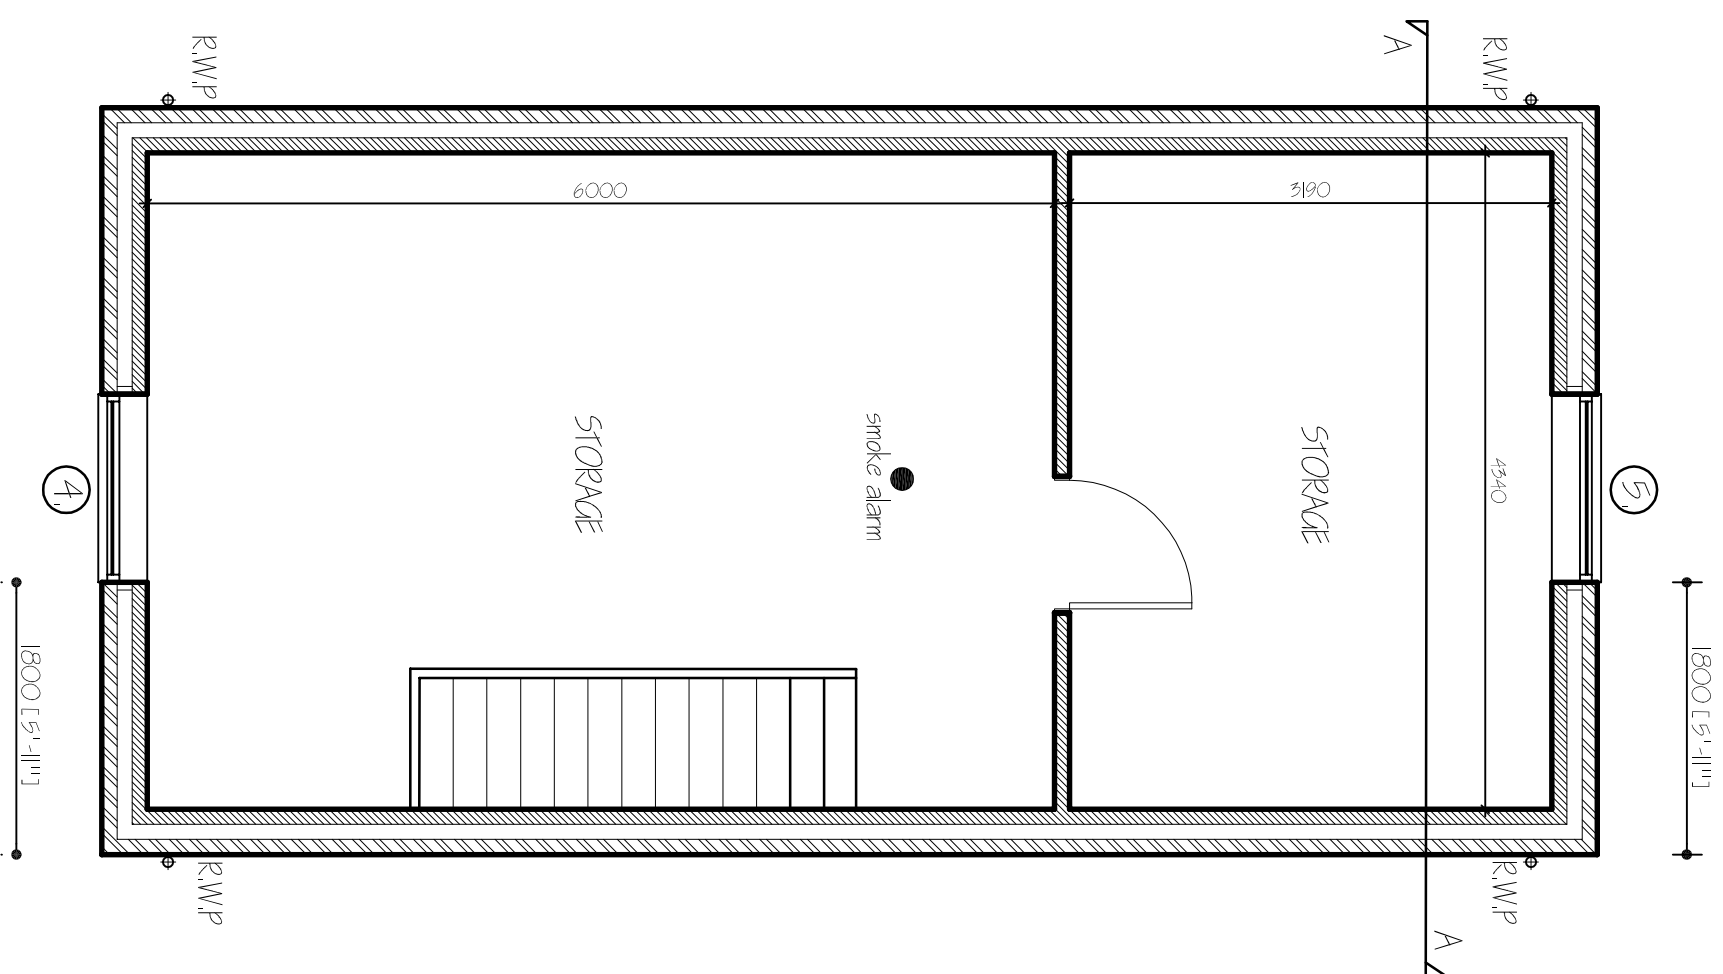


EXTERNAL MATERIALS:-

WALS:- FORTERRA HAMPTON RURAL BLEND


ROOF:- SANDTOTTLE - SLATE GREY

WINDOWS & DOORS:- WHITE UPVC

GARAGE DOOR:- WHITE STEEL

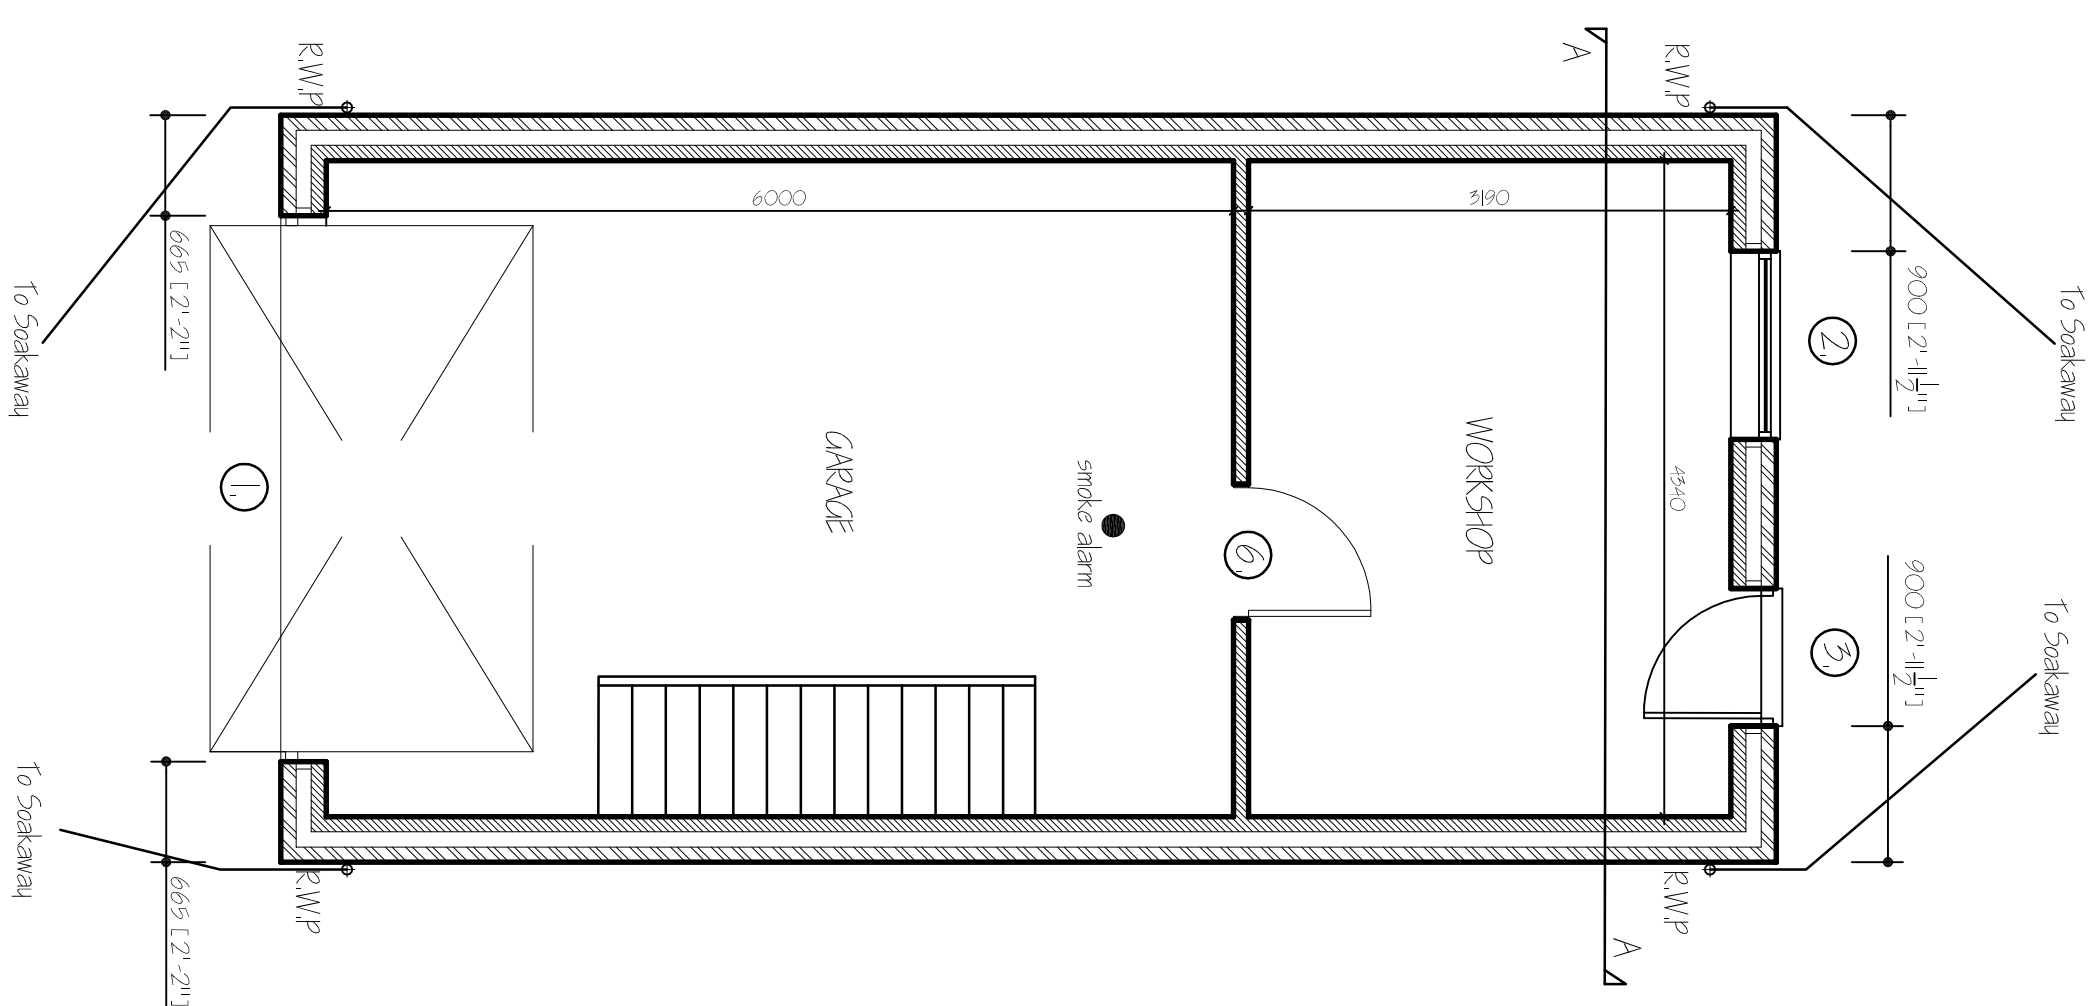

GROUND FLOOR PLAN

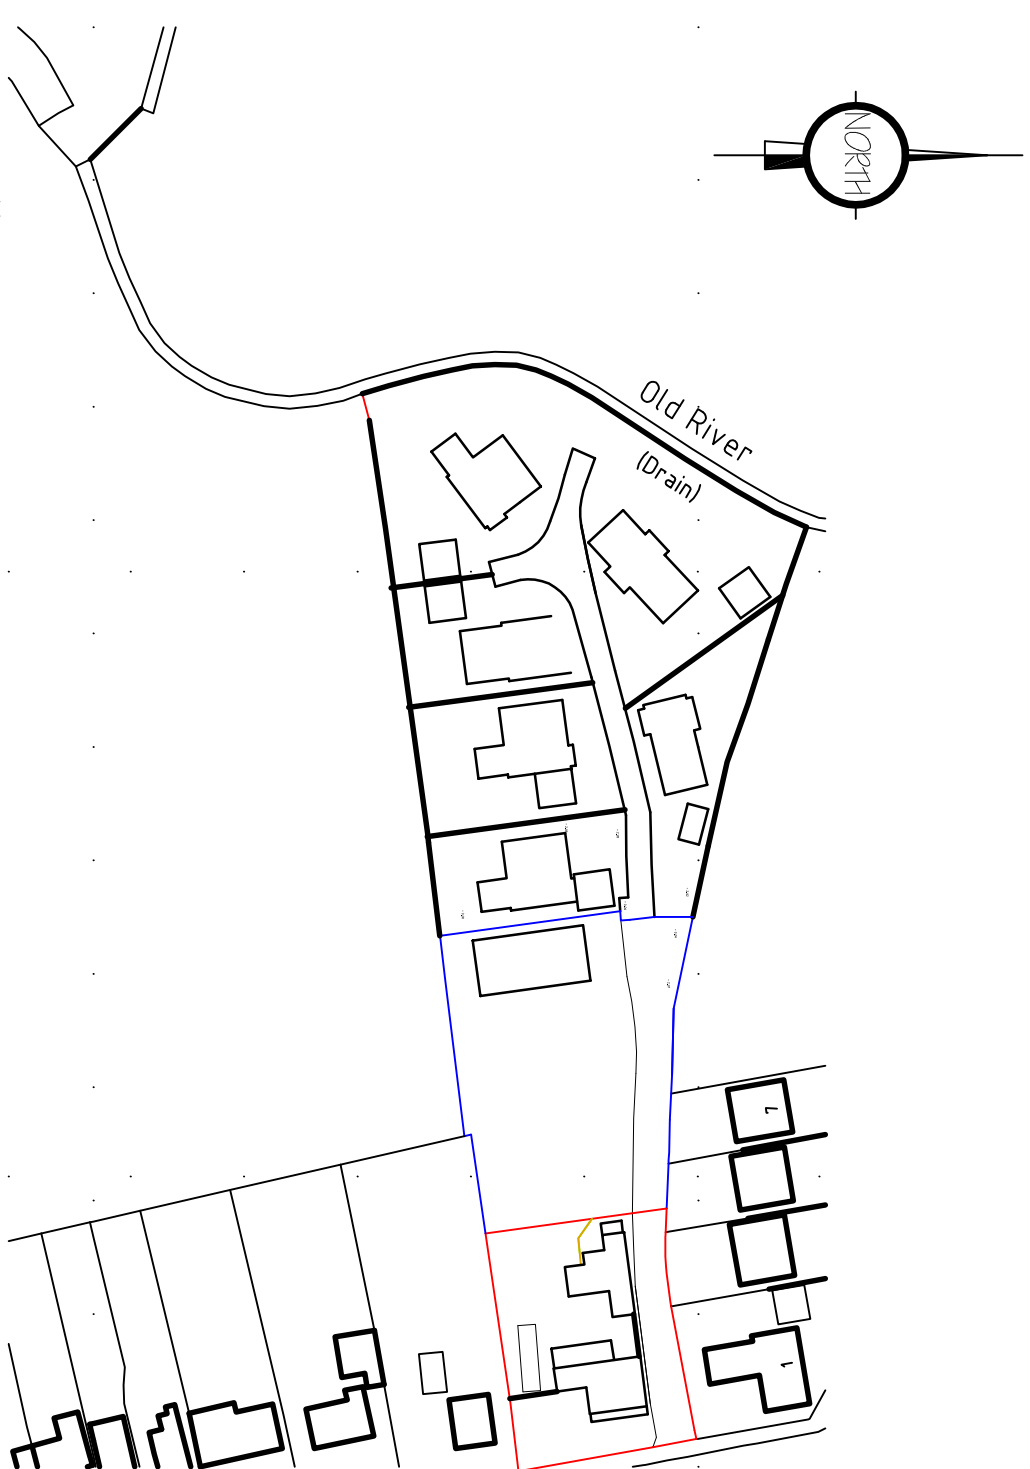SITE PLAN - PROPOSED
1/250SITE PLAN - PROPOSED
1/250LOCATION PLAN.
1/1250[illegible]

G. R. MERCHANT
LENG AMICE FWFO

**ARCHITECTURAL, STRUCTURAL
AND LAND DRAINAGE
CONSULTANTS**

**12A Park Road, Holbeach,
Spalding, Lincs. PE12 7ZE**
Tel: 01406 490800
Fax: 01406 425744
**E-Mail: G. R. Merchant @ Merchant. F9.
Co. UK**

PROPOSED DETACHED GARAGE & WORKSHOP
34 FEN ROAD,
HOLBEACH, SPALDING,
Lincs, PE12 8QA

Client
MR R. GORDON.

FLOOR PLANS & ELEVATIONS
LOCATION & SITE PLANS

Job Ref. 3578-19

JANUARY 2020, SLIP

1/50 & 1/100 (unless otherwise stated).

DO NOT SCALE FROM THIS DRAWING

[illegible]