


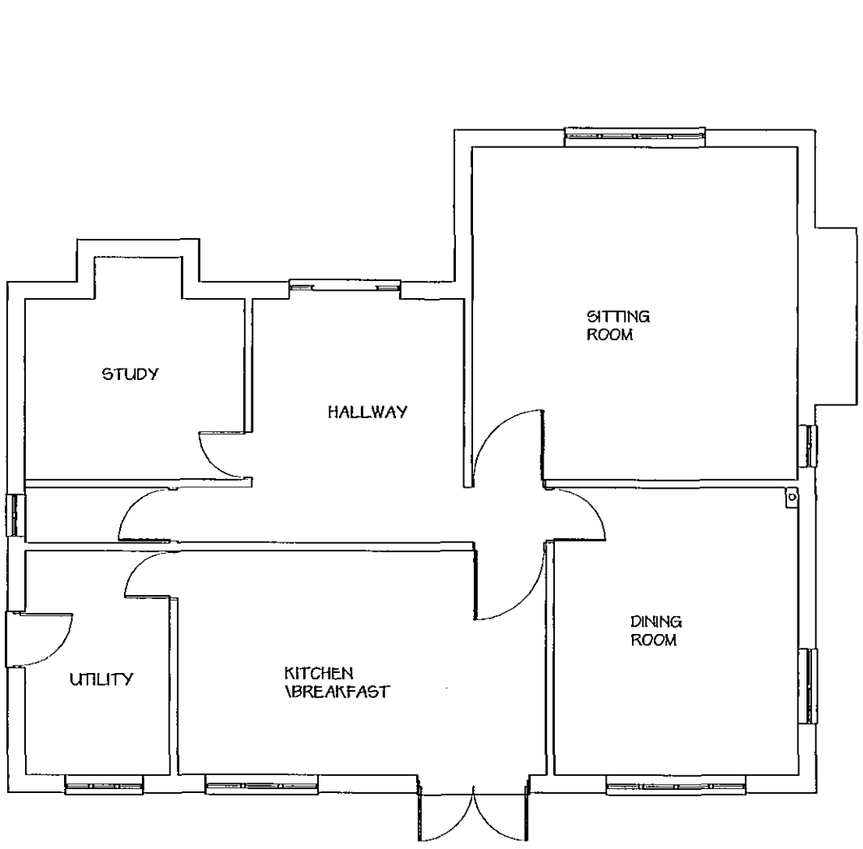


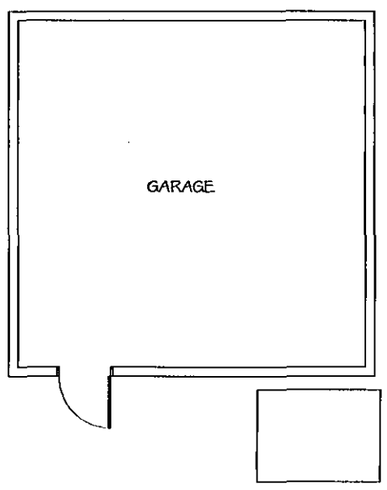

EXISTING GROUND FLOOR LAYOUT

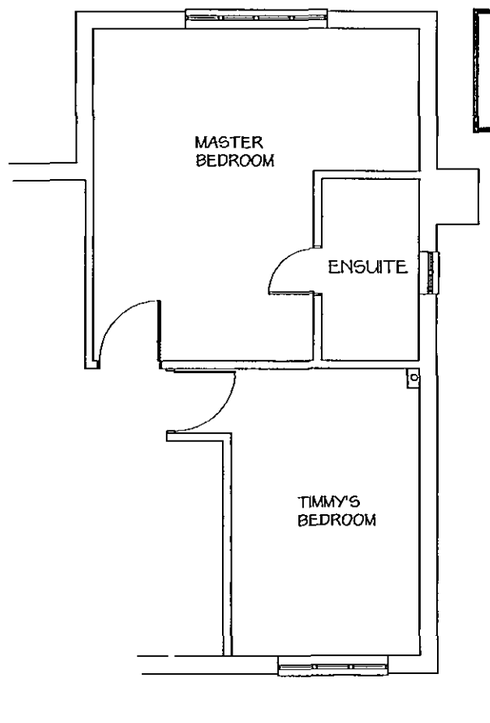


EXISTING FIRST FLOOR LAYOUT

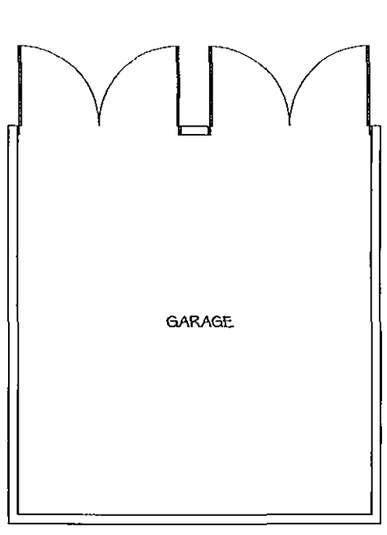


PROPOSED TWO STOREY EXTENSION AT EAGLE LODGE, ROMAN BANK, HOLBEACH CLOUGH, LINCS. SCALE 1:100 DEC 2006

DRG ONE

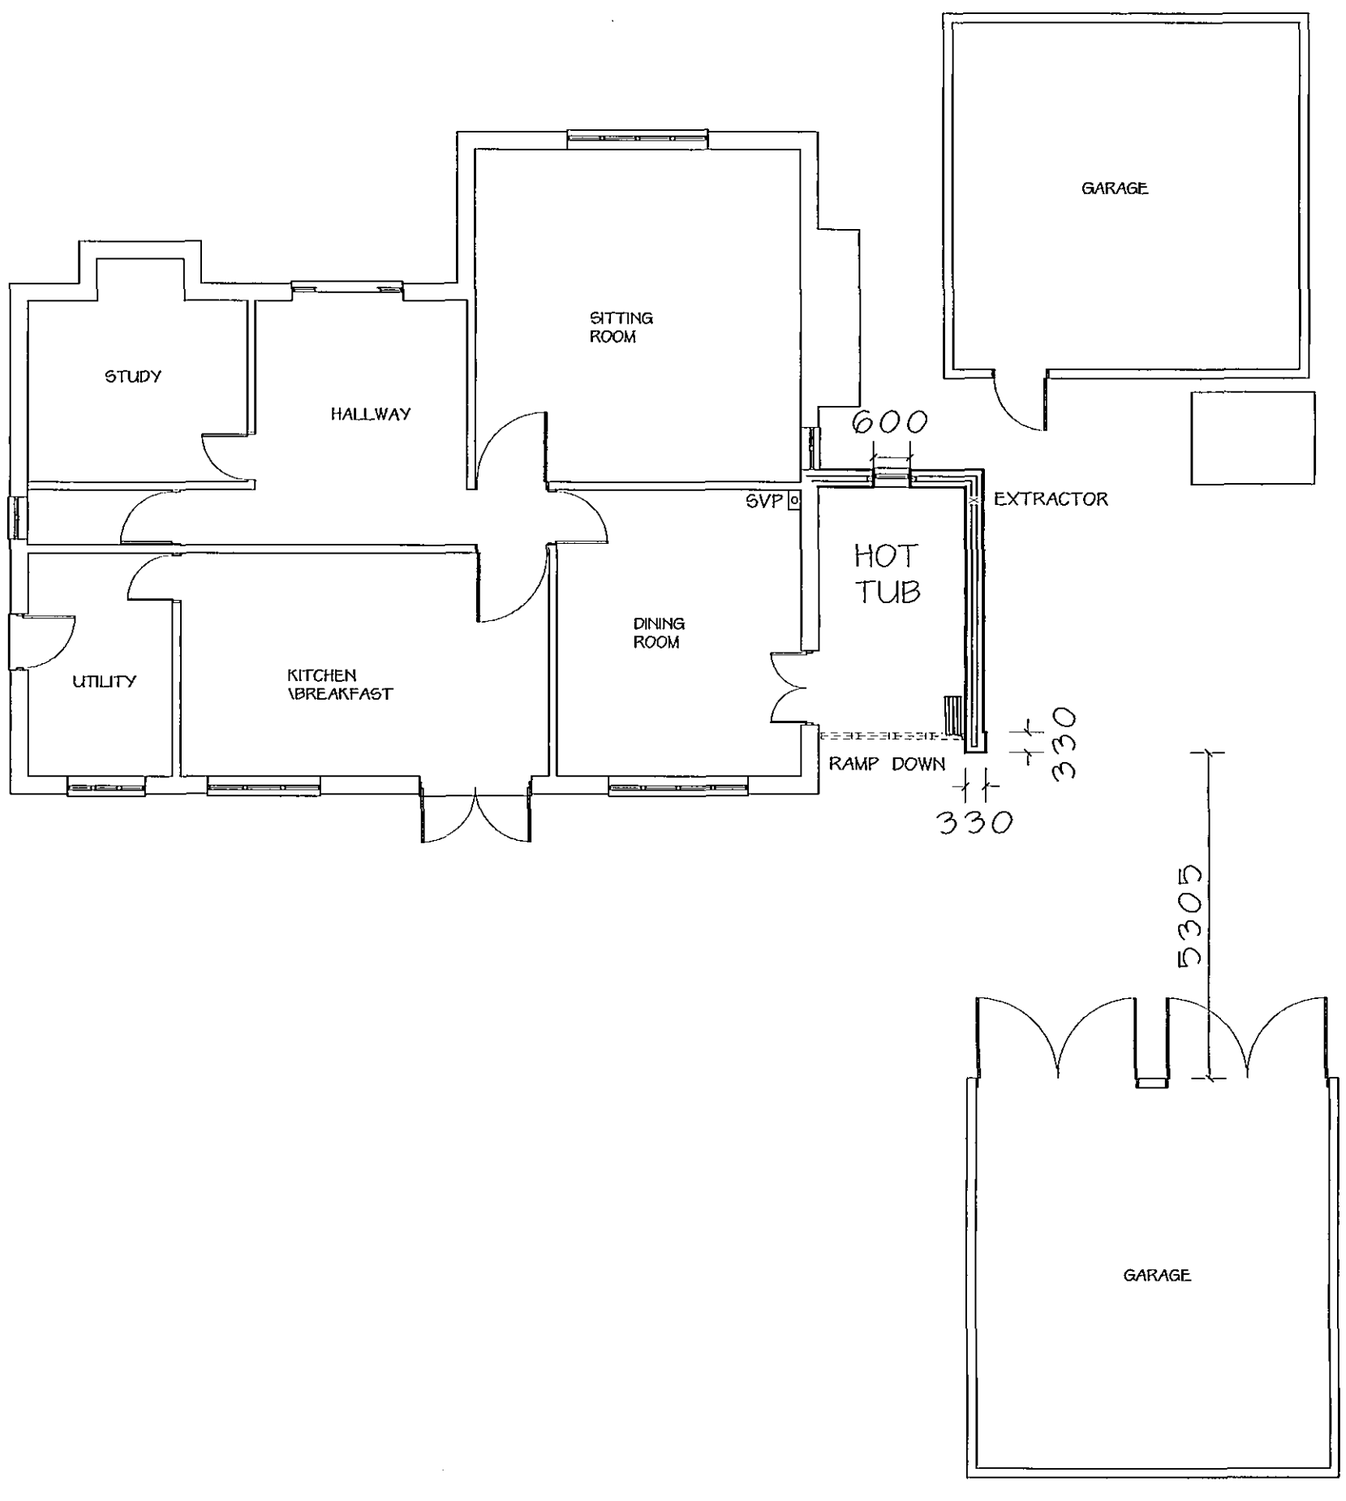

PROPOSED GROUND FLOOR LAYOUT

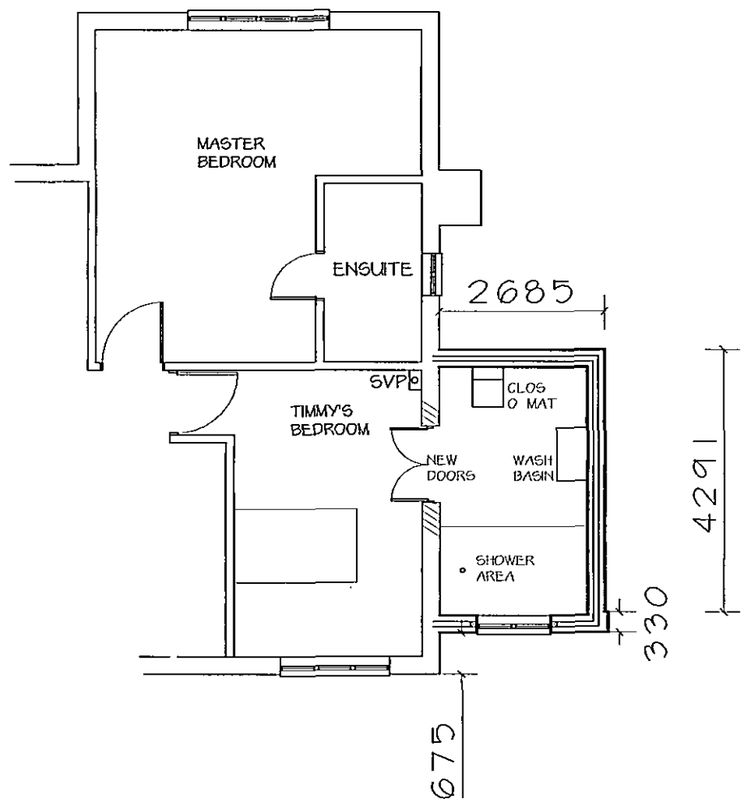

PROPOSED FIRST FLOOR LAYOUT

DETERMINED PLAN

SHDC
PLANNING & DEVELOPMENT
- 8 JAN 2007
Ref. 0032/07