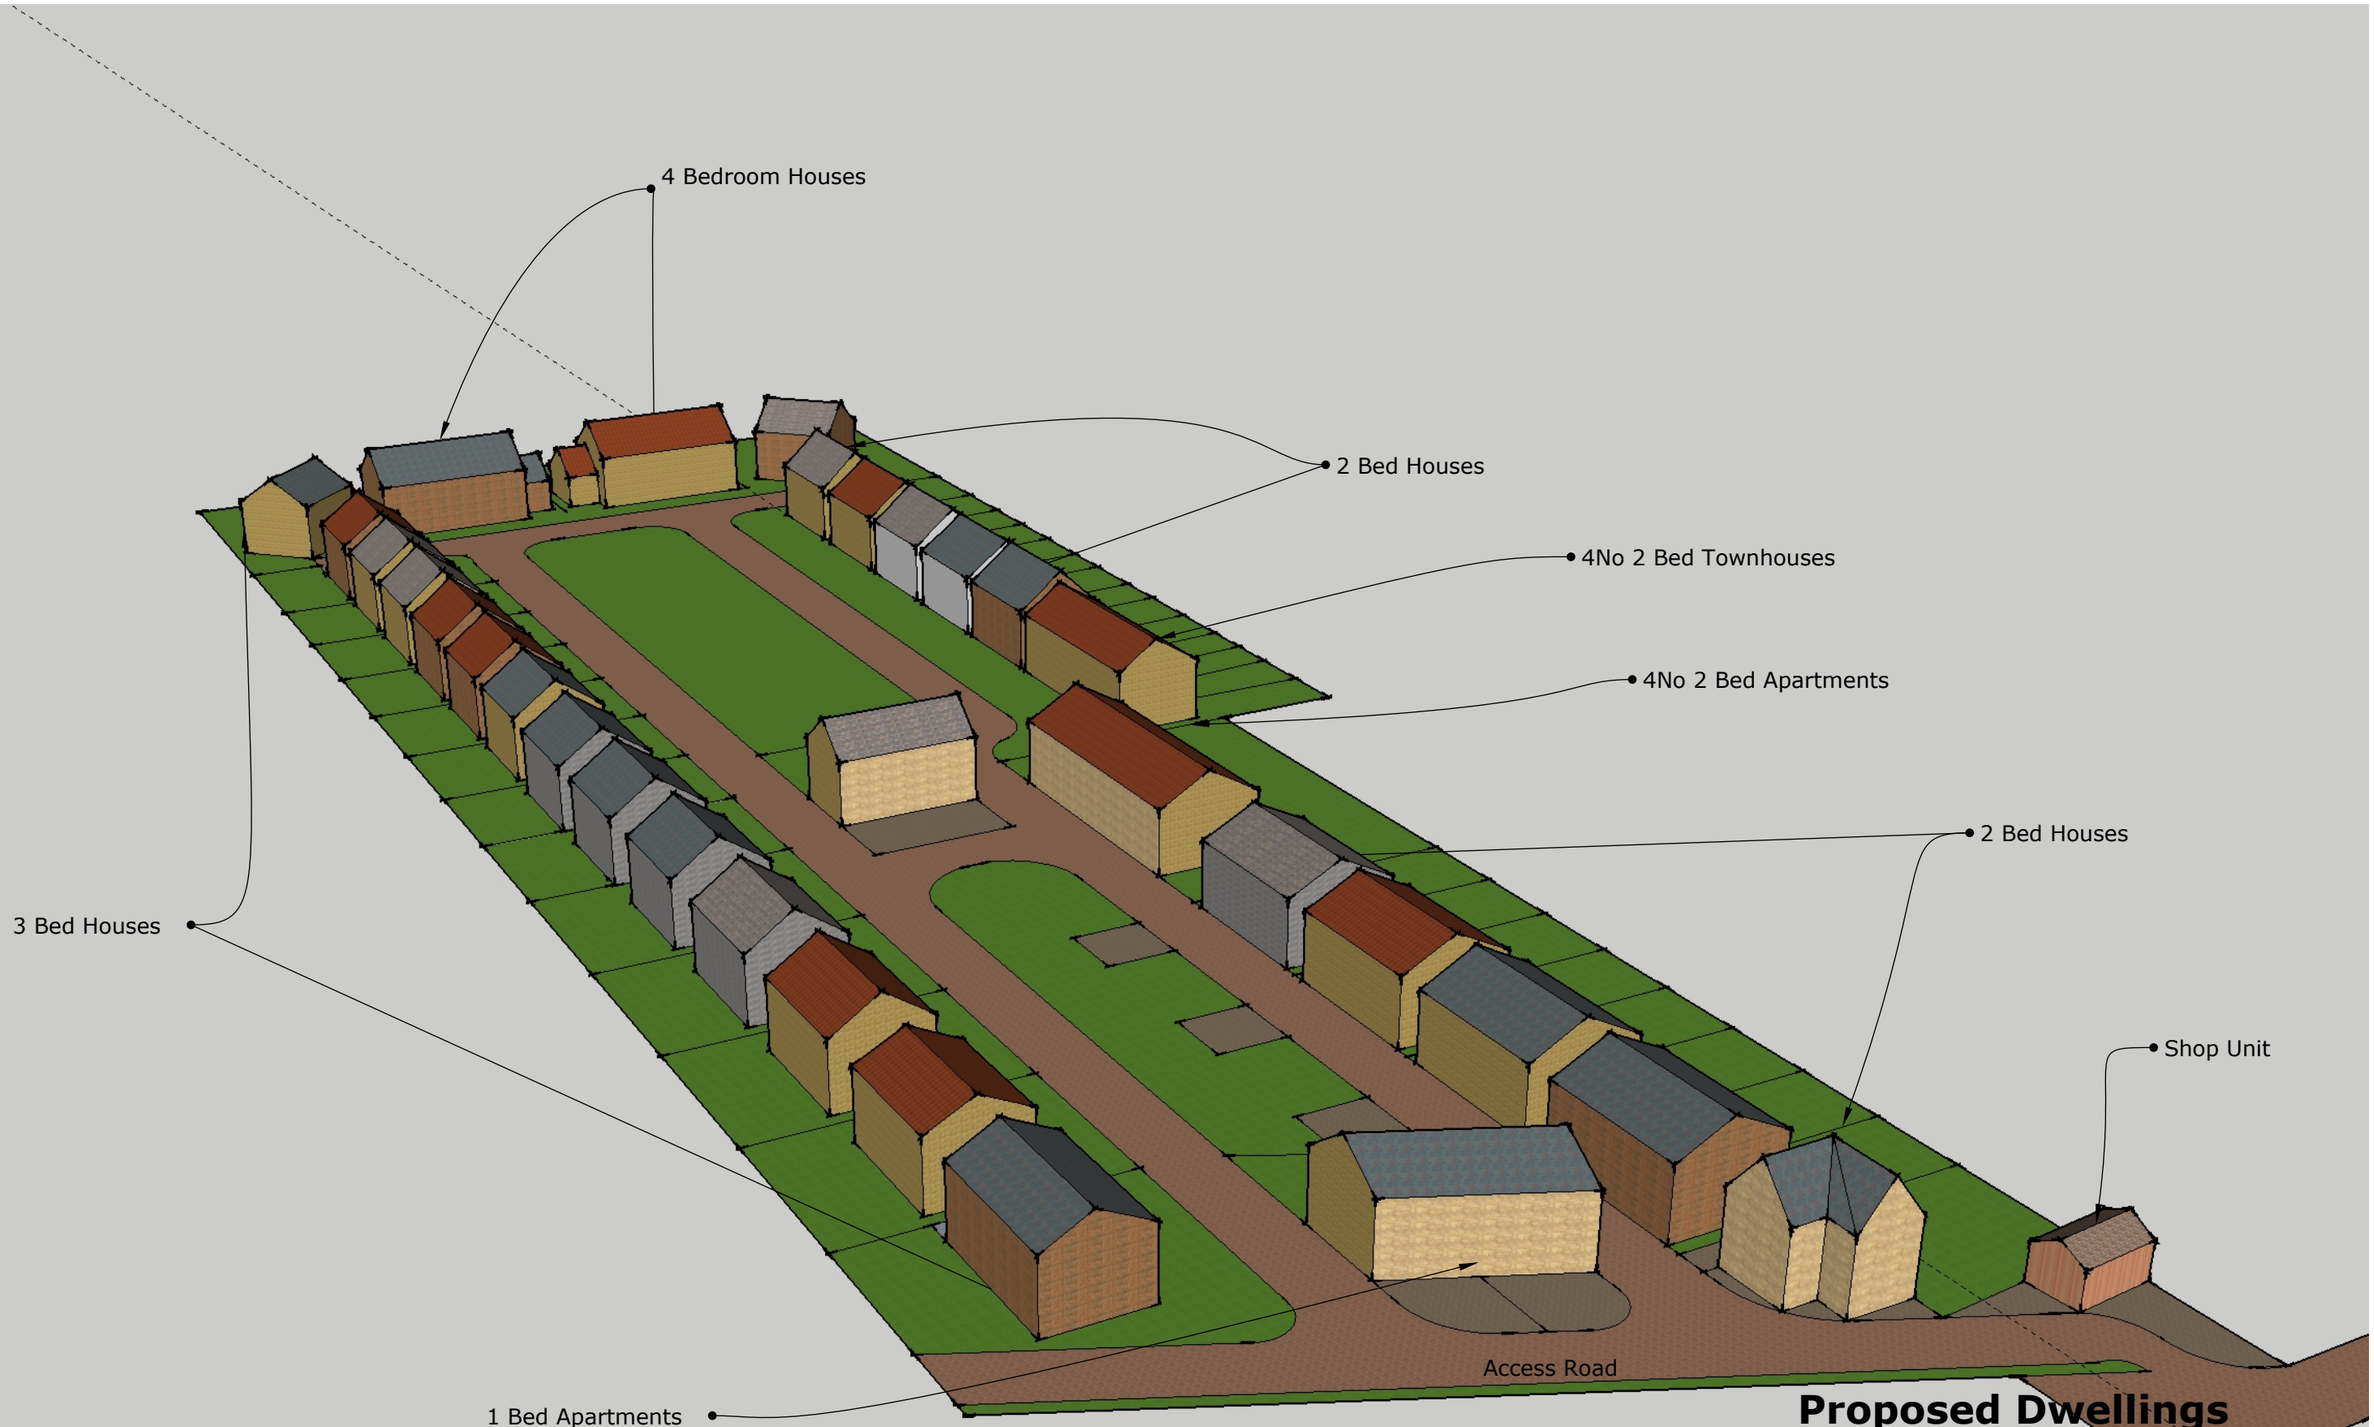

Site Layout Plan

Proposed Dwellings
Paddock Lane
Holbeach Bank
Holbeach

Scale 1:500

Site Layout Plan

H A Architectural Services