

Location Plan

Ordnance Survey (c) Crown Copyright 2022
All rights reserved. Licence number 100022432

0 10 20 30 40 50m

Scale Bar 1/1250

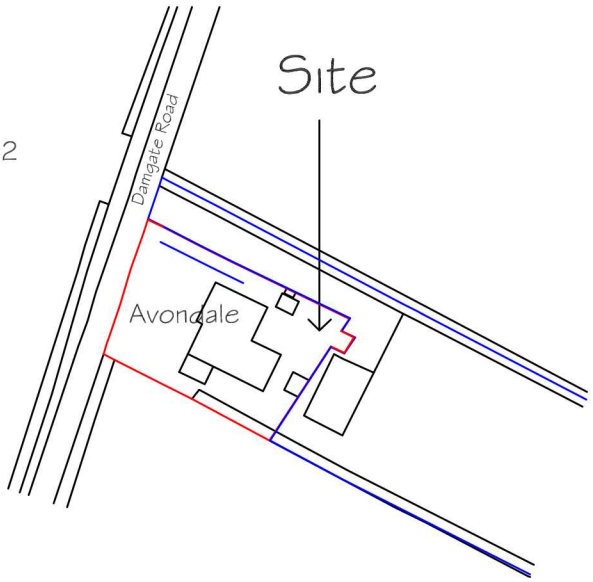

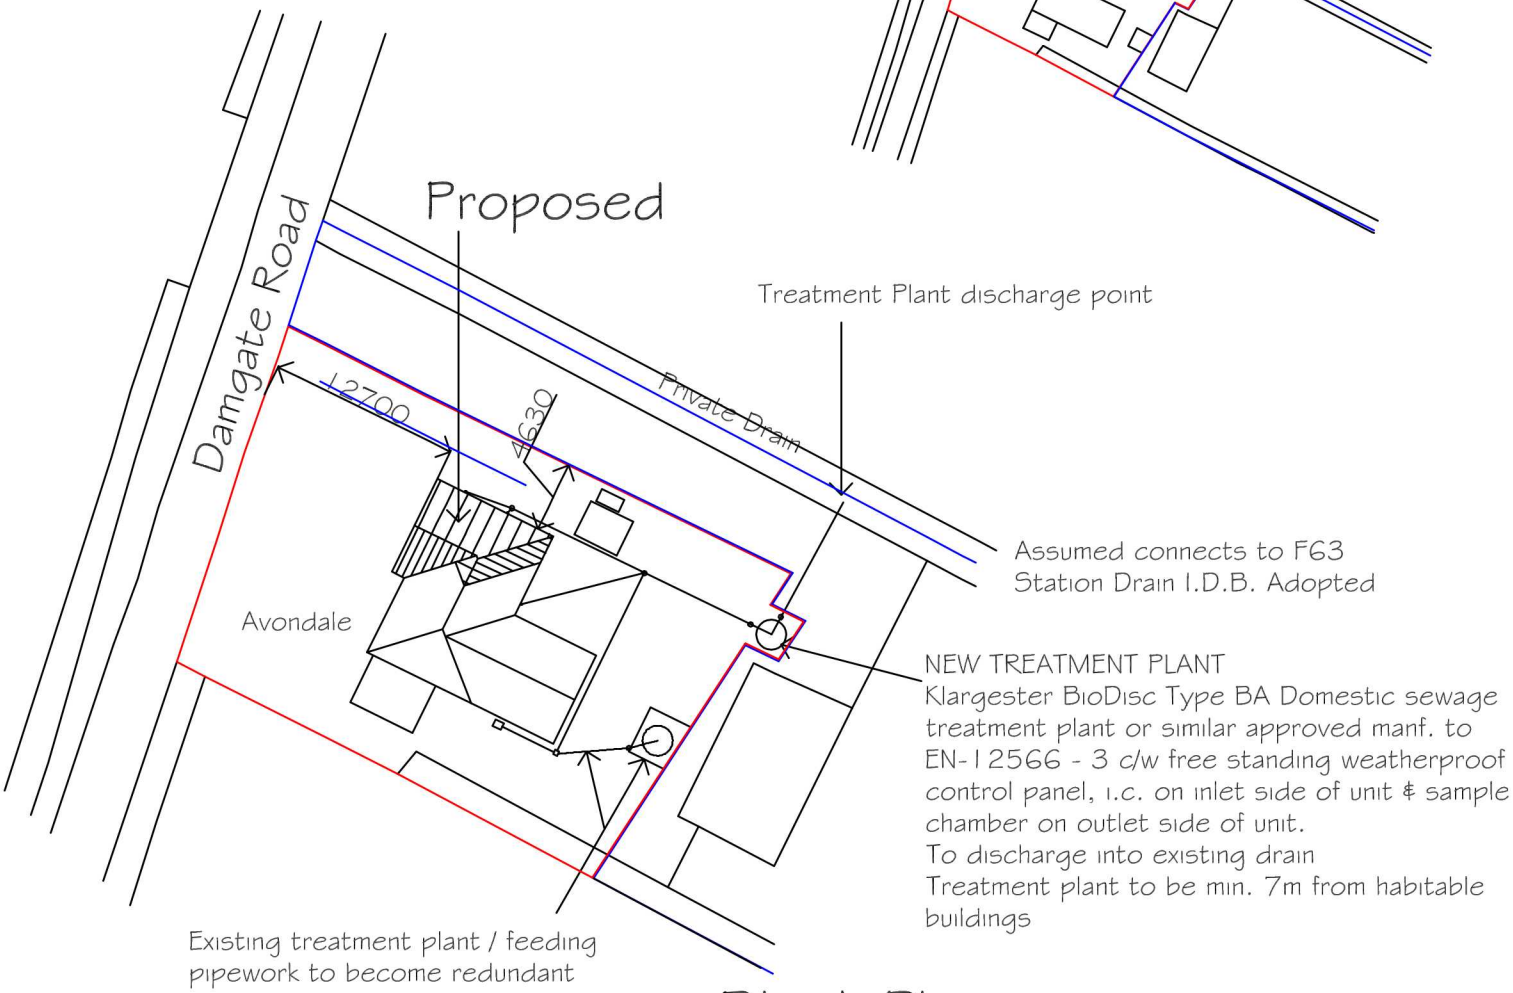

Block Plan

0 10 20 30 40 50m

Scale Bar 1/500

REVISIONS	BY	DATE

DRAWN	MJW	DATE	16/12/21
SCALE	As Shown	CHECKED	

CLIENT
Mr & Mrs D. Stanton
Avondale
Damgate Road
Holbeach
Spalding Lincs PE12 8PB

PROJECT
Proposed garage conversion with alteration from flat to hipped roof inc. internal alterations and Treatment Plant to existing dwelling

DETAILS
Location & Block Plan

Malcolm Watson
architectural - detailing services
Residential - Commercial - Industrial - Agricultural
Planning & Building Regulations Submissions

13 Wimberley Way, Pinchbeck, Spalding, Lincs. PE11 3RY.
Tel / Fax : 01775 767650
email : mjw.13@btinternet.com

partner LABC

DRWG No. 627/LP/BP/2021

A4