
PV Panel location

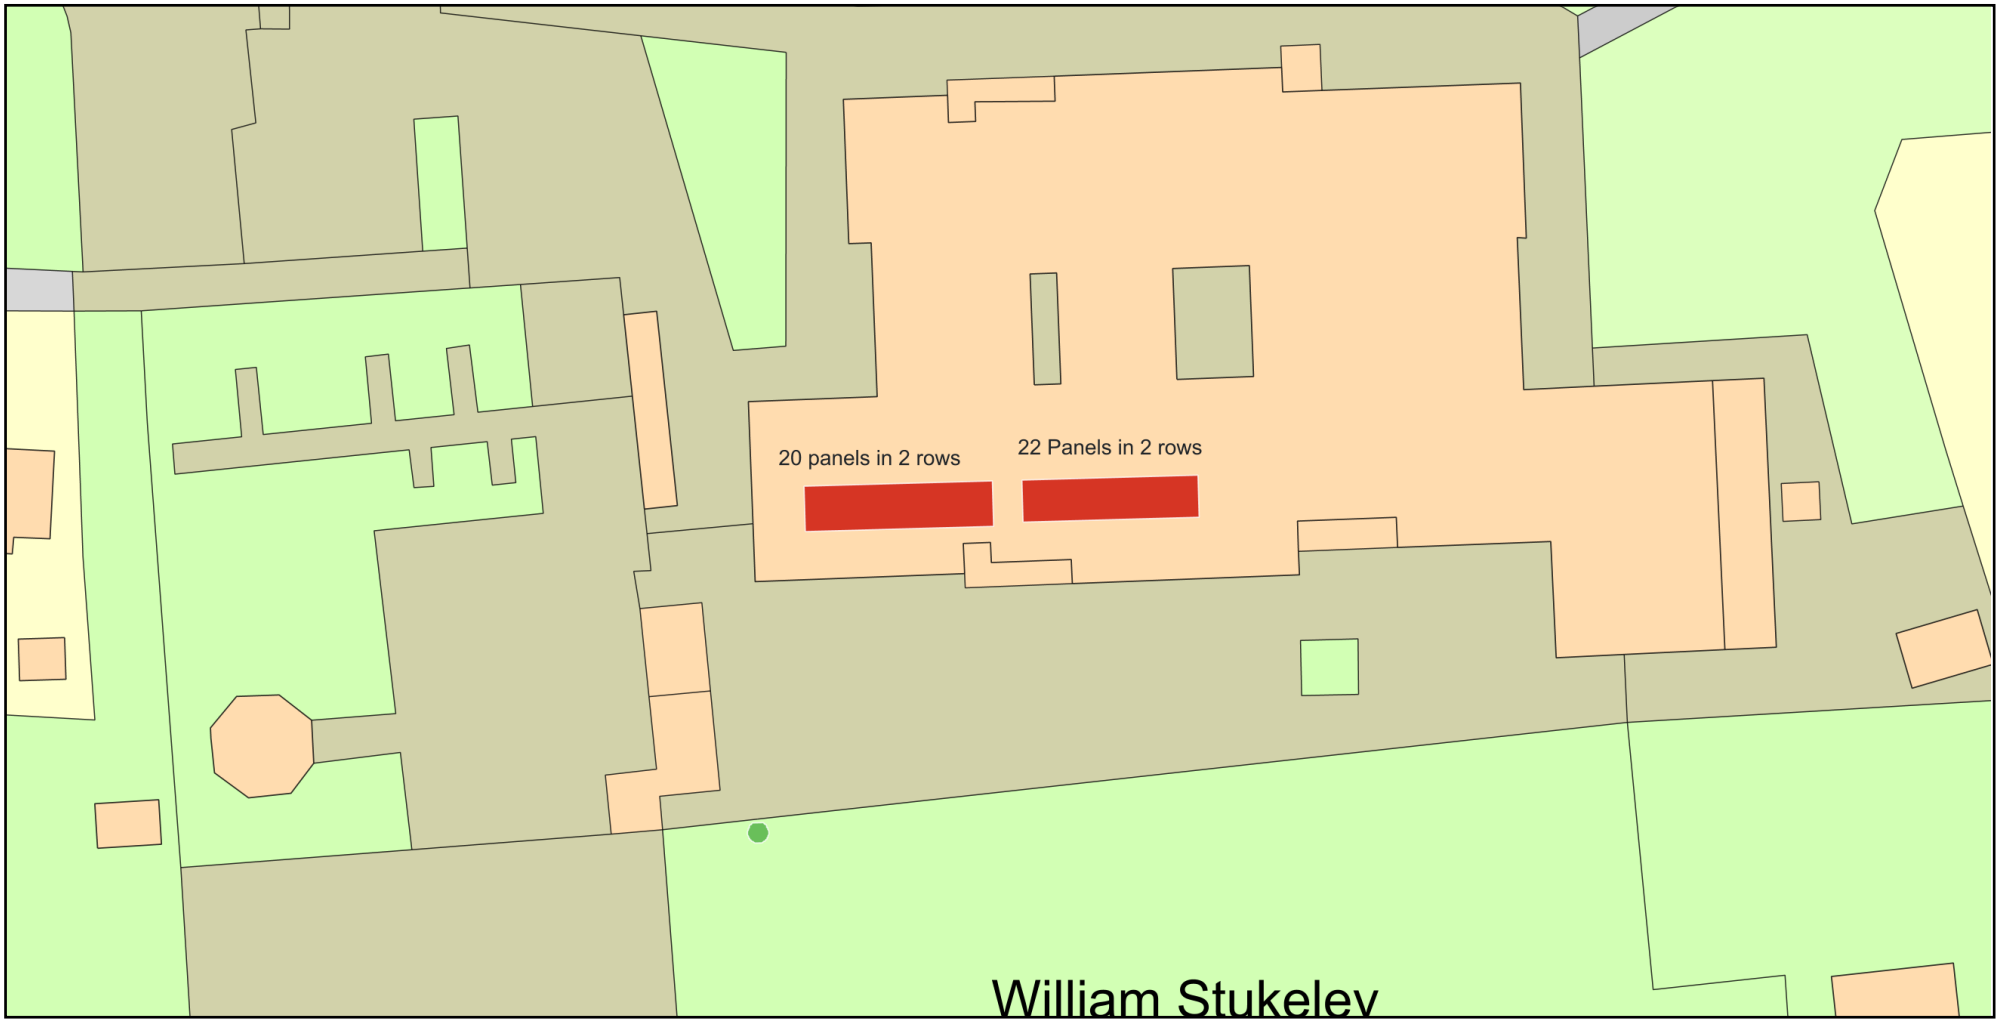

ReQuestaPlan

Plan Produced for:	William Stukeley School
Date Produced:	15 Jan 2024
Plan Reference Number:	TQRQM24015152630302
Scale:	1:500 @ A4

© Crown copyright and database rights 2023 OS 100042766