
PV Panel location - Location Plan

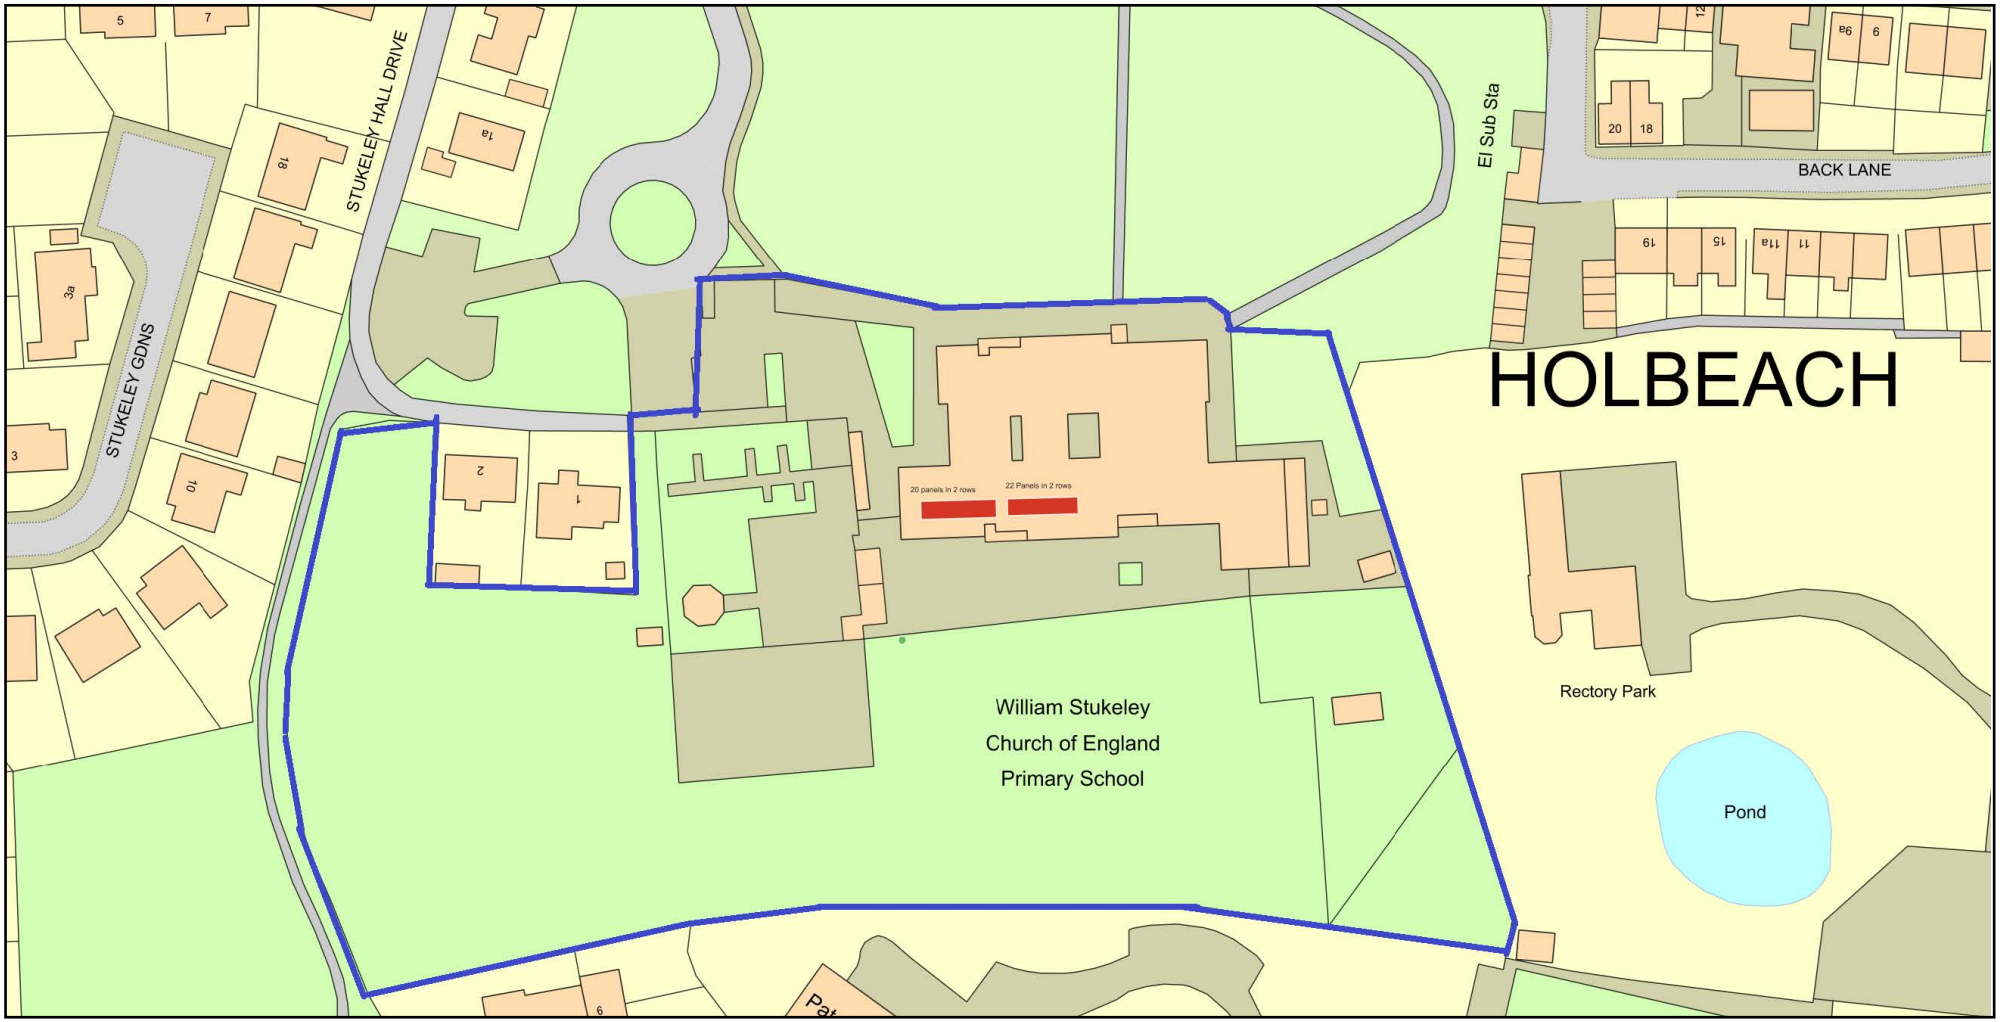

ReQuestaPlan

Plan Produced for: William Stukeley School

Date Produced: 15 Jan 2024

Plan Reference Number: TQRQM24015154441445

Scale: 1:1250 @ A4

© Crown copyright and database rights 2023 OS 100042766