

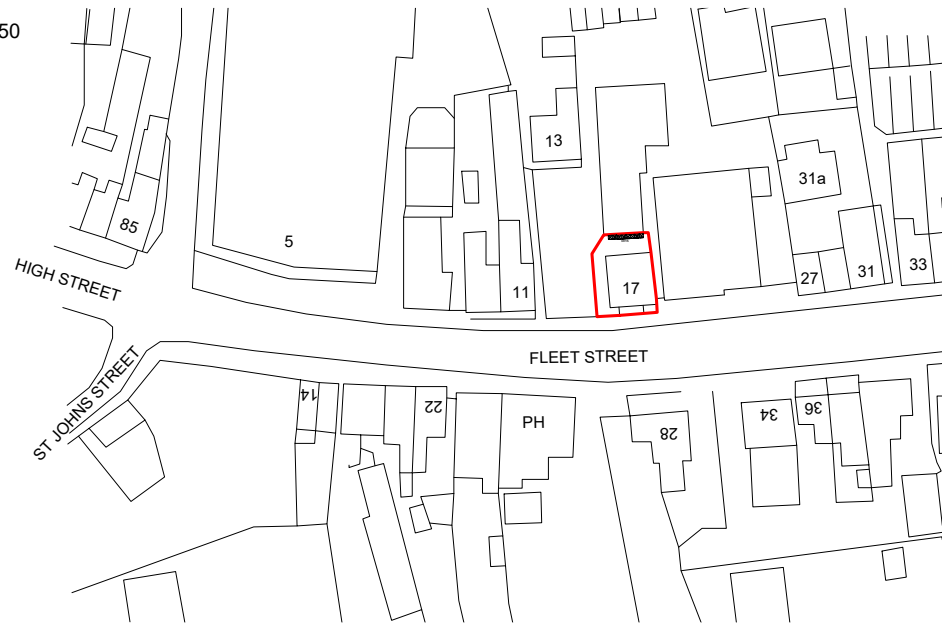


LOCATION PLAN @ 1:1250

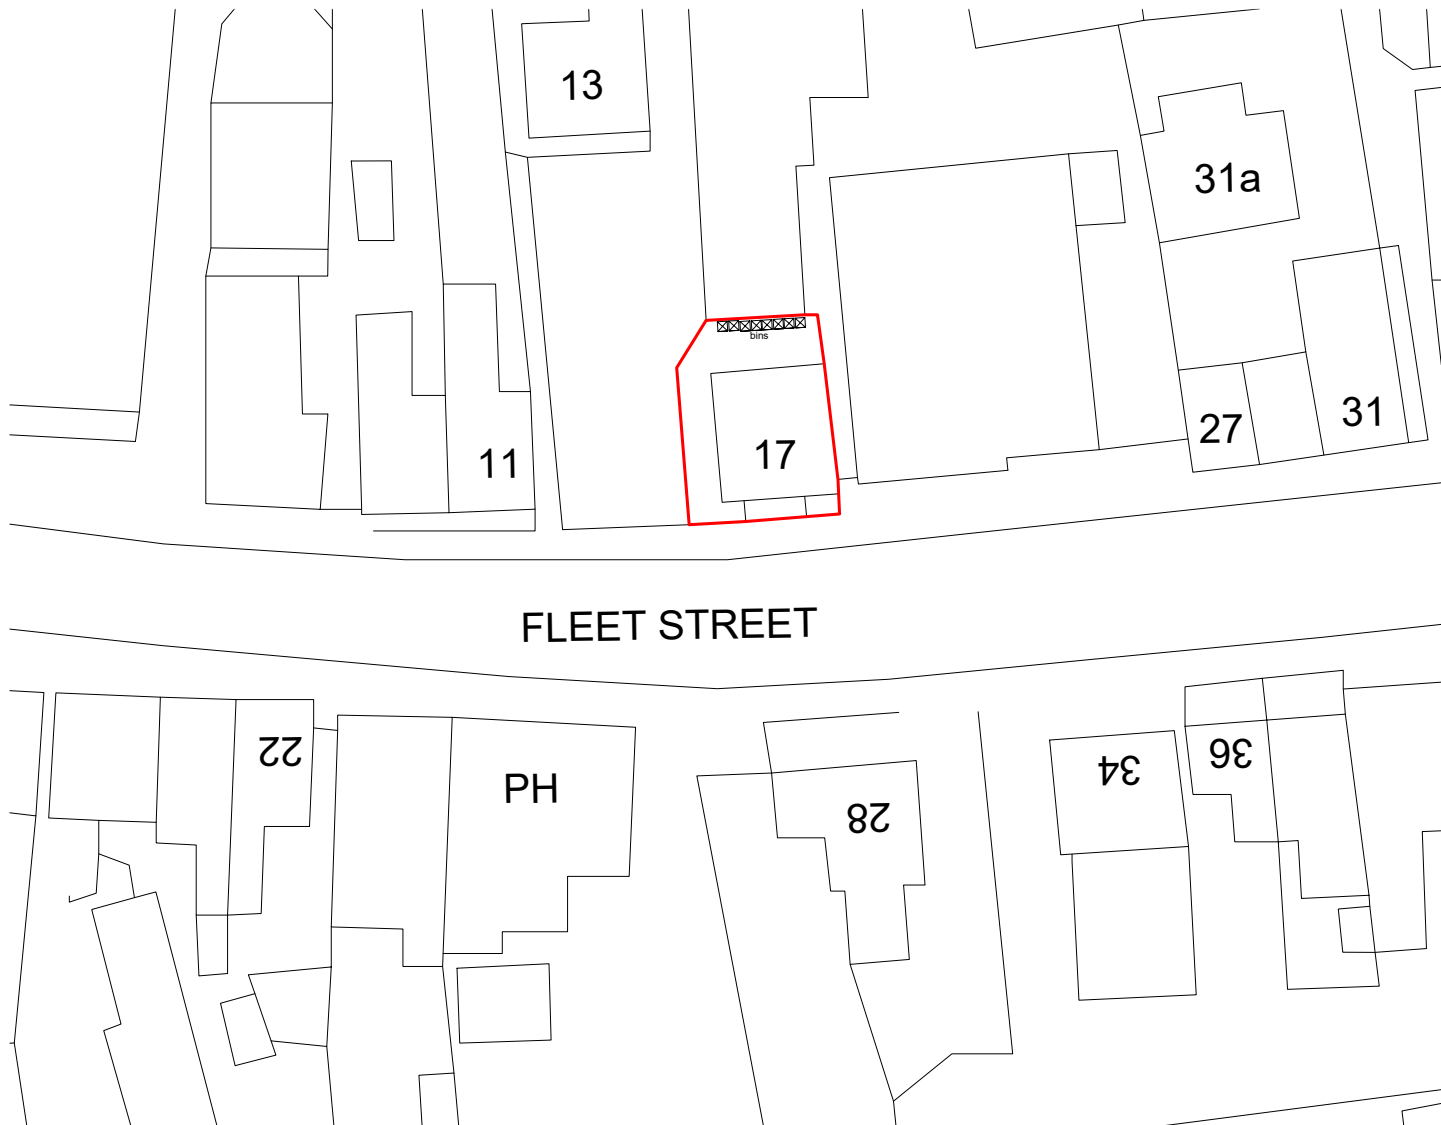

BLOCK PLAN @ 1:500

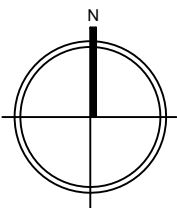

JOB TITLE: 17 Fleet Street, Spalding, PE12 7AF	DWG. NO.: 010-03
DWG TITLE: Location & Block Plan	SCALE: As shown @ A4
	DATE: 10/01/2018
CLAYTON ARCHITECTURE LIMITED. Tel: 01435 559465 E: j@clayton_91@hotmail.co.uk	