



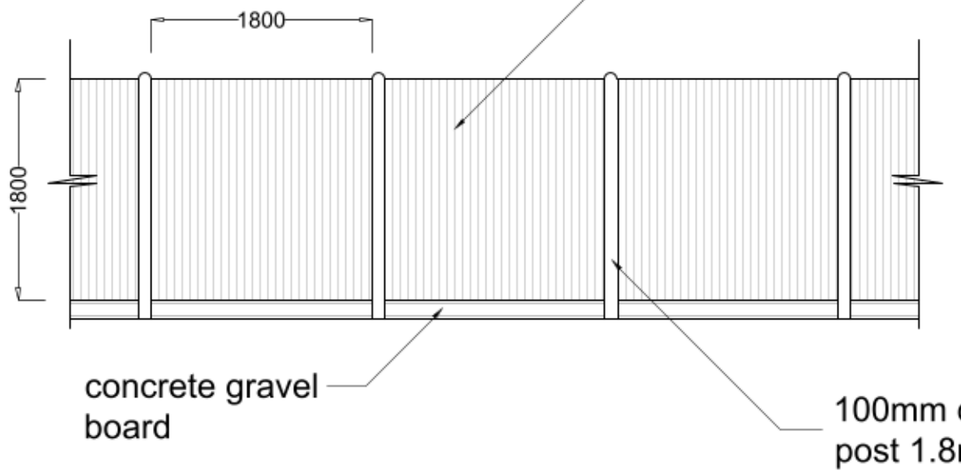

FENCE DETAIL (as proposed)1:50

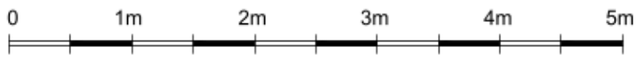

Contract : RETROSPECTIVE FENCE - 1, ROSE VIEW DRIVE, HOLBEACH, LINCS, PE12 7LD	Title : FENCE DETAIL & PHOTOGRAPH OF FENCE ON SITE	These drawings are the COPYRIGHT of Greg Saberton Design. Unauthorised copying is not permitted.	Revisions : -	Scale : 1 : 50 Date : MAR 2026 Drawing Number : 03 / 3618 / 26	GREG SABERTON DESIGN ARCHITECTURAL DESIGN CONSULTANCY Tom's Hole Barn, Branch Bank, Prickwillow, Ely, Cambridgeshire, CB7 4UR Tel : 01353 687999 Email : greg@gregsabertondesign.co.uk