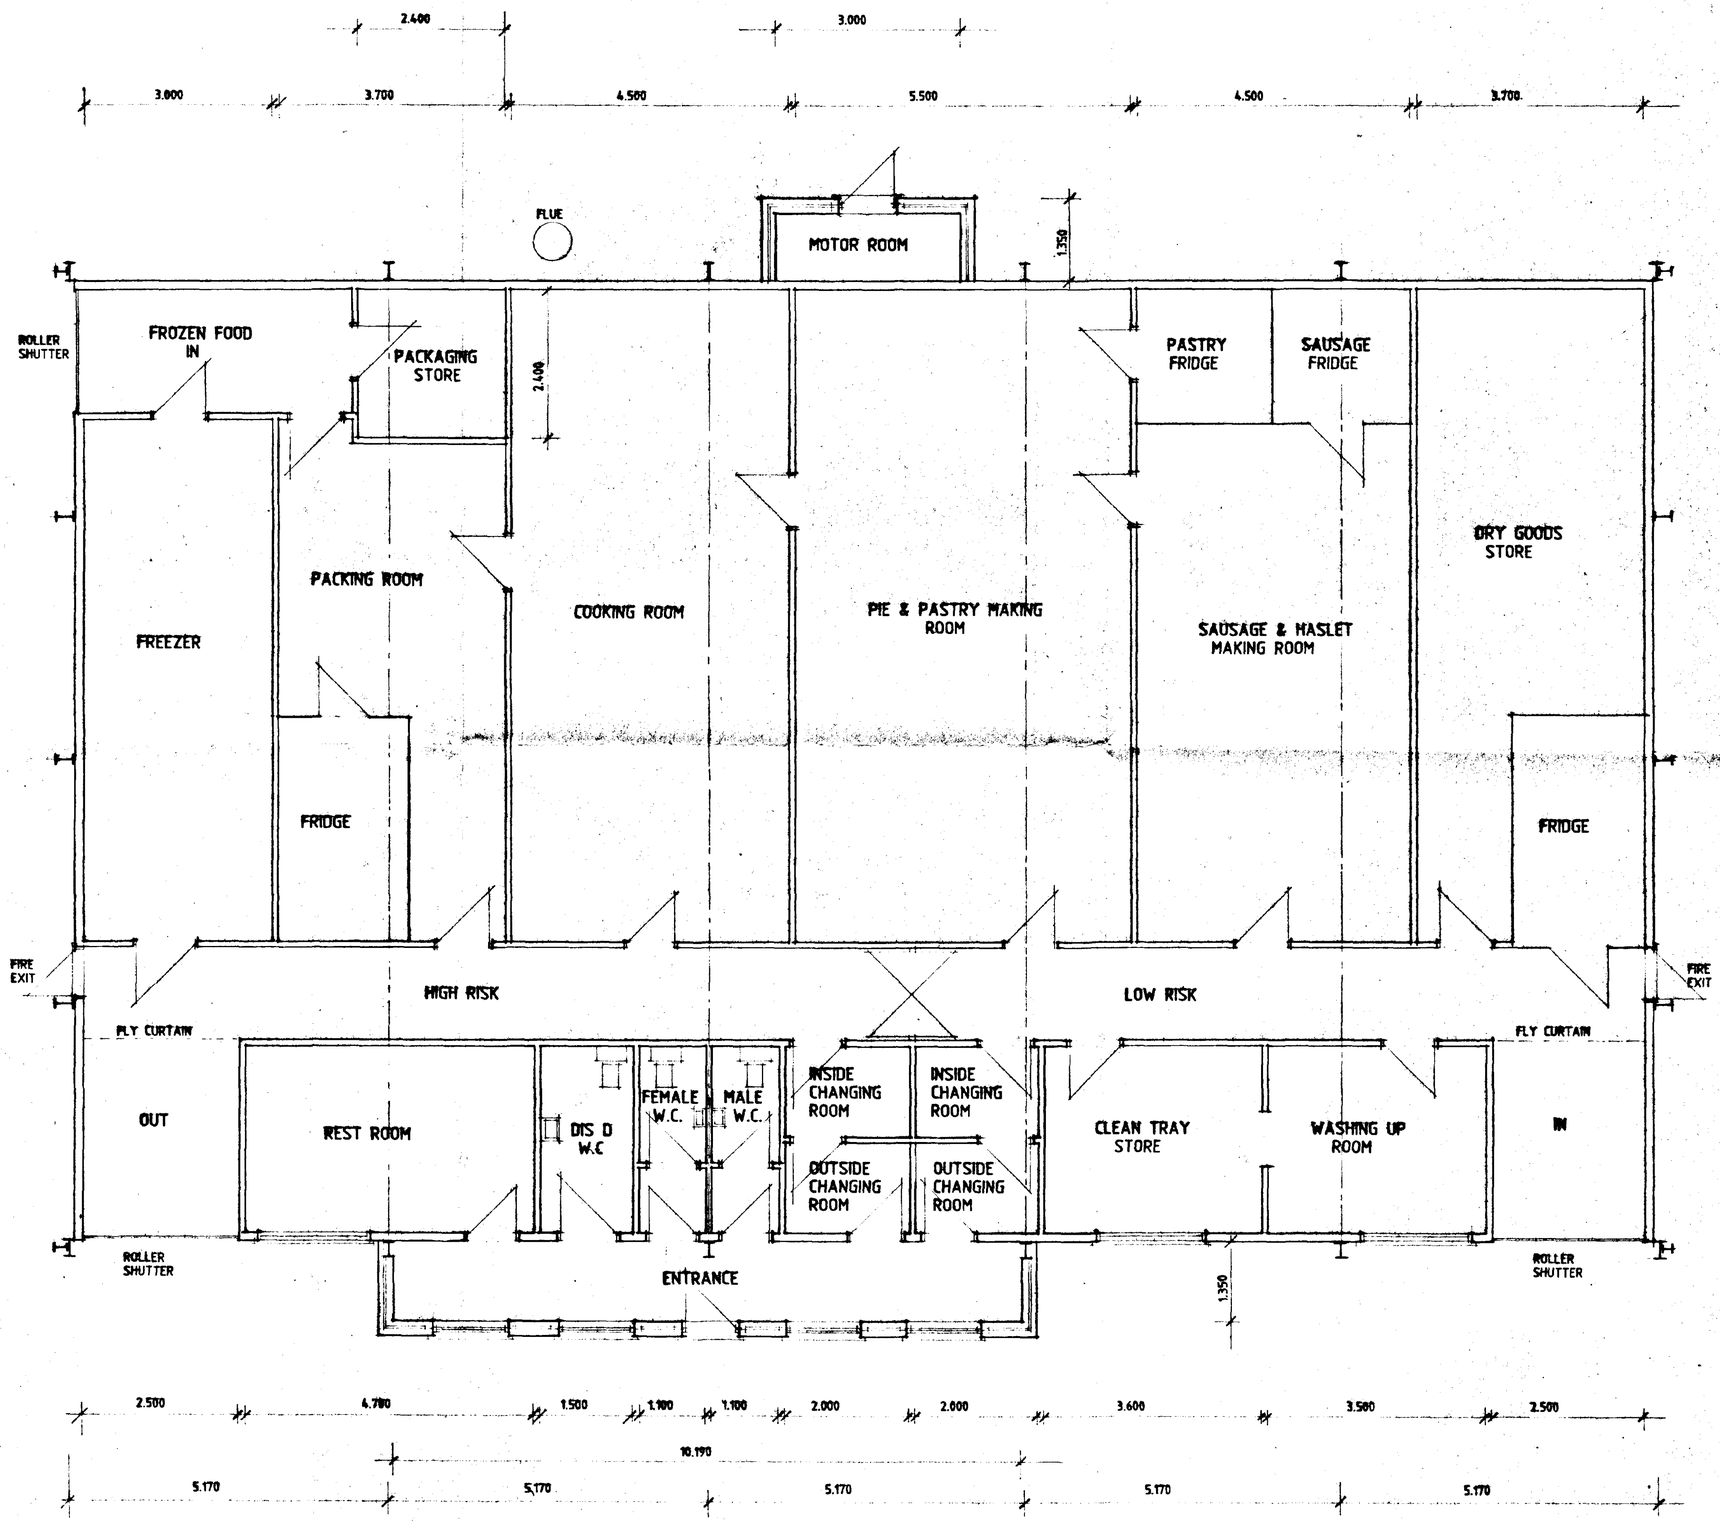



SOUTH HOLLAND D.C.
PLAN DEPT
17 JAN 1995
REF. 0013/95

DETERMINED PLAN

DESIGN Status
CONSULTANTS IN ARCHITECTURE & PLANNING


PROPOSED PIE & PASTRY BUILDING AT BATTLEFIELDS LANE, HOLBEACH FOR

STATUS CONSTRUCTION


FLOOR PLAN

| | |
|---|---|
| 1:50 | 771801/4 |
| JAN-95 | B.GILHAM. |


Status House, 4 Princes Street,
Holbeach, Lincs. PE12 7BB
Tel: 01406 424343 Fax: 01406 490702

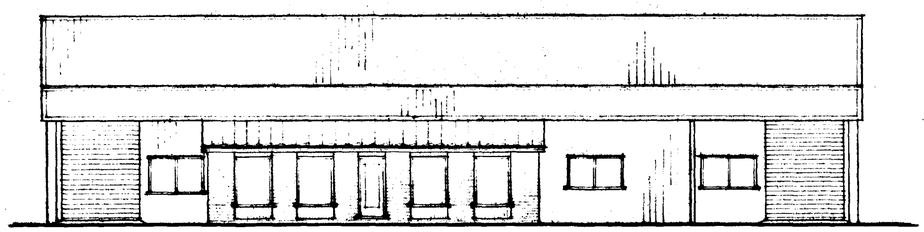


FRONT

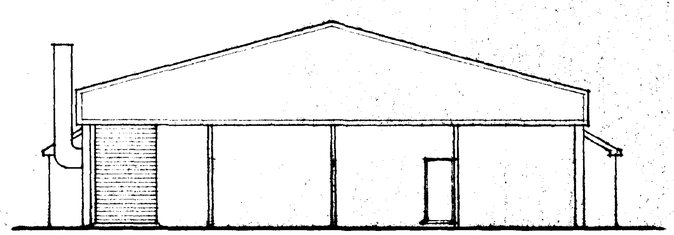


SIDE

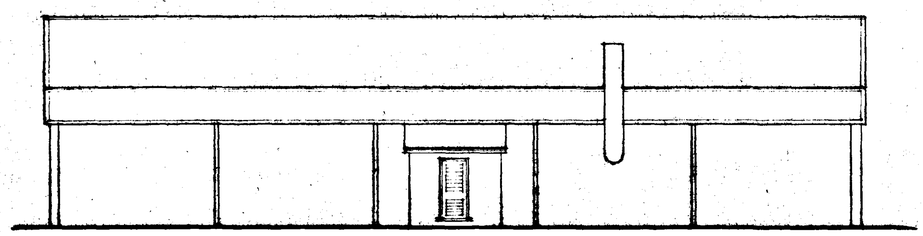

REAR

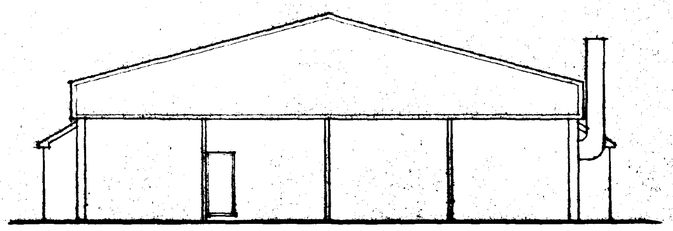

SIDE

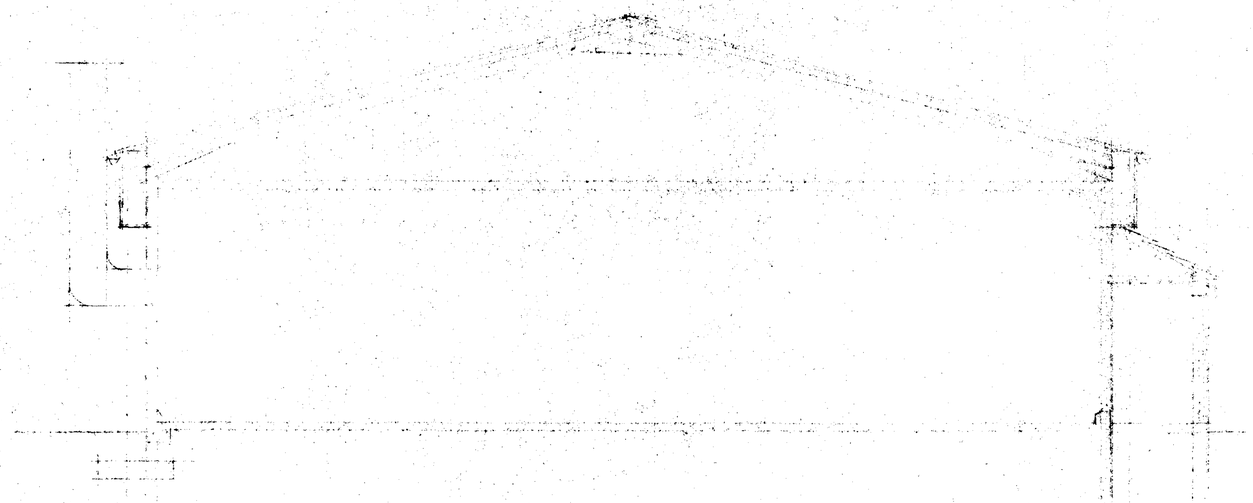

SOUTH HOLLAND D.C.
PLAN DEPT
17 JAN 1995
REF. 004395

E. ESTRANGED PLAN

DESIGN **Status**

CONSULTANTS IN ARCHITECTURE & PLANNING


PROPOSED PIE & PASTRY BUILDING AT BATTLEFIELDS LANE, HOLBEACH FOR

STATUS CONSTRUCTION

ELEVATIONS

| | |
|---|---|
| 1:100 | 771801/3 |
| JAN-95 | D.GILHAM. |

Status House, 4 Princes Street,
Holbeach, Lincs. PE12 7BB
Tel: 01406 424343 Fax: 01406 490702

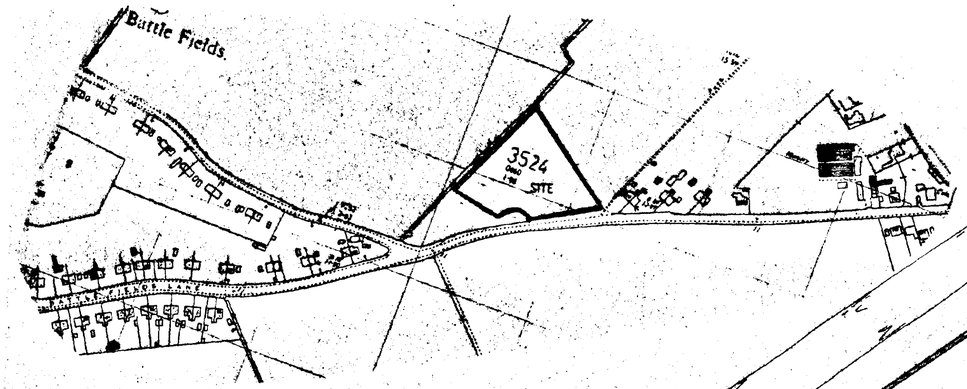


LOCATION PLAN

DESIGN Status
CONSULTANTS IN ARCHITECTURE & PLANNING

PROPOSED PIE & PASTRY BUILDING AT BATTLEFIELDS LANE, HOLBEACH FOR

STATUS CONSTRUCTION

SITE PLAN

1:200 | 771801/2

NOV-94 | B.GILHAM.

Status House, 4 Princes Street, Holbeach, Lincs. PE12 7BB
Tel: 01406 424343 Fax: 01406 490702

SOUTH HOLLAND D.C.
PLAN DEPT
17 JAN 1995
REF. H0043/95

DETERMINED
PLAN

EXTERNAL MATERIALS

TO MAIN BUILDING TO BE WEDGWOOD BLUE PLASTIC COATED STEEL WITH OCEAN BLUE FLASHIGS

FRONT & REAR PROJECTIONS TO HAVE GREY CONC. INT. ROOF TILES & RED FACING BRICKS




THIS DRG. TO BE READ IN CONJUNCTION WITH
771801/3, 771801/4