




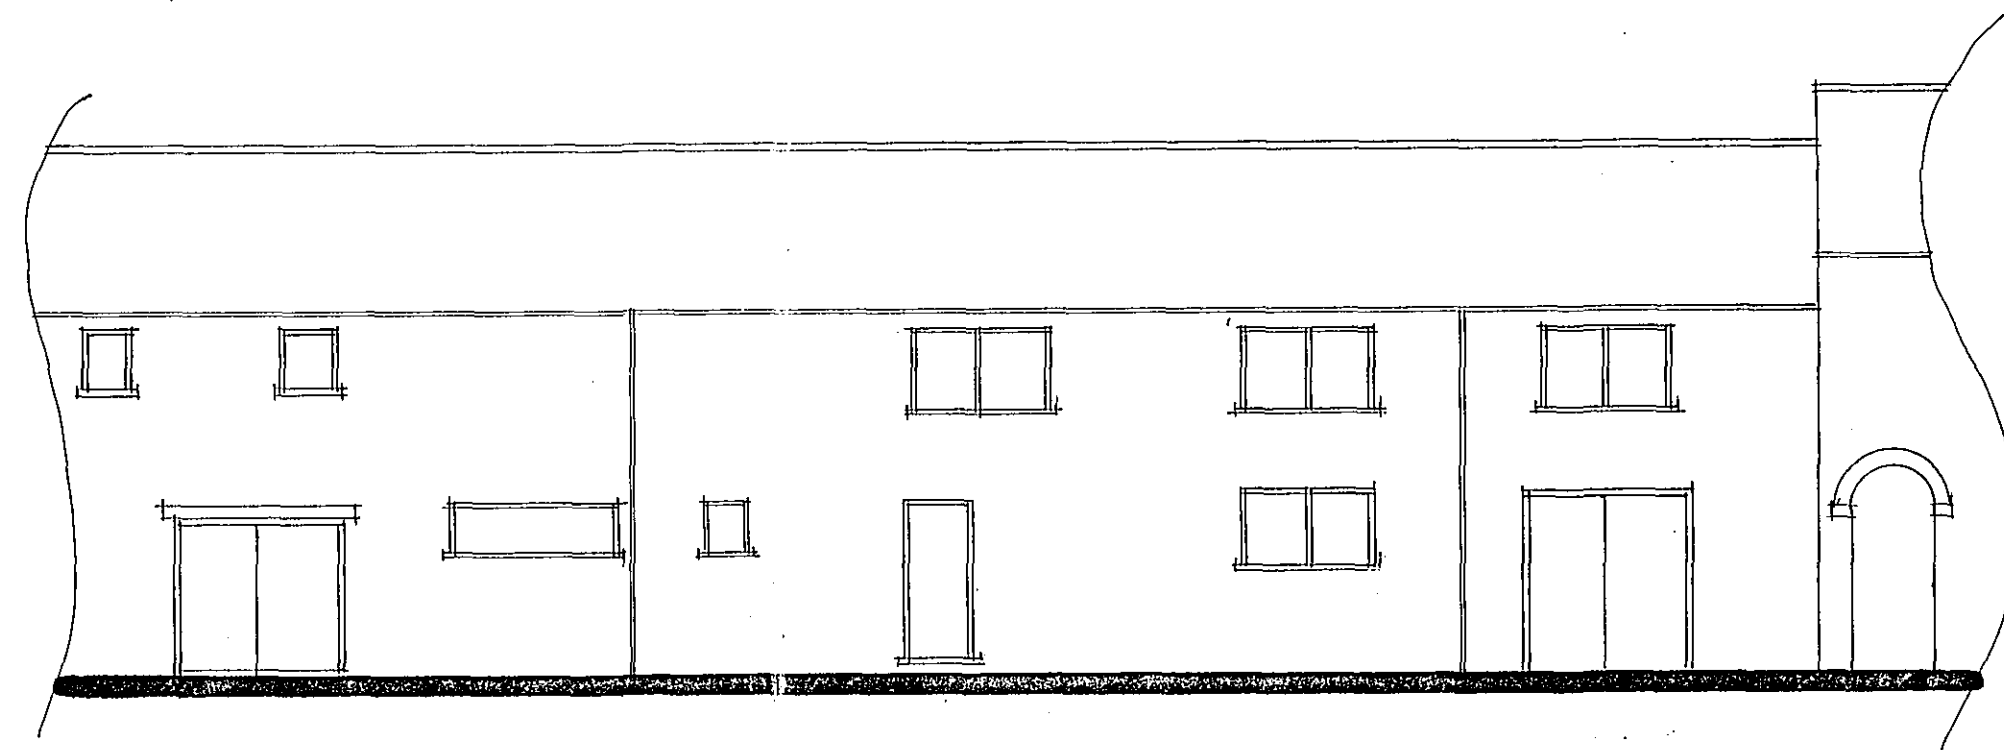


VIEW - A

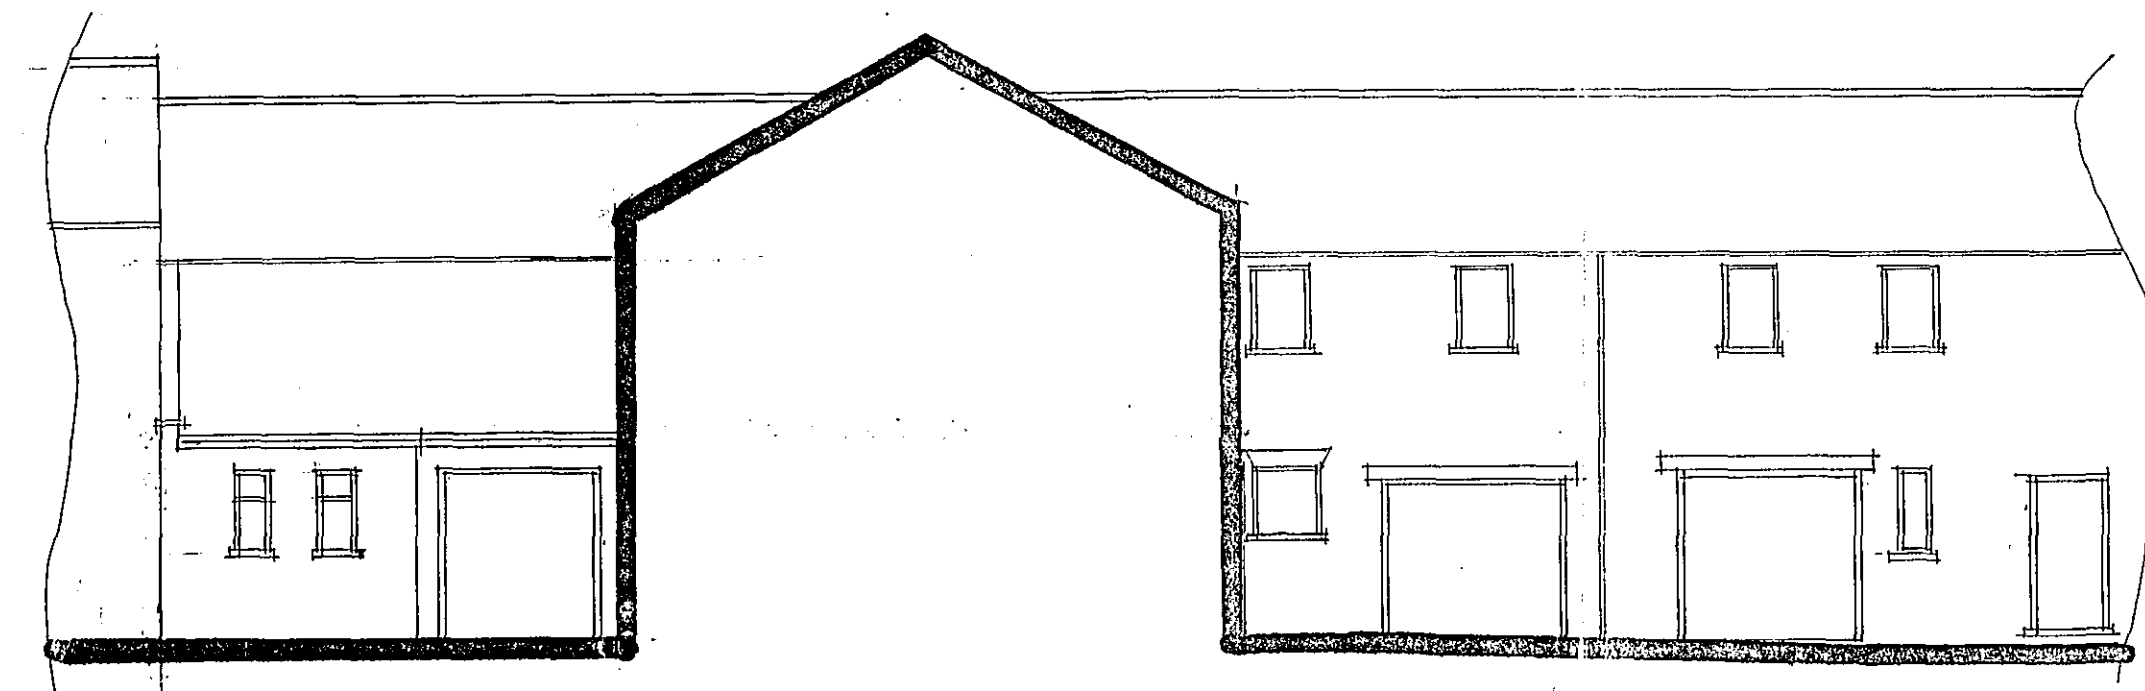

VIEW - B

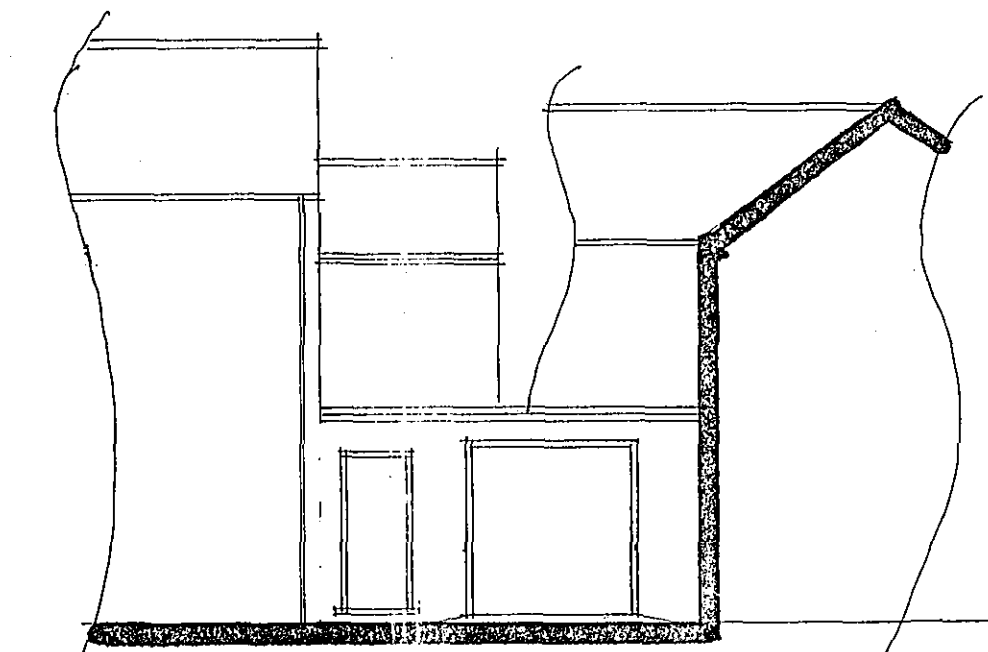

VIEW - C

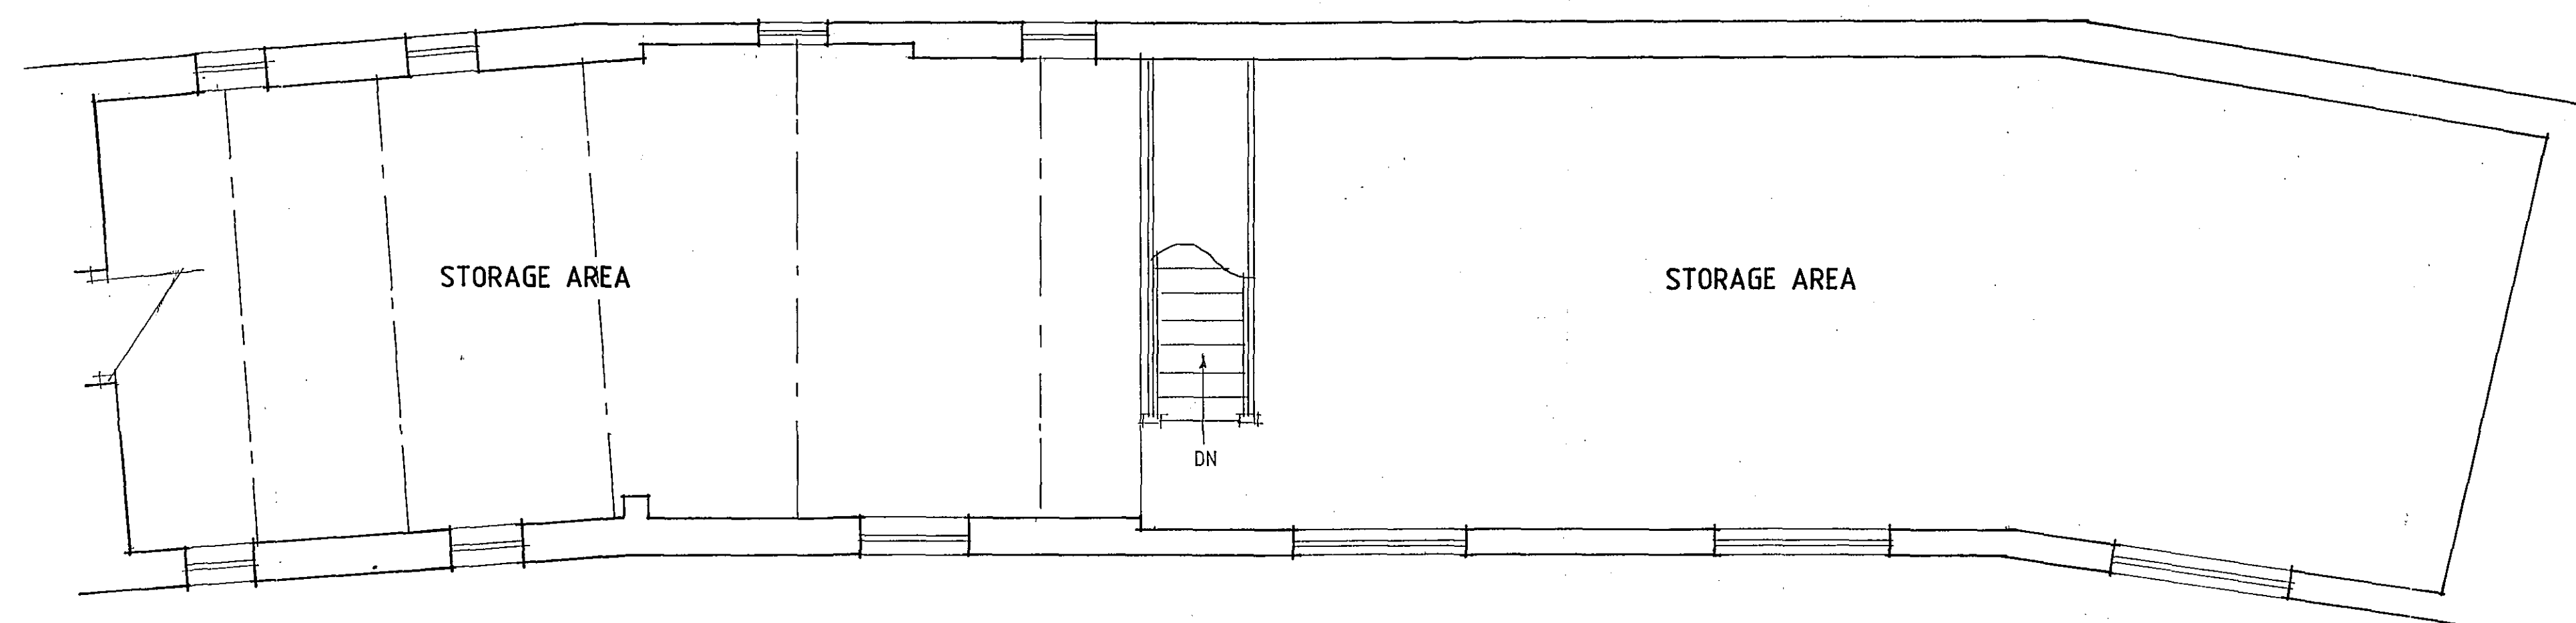

FIRST FLOOR PLAN

SHDC
PLANNING & DEVELOPMENT
10 JAN 2007
Ref. 0044/07

Status
DESIGN
CONSULTANTS IN ARCHITECTURE & PLANNING

PROPOSED CONVERSION OF
STORAGE AREAS TO
RESIDENTIAL UNITS AT REAR
OF 39-41 HIGH STREET,
HOLBEACH FOR

MR. & MRS. R. RICKERBY.

PLAN & ELEVATIONS AS
EXISTING

1:50 1:100 SD06-069/3.
SEPT-04 B.GILHAM.

DETERMINED
PLAN

