
SOUTH HOLLAND D.C.
PLAN DEPT
17 JAN 1995
REF. 0044/95

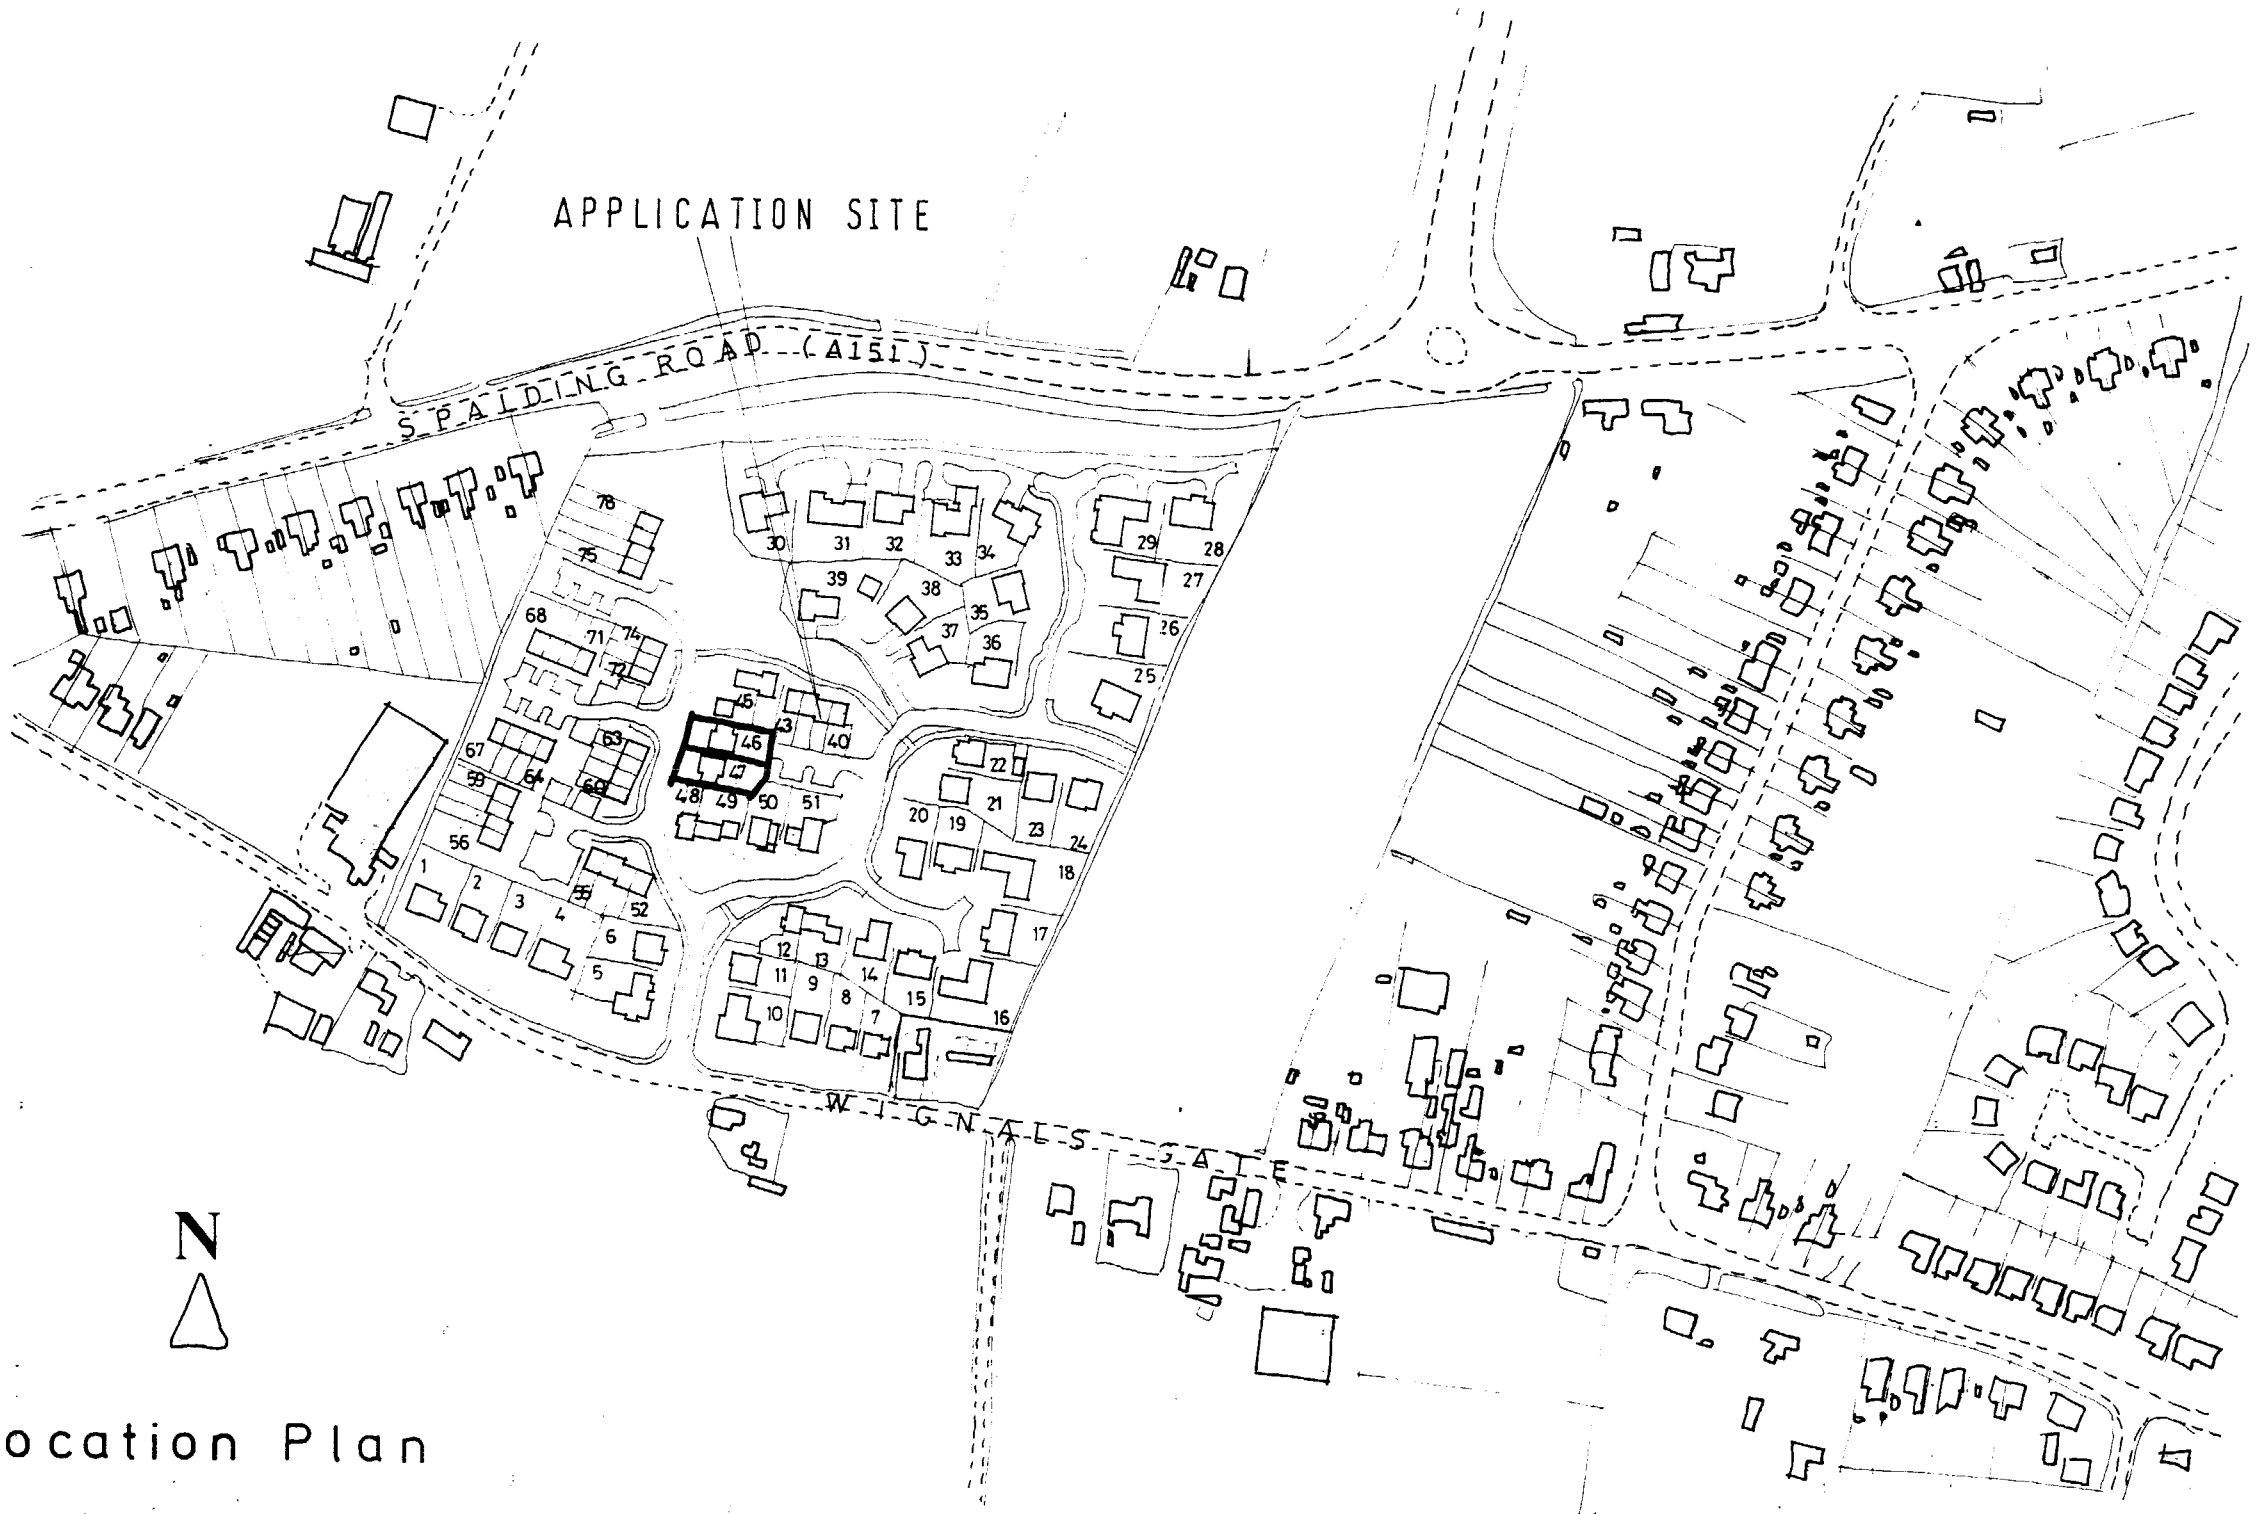

Location Plan

Broadgate Homes

Broadgate House, Weston Hills, Spalding, Lincolnshire, PE12 6DB.
Telephone: Holbeach (0406) 380532

Wignals Gate Holbeach

Design: LOCATION PLAN

Plots: —

Drg.no: 93039/004

Scale: 1:2500

Date: 10/93

Drawn: m.d.