

Site plan

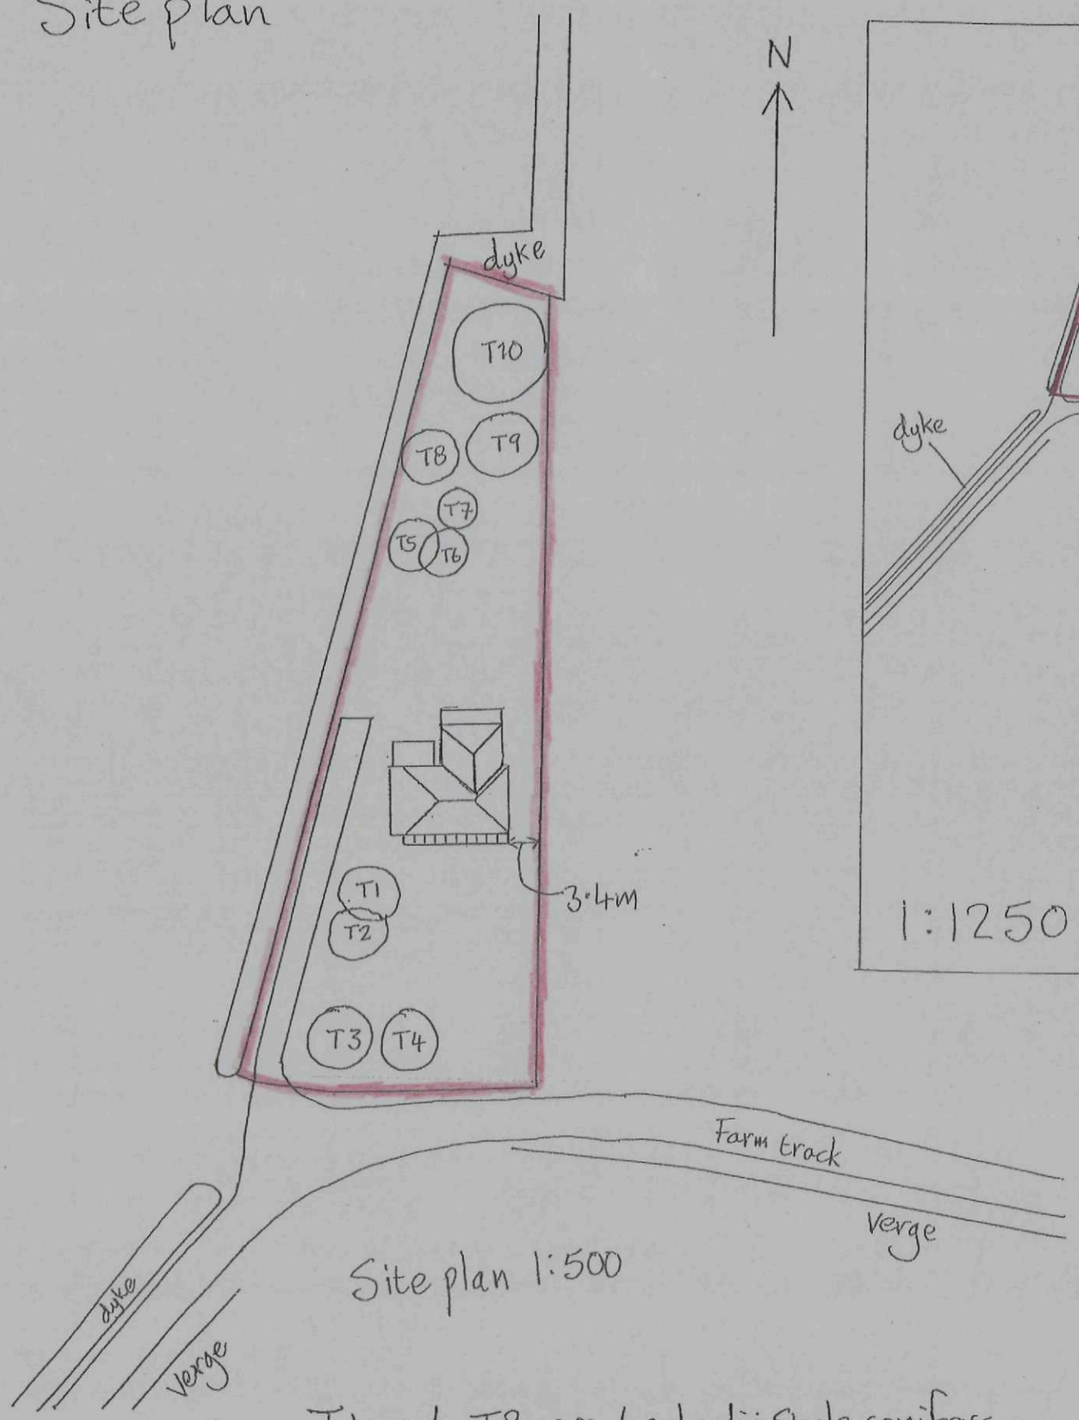

Site plan 1:500

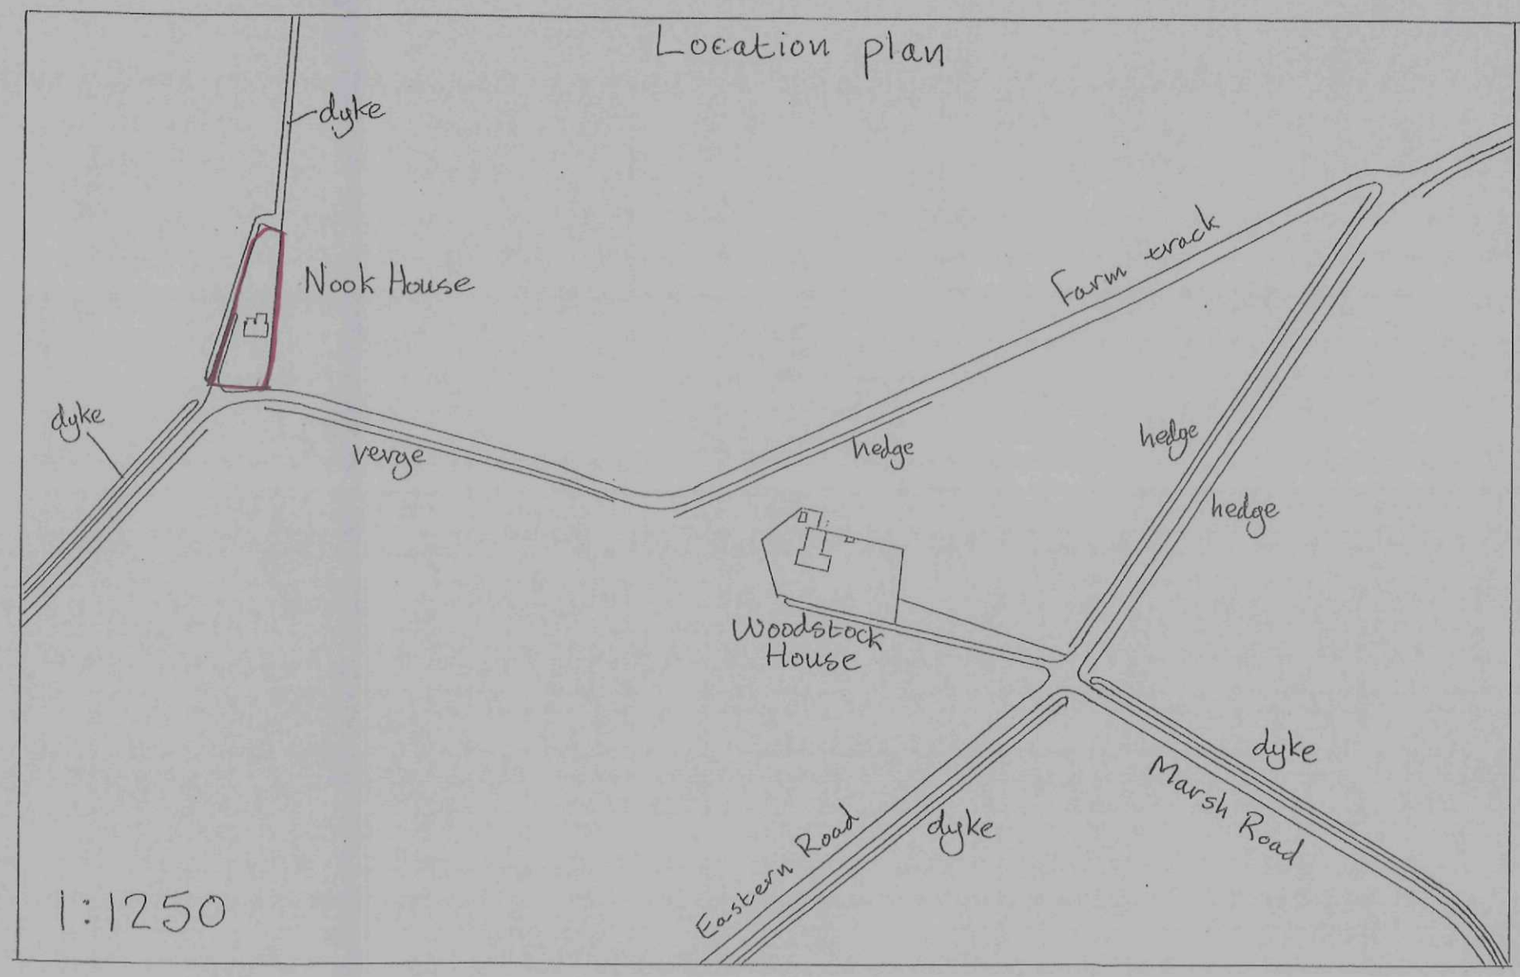

T1 and T2 are Leylandii Style conifers and would need to be reduced to ensure that a shadow should never fall onto the panels.

T3 to T10 are within falling range of property boundary but not relevant to the project.

The property is surrounded by a hedge.
Privet to the south, east and north
Leylandii to the west.
Routine hedge trimming will be required south of the house.

SHDC
Planning & Development
20 JAN 2017
Ref: 00477-12

1:100

STROUD SPLP 02