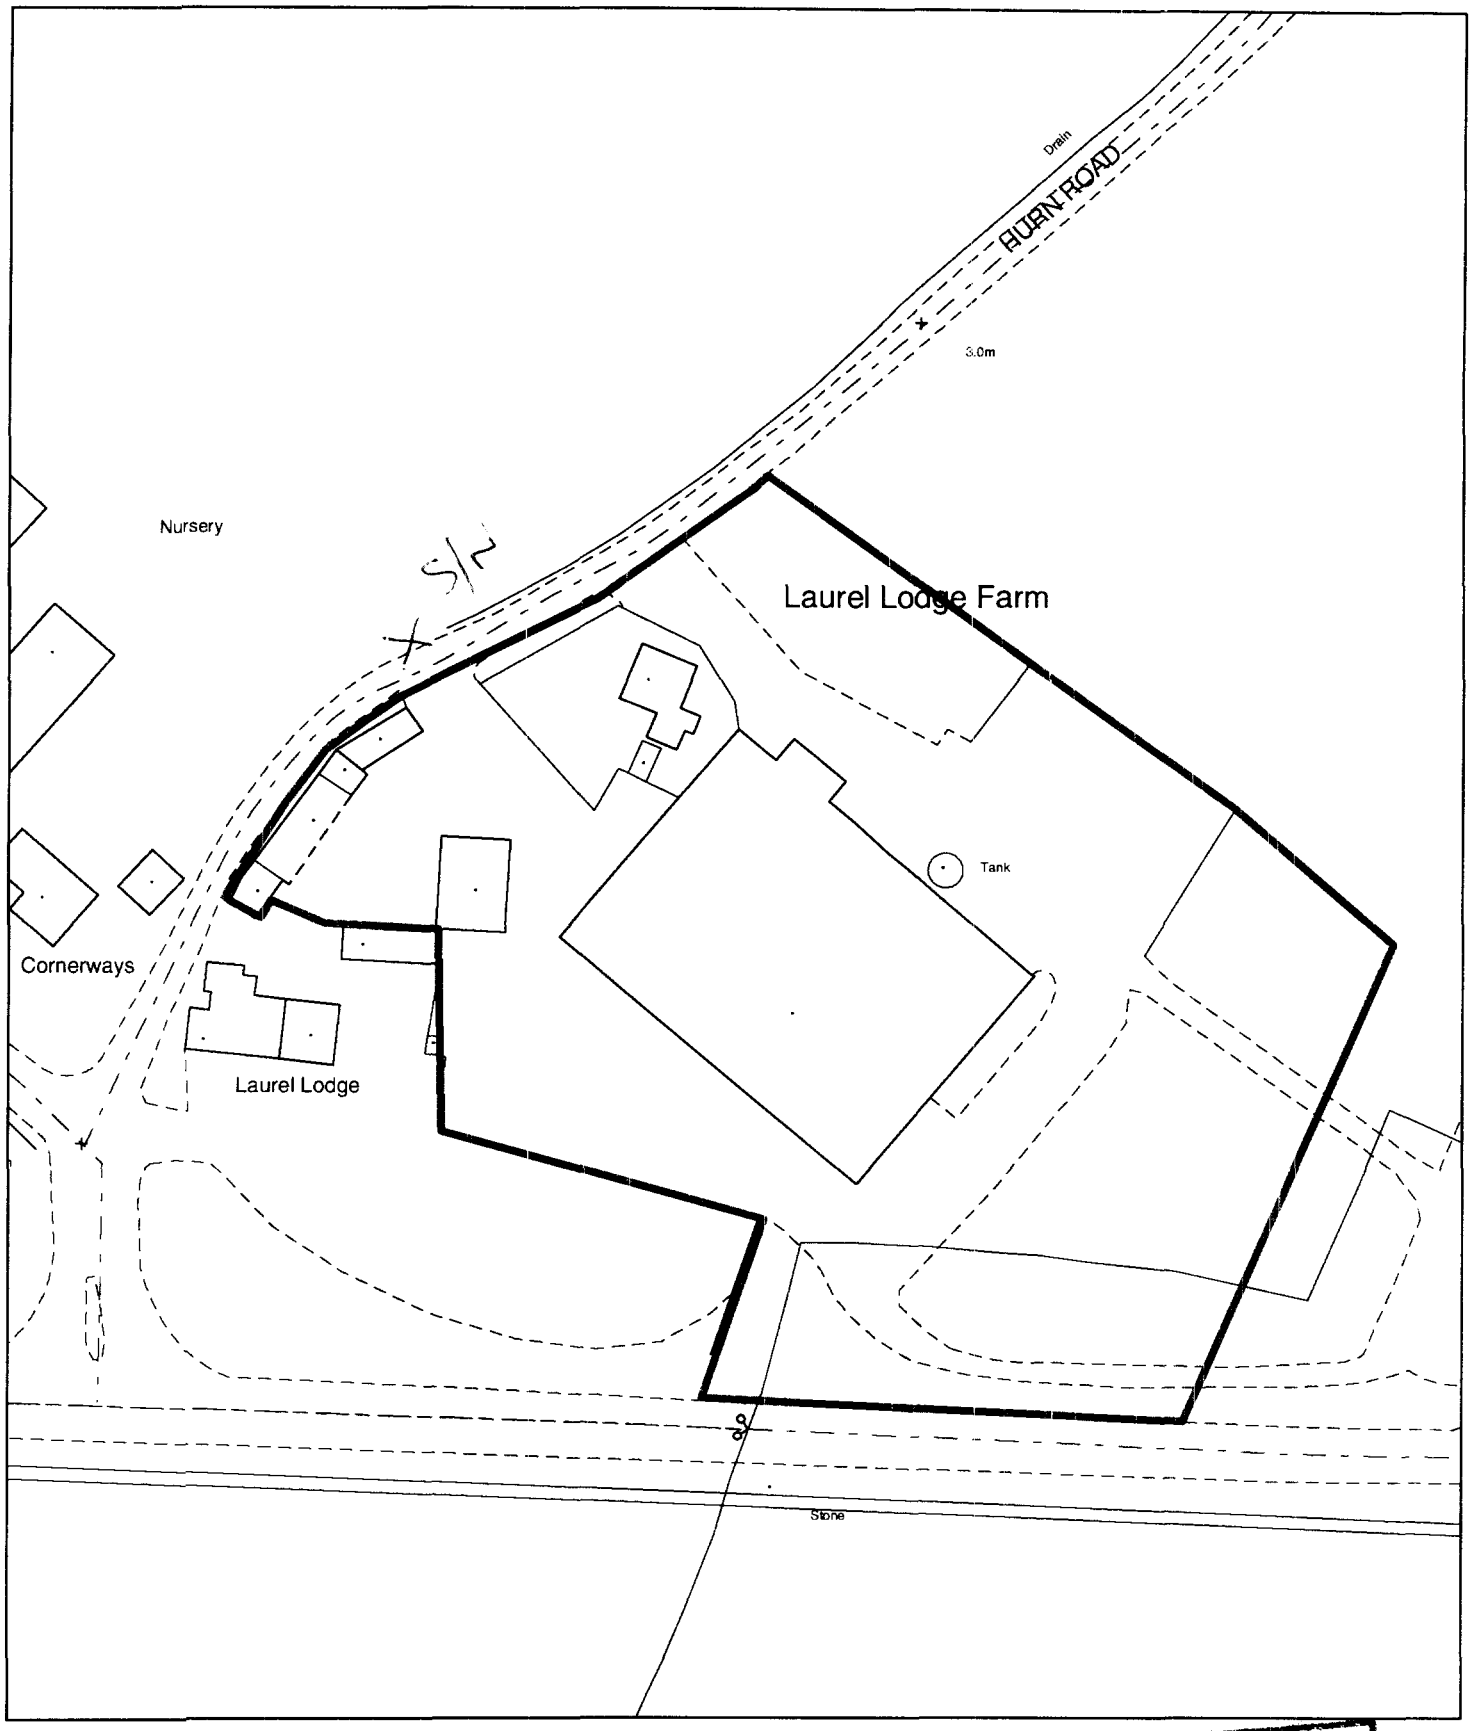


Planning Application Location Plan
Ward Member Notification

FILE COPY

H09/0048/02


Scale: 1:1250

Planning and Development

Council Offices, Priory Road, Spalding, Lincolnshire
PE11 2XE

PLEASE DO NOT COPY THIS PLAN
This map is reproduced from Ordnance Survey material with permission of Ordnance Survey on behalf of Her Majesty's Stationery Office (c) Crown copyright. Unauthorised reproduction infringes Crown copyright and may lead to prosecution or civil proceedings. South Holland District Council LA079413 2002

N

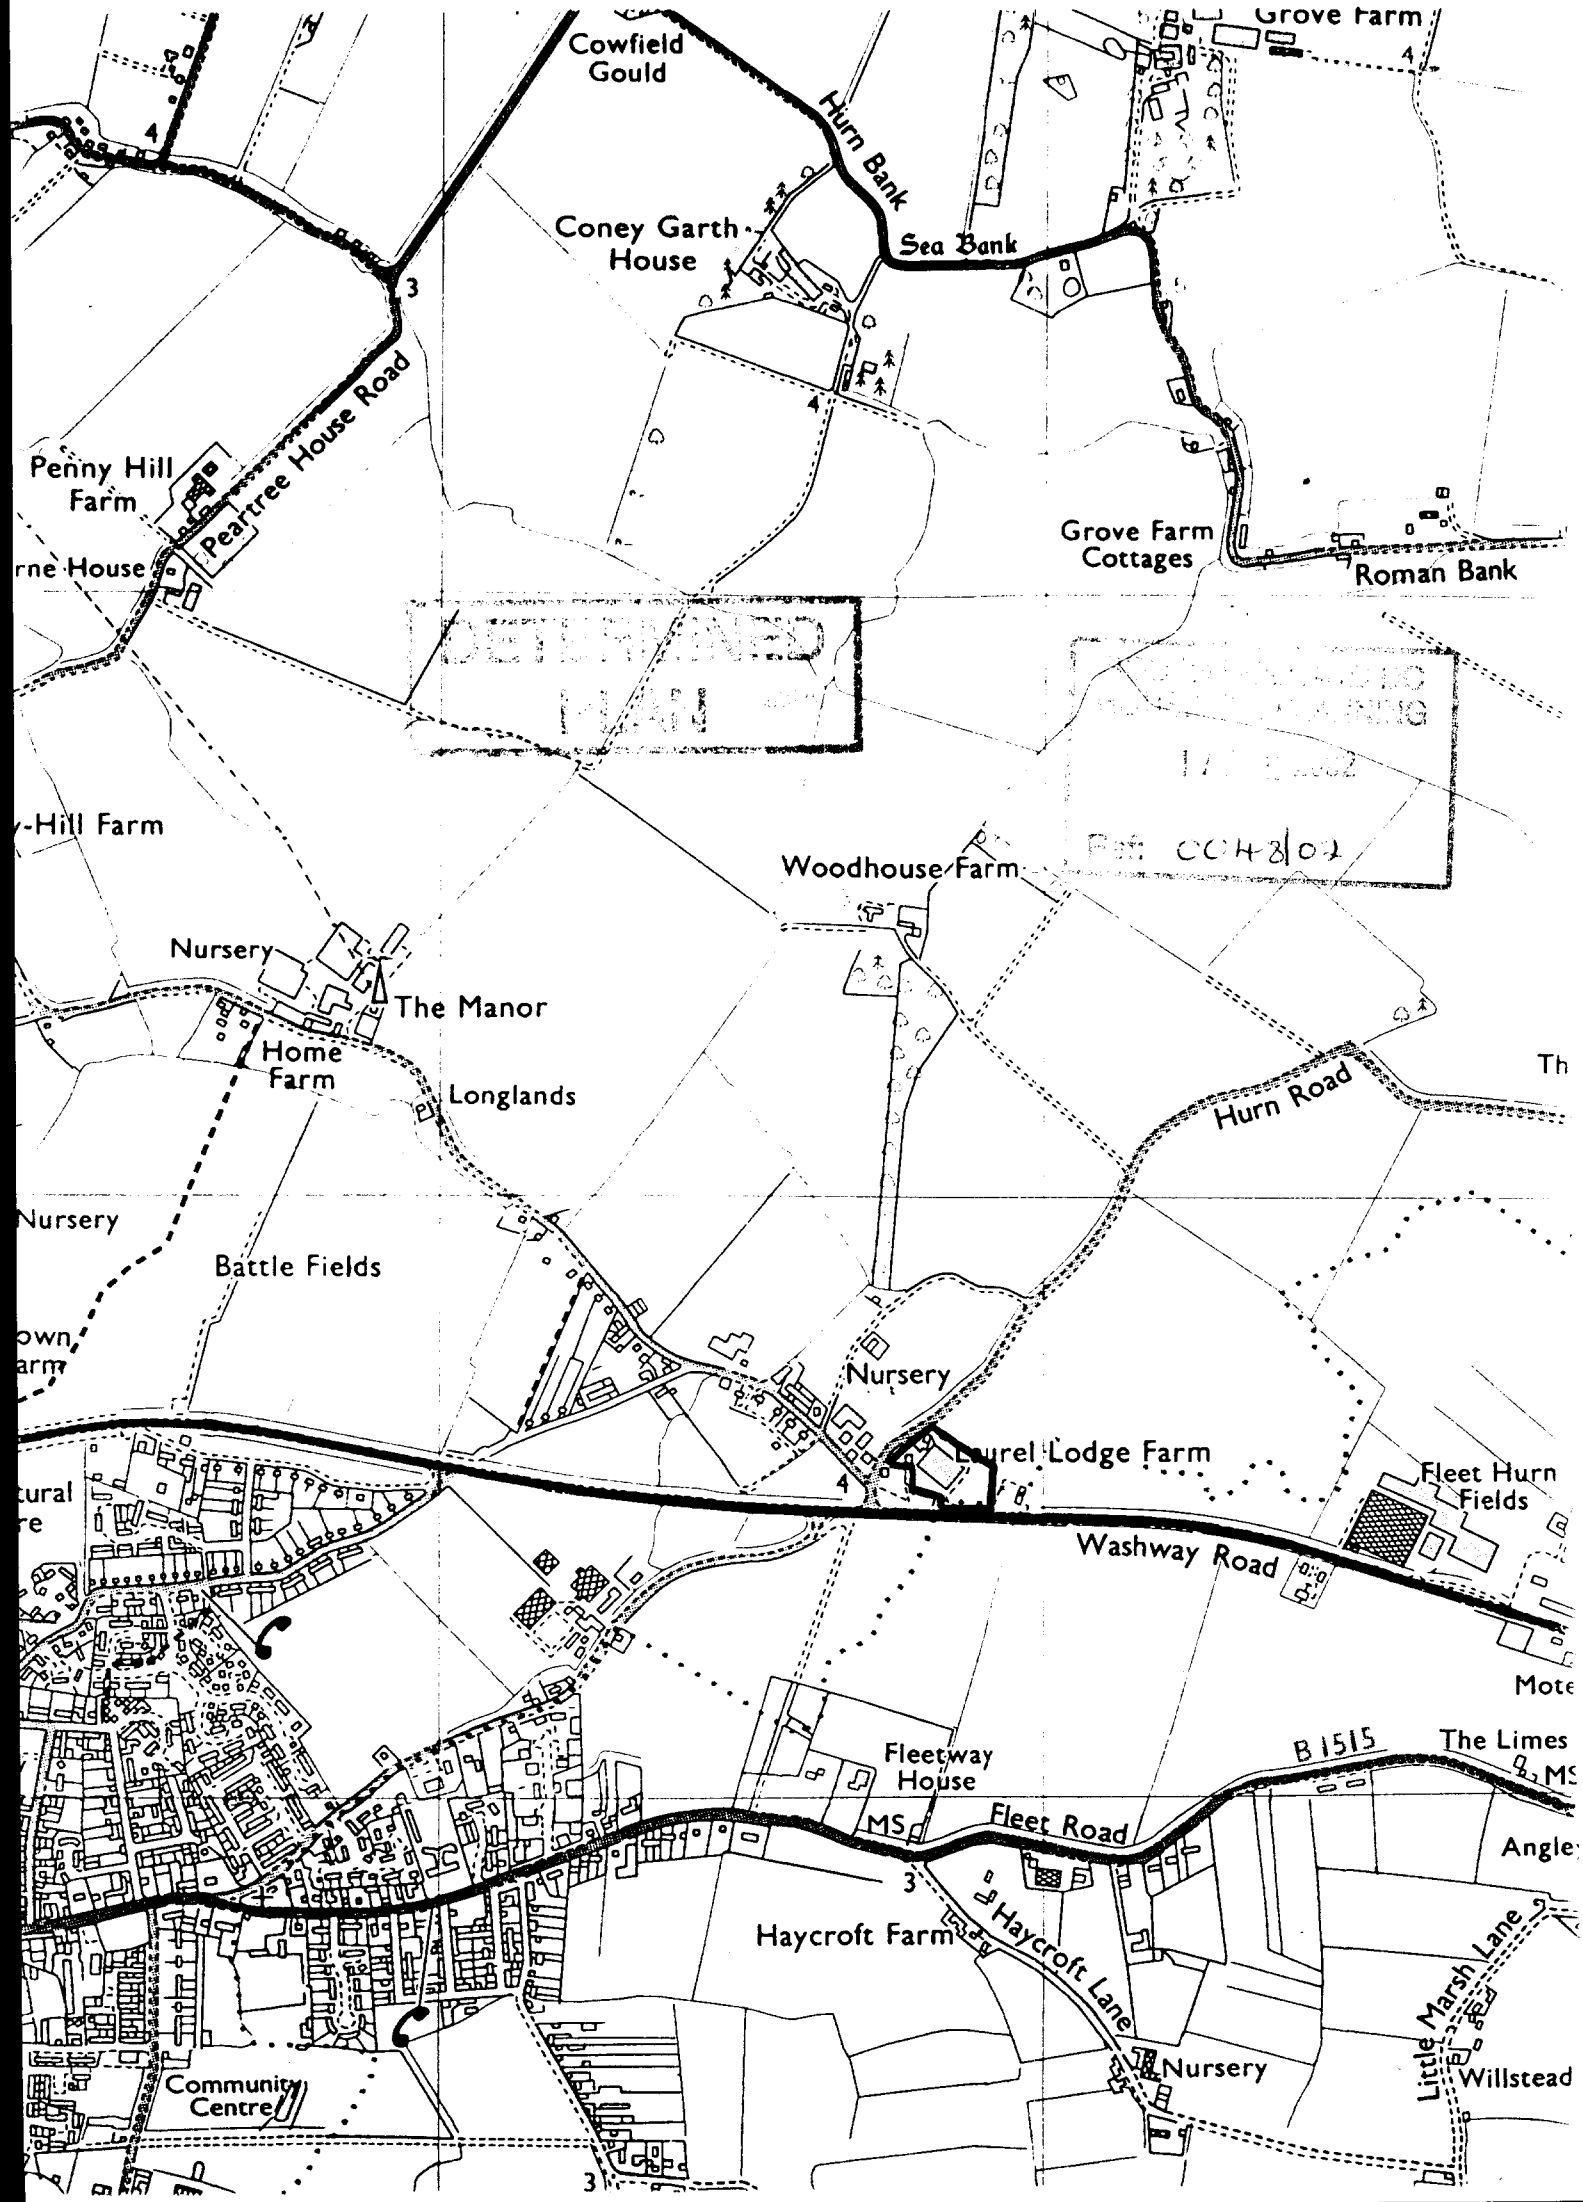
Cowfield Gould
Hurn Bank
Sea Bank
Coney Garth House
Grove Farm
Penny Hill Farm
Pear tree House Road
Grove Farm Cottages
Roman Bank
Woodhouse Farm
Nursery
The Manor
Home Farm
Longlands
Hurn Road
Battle Fields
Nursery
Laurel Lodge Farm
Fleet Hurn Fields
Washway Road
Fleetway House
B1515
The Limes
Fleet Road
Haycroft Farm
Haycroft Lane
Nursery
Little Marsh Lane
Willstead
Community Centre