
DO NOT SCALE – IF IN DOUBT ASK!

27050

ZONE	REV	DESCRIPTION	DATE	APPROVED
	B	BALANCE TANK RE-LOCATED	07-01-02	

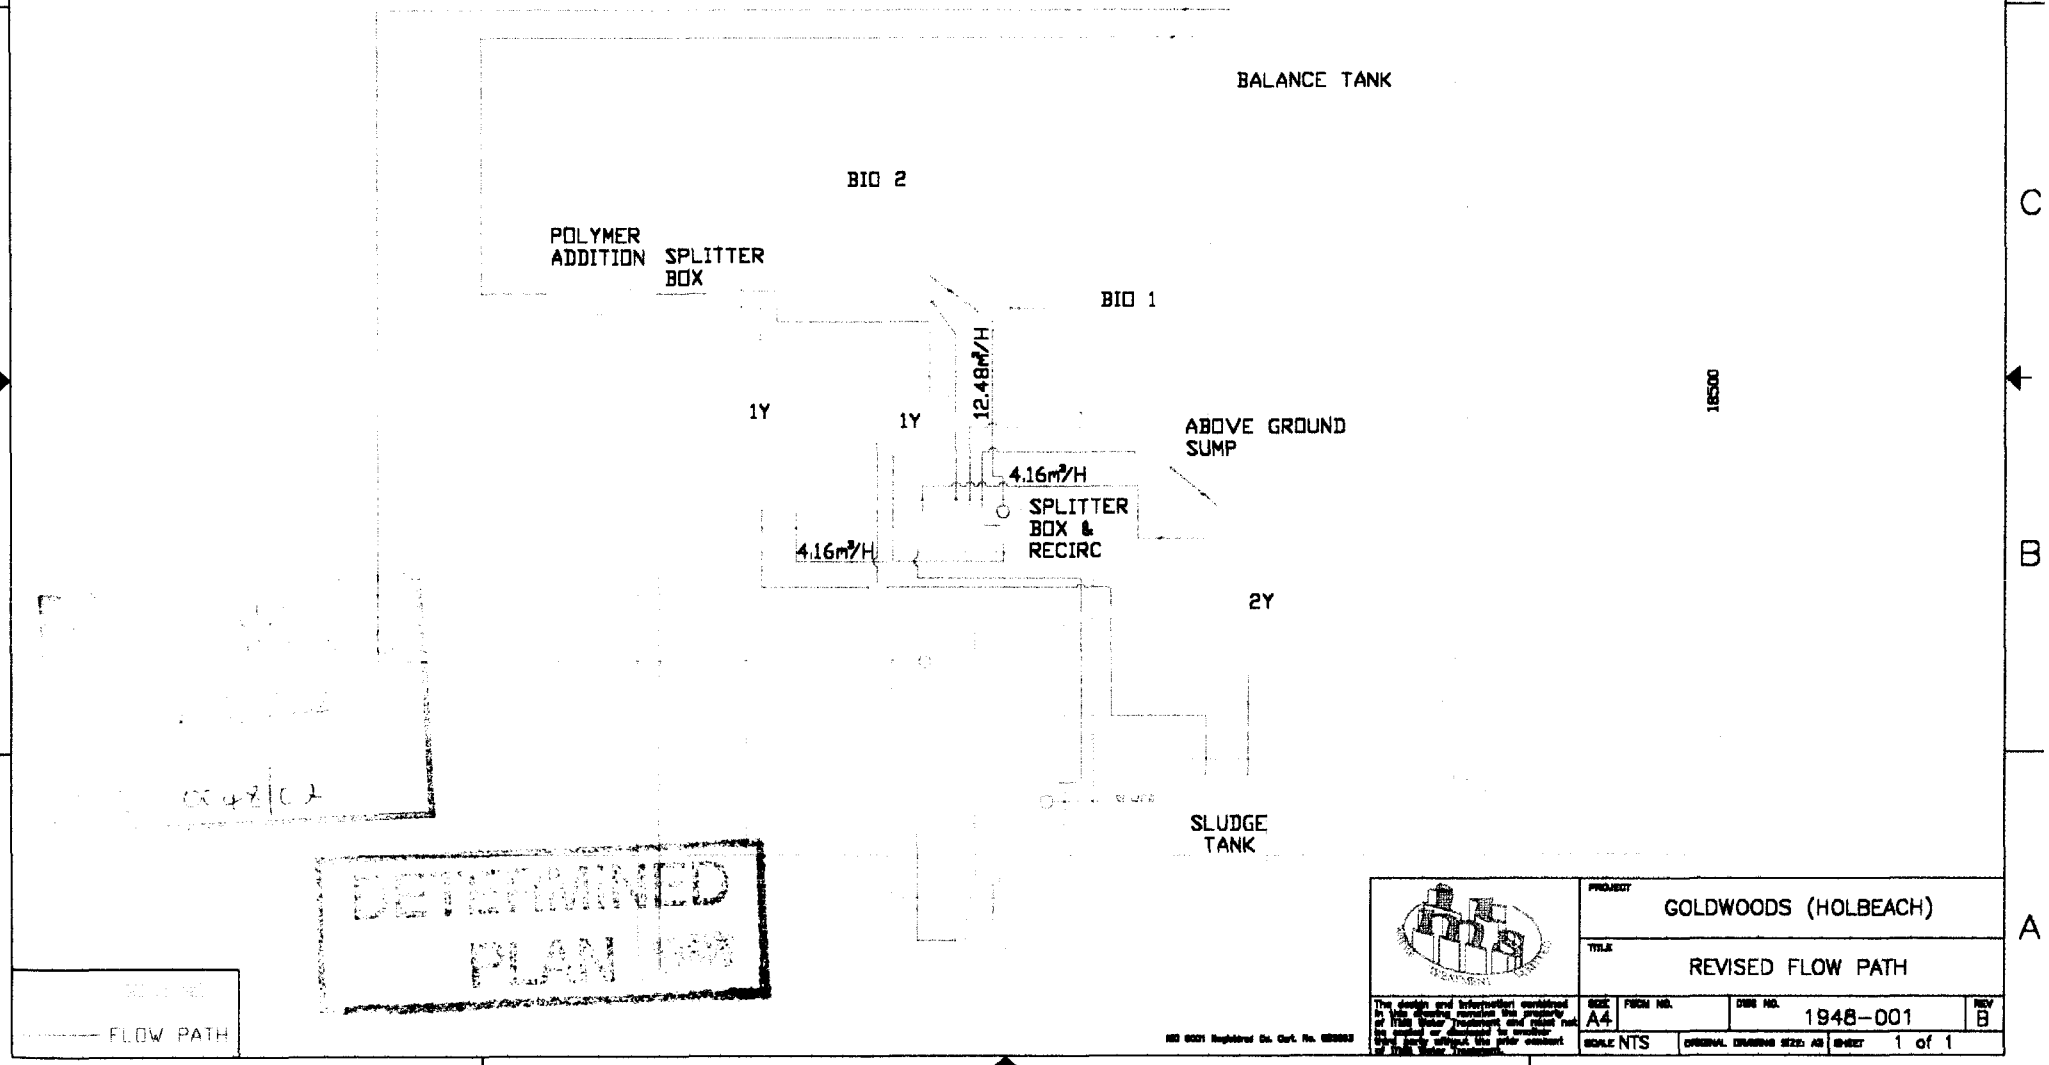

DETERMINED PLAN

PROJECT	GOLDWOODS (HOLBEACH)
TITLE	REVISED FLOW PATH
SIZE	A4
FROM NO.	
DWG NO.	1948-001
REV	B
SCALE	NTS
ORIGINAL DRAWING SIZE: A0	SHEET 1 of 1

The design and information contained in this drawing remains the property of Wilks Water Treatment and must not be copied or used for any purpose by another party without the prior consent of Wilks Water Treatment.

ISO 9001 Registered Co. Cert. No. 6359/3

HOLBEACH CP

HOLBEACH

Fleet Fen

Gedney Fen

Holbeach Fen

Holbeach Hurn

Fleet Hargate

Fleet

GREENWICH MERIDIAN

Middle Marsh House
Poplars Farm
New Buildings
Home Farm
Marsh Farm
Bertie Lodge
Flint House Farm
Crowmarsh Farm
Grange Cottages
Marsh Road
Red House Farm
Whaplode Marsh Farm
Whaplode Drove (Whaplode River Drain)
Whaplode Manor
Cattle Common
Allotment Gardens
Holbeach Bank
Bank Farm
Holbeach Clough
School
House Hill Farm
Saracen's Head
PO
MS
Washway Road Farm
Star Cross
Star Cross Farm
Penny Hill
Penny Hill Farm
Osborne House
Peartree House Road
Roman Bank
Cowfield Gould
Coney Garth House
Hurn Bank
Sea Bank
Grove Farm
Grove Farm Cottages
Marsh Road
Greenfield Farm
Boston Road
The Poplars
Movable Greenhouses
Dark Lane
Hospital
Cackle Hill
Penny Hill Road
Nursery
The Manor
Home Farm
Longlands
Battle Fields
Town Farm
Sewage Works
Woodhouse Farm
Hurn Hall
The Chestnuts
Hurn Road
Low Gate
Hovenden House
Sheepfold
Stockwell Gate
Distillery Farm
Hungeredike Gate
Watson's Grave
Bush Meadow Lane
Willow Tree Farm
Freeman Bridge
Agricultural Centre
School
Cemetery
Laurel Lodge Farm
Fleet Hurn Fields
Washway Road
Motel
Nursery
Glebe Farm
Movable Greenhouses
Willow Tree Farm
CYCLE HIRE
Fleetway House
Fleet Road
The Limes
Angley
Haycroft Farm
Haycroft Lane
Little Marsh Lane
Willstead
Community Centre
Nursery
Movable Greenhouses
Manor Farm
Gunbier Nurseries
Dismantled Railway
Hazelwood Farm
Harrington Hall Farm
Hazelwood Lane
Sudbury Lodge
Station Farm
East Gate
School
Manor House
Tower
Mill House
Highfield Farm
Dam Gate
Branch's Lane
Fleet Lodge
Cyprus Lodge
Tudor Lodge
Crane's Gate House
Hither Old Gate
Crane's Gate
Greenacre
Fen Road
Nurseries
Pike Dam Lane
Fen Farm
Ravensdale
Ball's Lane
Glencarron
Oak Lodge
Movable Greenhouses
Hither Hold Farm
Mill House
Further Old Gate
El Donnan
Millbank Farm
Mill Bank
Kingston Lodge
Battle Bridge
Poplar Farm
Torrington House
Jekil's Gate
Ben's Gate
Acorn Lodge
The Bungalow
Red House Farm
Hurdletree Bank
Green Acre
Hurdletree House
The Poplars
Laburnum Farm
Elder Lodge
Bank House
Primrose Farm
Massike Lane
Fleet Drain
Delph Bank
Doll's Bank (Tk)
Barrington House
Sunnidene
Swing Bank
Moor Gate
Excel Villa
Hurdletree Farm
Hurdletree Bank Farm
Crane's Gate
Raven's Gate
Frog's Abbey Gate
Swiss Cottage
Roselea
Ashvale
Frostley Gate
The Poplars
Poplar Cottage
Red Lodge Farm
Bullock's Gate
Short Gate
Fen House Farm
Highfield
Holland House
Fen Dike
Raven's Drove
The Fenlands
Benderslough Drove
Saturday Bridge
Bloodfold House
Raven's Bank
Crane's Gate House
Whaplode St Catherine
Westfield
Altbrook
Auckland Farm
Ryefield House
Clark's Hill
Clark's Hill Farm
Sutton St James 3 km or 2 miles

29
28
27
26
25
24
23
22
21
50'
49'
48'
47'
A 17(T)
LAT 52° 46'
320000m
540000m

34
35
36
37
38
39
HOLLAND AND THE DEEPINGS CO CONST
FLEET CP
LONG SUTTON CP
0° 00'
01'
02'
03'
LONG 0° 04' E
GEDNEY CP

ISBN
Folded 0-319-21885-6
Flat 0-319 11884-3


DO NOT SCALE – IF IN DOUBT ASK!

REVISIONS				
ZONE	REV	DESCRIPTION	DATE	APPROVED
	A		07-01-02	

HURN ROAD

LAUREL LODGE FARM

N

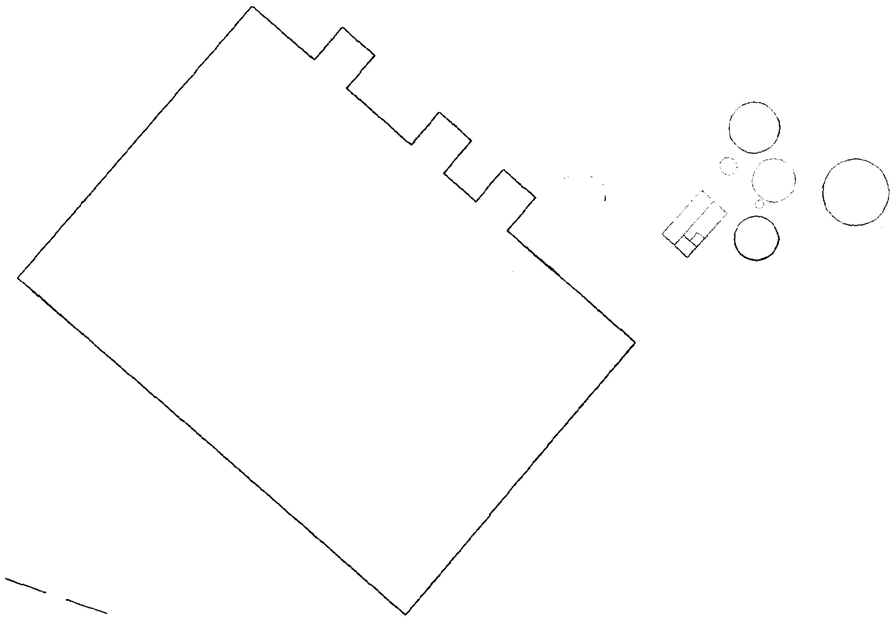

DETERMINED PLAN

17 JAN 2002

0048/02

BOUNDARY

NEW PLANT

ISO 9001 Registered Co. Cert. No. GB2893

The design and information contained in this drawing remains the property of ITMS Water Treatment and must not be copied or disclosed to another third party without the prior consent of ITMS Water Treatment.

PROJECT: GOLDWOODS (HOLBEACH)

TITLE: PLANT LAYOUT

SIZE	FSCM NO.	DWG NO.	REV
A2		1948–002	A

SCALE 1:500 | ORIGINAL DRAWING SIZE: A3 | SHEET 1 of 1