


SCHEDULE OF AREAS :-			
PLOT	PLOT AREA	Paddock AREA	TOTAL AREA
1	0.14 Ha	0.41 Ha	0.55 Ha (1.36 Acres)
2	0.11 Ha	0.37 Ha	0.48 Ha (1.19 Acres)
3	0.29 Ha	0.30 Ha	0.59 Ha (1.46 Acres)

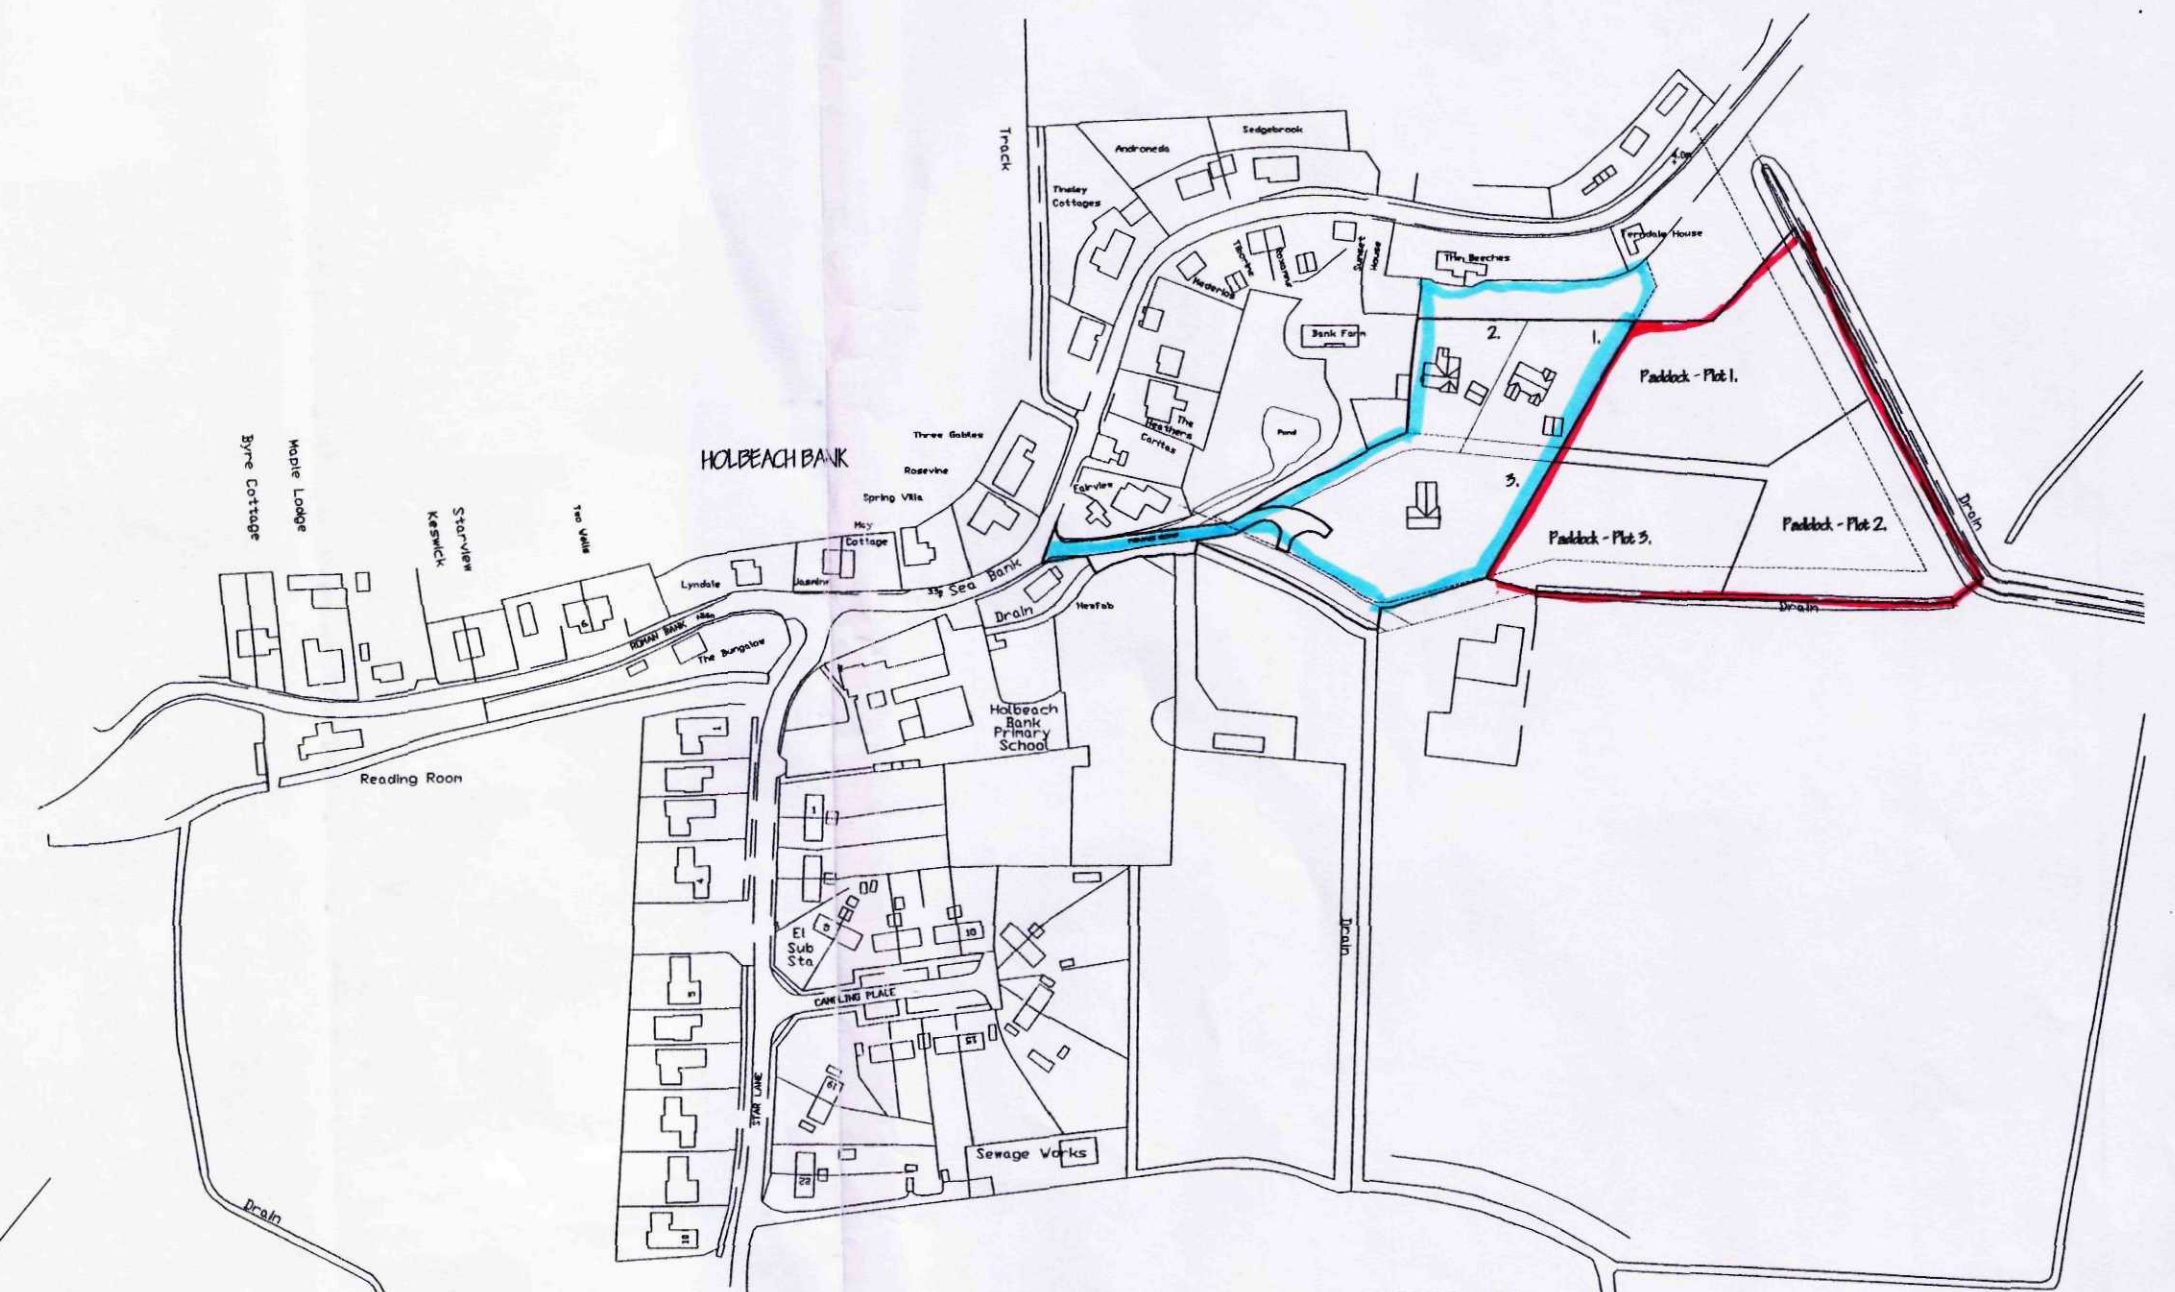

? Crown Copyright 2009. All rights reserved. Licence number 100020449

LOCATION PLAN.
1/ 2500.



A.	CLIENTS BOUNDARY AMENDMENTS.	JAN '09.
ref:	revision	date

G. R. MERCHANT LTD. 

I.ENG AMICE FIWO

**ARCHITECTURAL, STRUCTURAL
AND LAND DRAINAGE
CONSULTANTS**

**4 Wrights News
12A Park Road, Holbeach,
Spalding, Lincs. PE12 7XE**

**Tel: 01406 490800
Fax: 01406 428744**

E-Mail: gr.merchant@btconnect.com

Project

CHANGE OF USE TO PADDOCKS.
BANK FARM.
OFF ROMAN BANK. HOLBEACH BANK.
SPALDING. LINC'S.

Client
R. J. HARRISS.

Drawing

LOCATION & SITE LAYOUT PLANS.

Job Ref. 1925-09.	Drawing No. OIA.
----------------------	---------------------

Date JAN '09.	Drawn GRM.
------------------	---------------

Scales

AS INDICATED.

[illegible]

Drains under the control of South Holland I D B
therefore the 9 metre bye-law easement applies.