
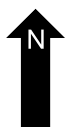
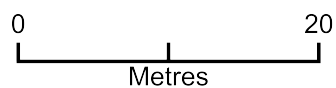


Poly Tunnel and signage position

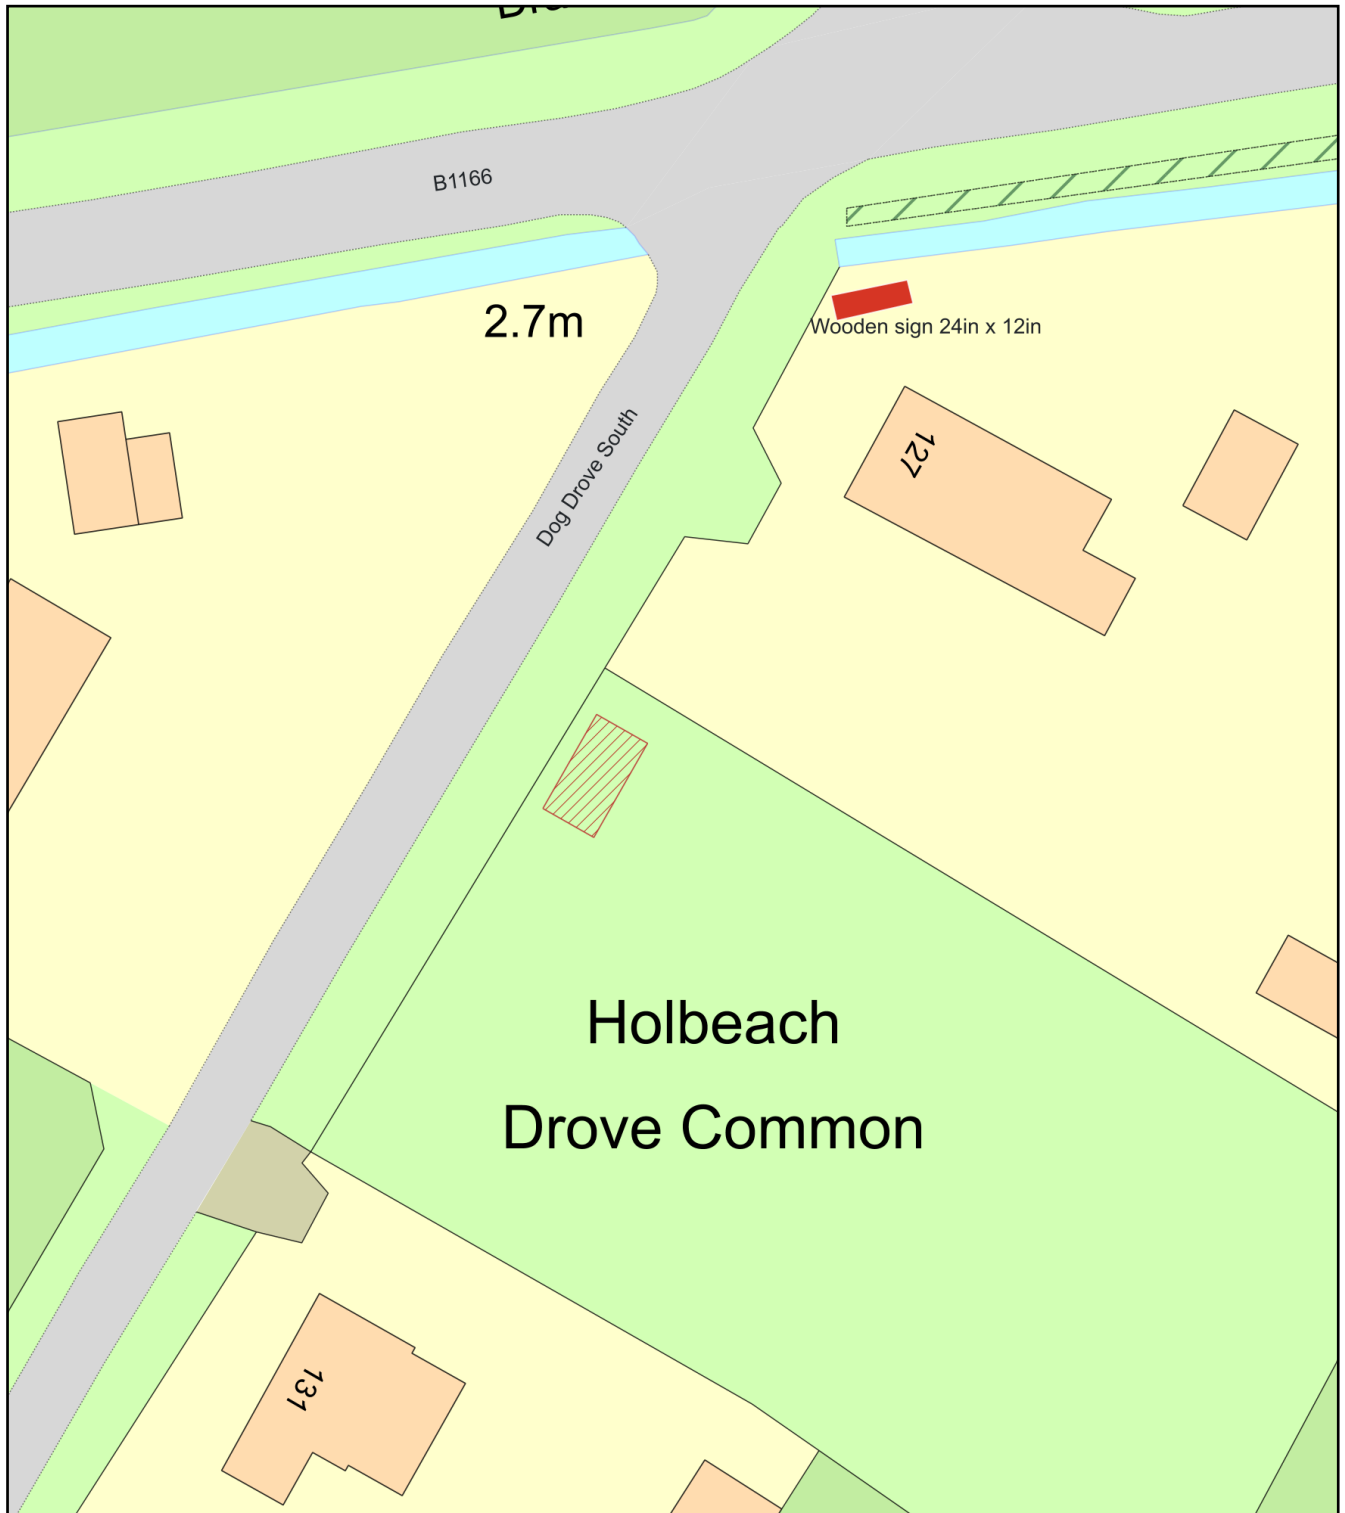

Plan Produced for: ANDREW FARMER

Date Produced: 06 Feb 2025

Plan Reference Number: TQRQM25037101151187

Scale: 1:500 @ A4