
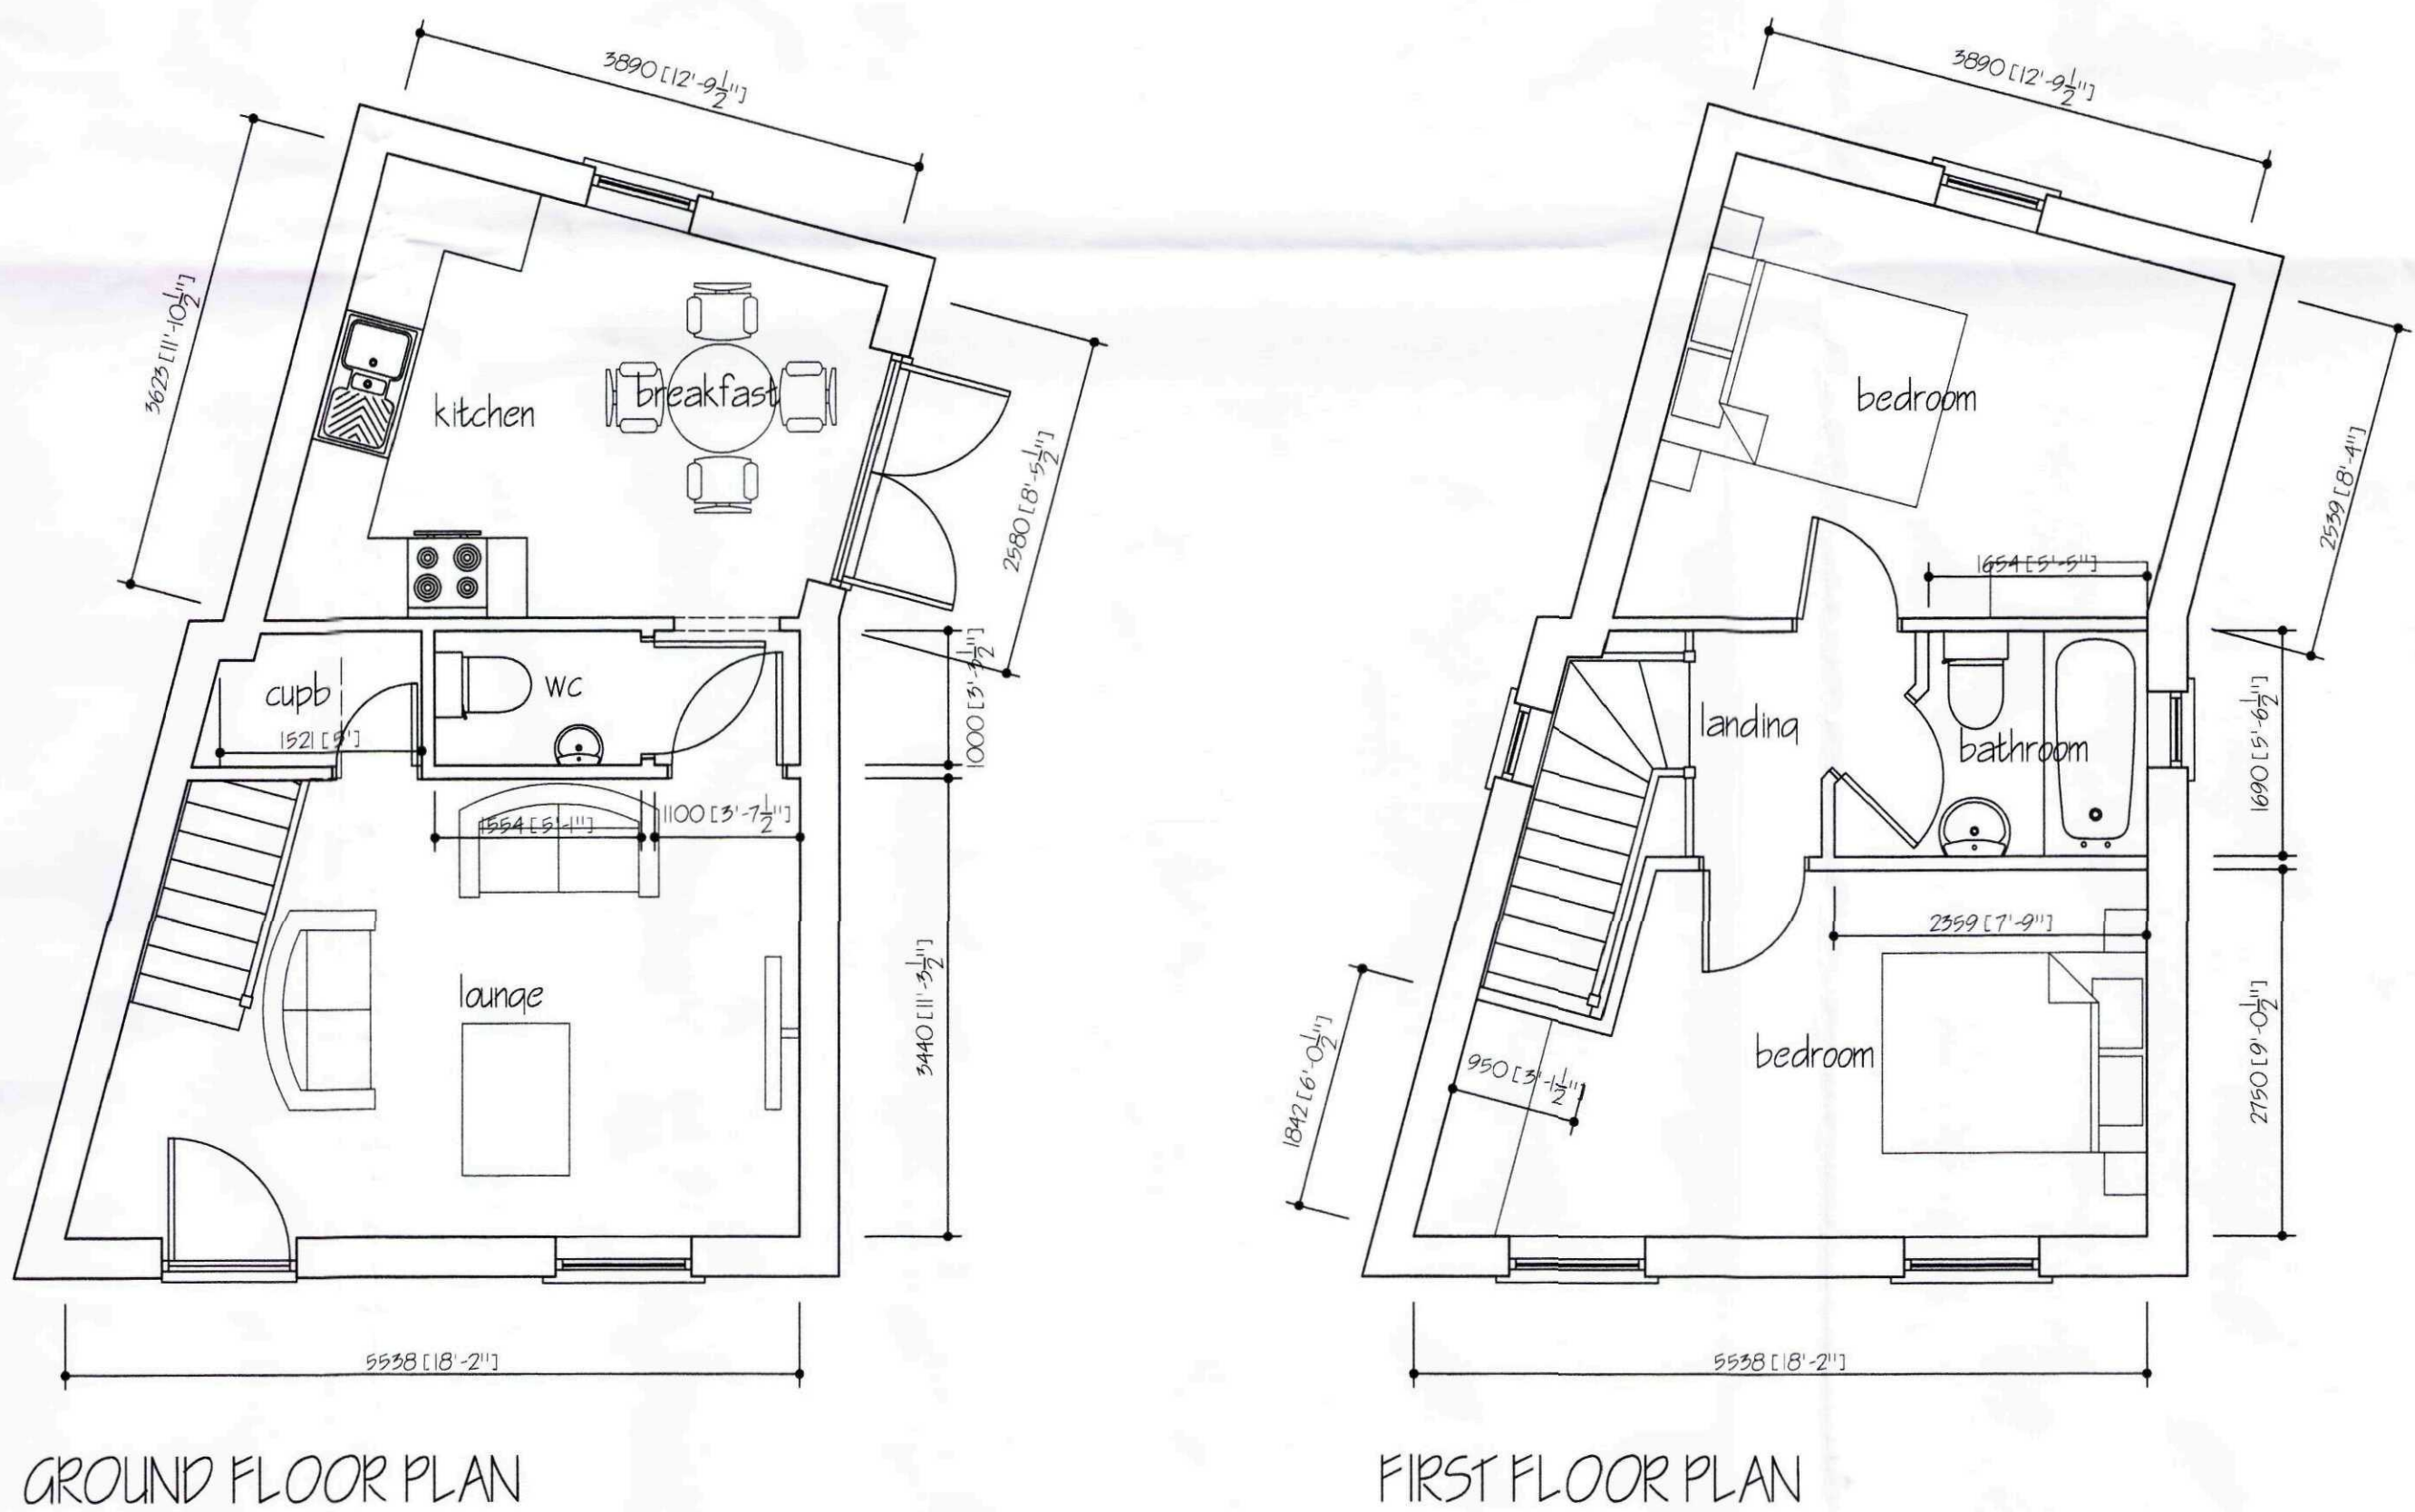


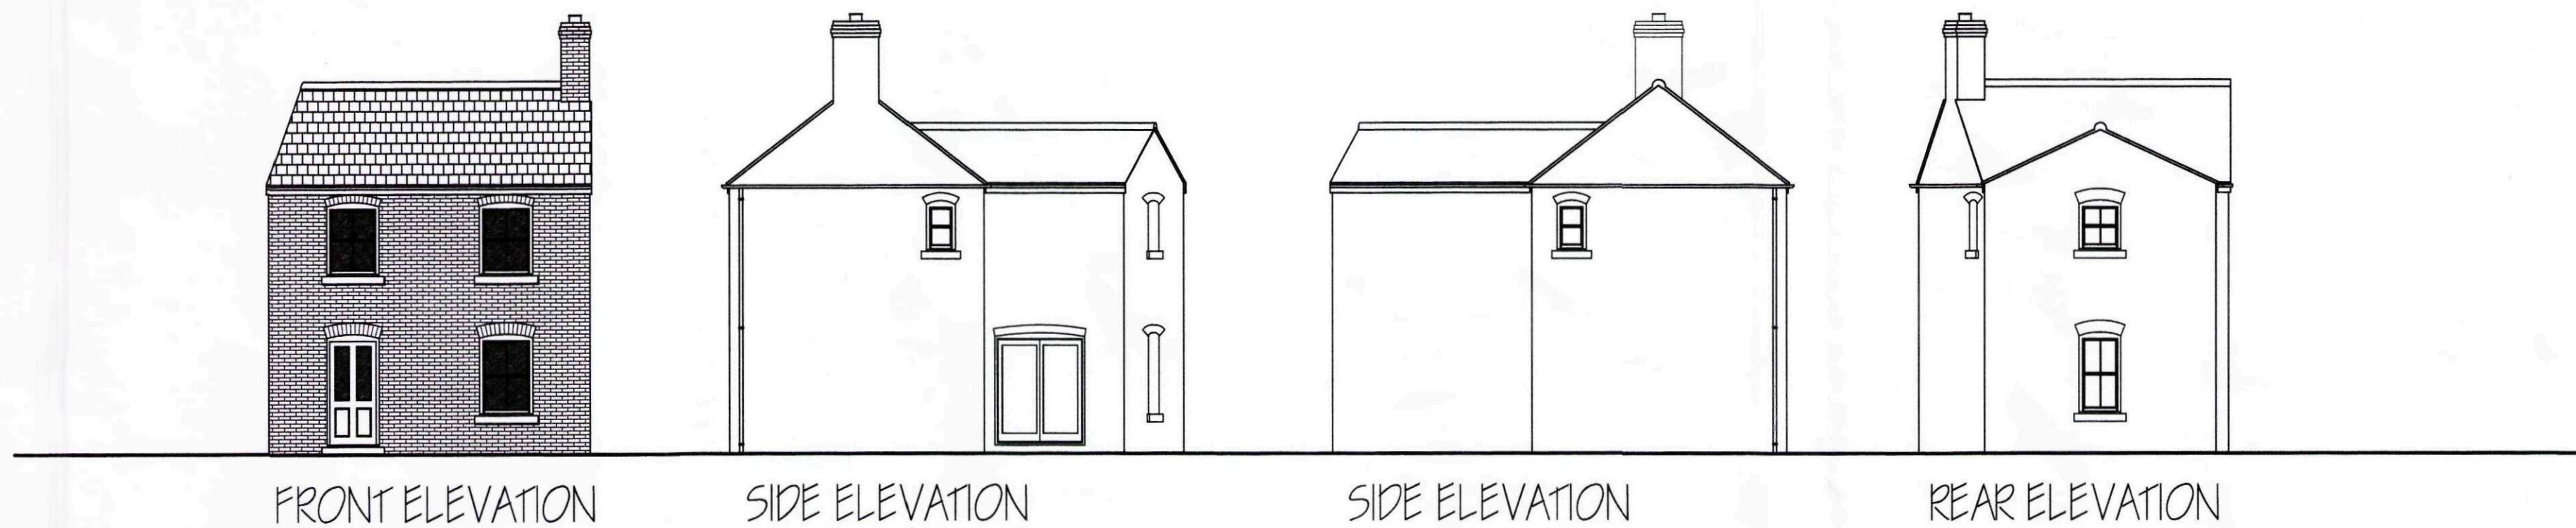

C	LANDING WINDOW MISSED OFF ELEVATIONS	FEB 11
B	CLIENTS AMENDMENTS	JAN 11
A	BUNGALOW REMOVED	SEP 2008
ref:	revision	date
G. R. MERCHANT LTD.		
I.ENG AMICE FIWO		
ARCHITECTURAL, STRUCTURAL AND LAND DRAINAGE CONSULTANTS		
4 Wrights Mews 12A Park Road, Holbeach, Spalding, Lincs. PE12 7EE Tel: 01406 490800 Fax: 01406 426744 E-Mail: gr.merchant@btconnect.com		
Project		
PROPOSED HOUSE ADJACENT 3 CHAPEL STREET HOLBEACH LINGS		
Client		
MR. I. VENNI		
Drawing		
PLANS AND ELEVATIONS OF PROPOSED HOUSE		
Job Ref.	Drawing No.	
1645 / 07	02C	
Date	Drawn	
APRIL 2008	JPW	
Scales		
1/50 1/100		
DO NOT SCALE FROM THIS DRAWING		
This drawing is copyright and may not be altered, traced, photographed or used for any other purpose other than that for which it is issued. The General Contractor is to check all dimensions on site and report any discrepancies to the Architect. All details shown on the drawing including foundations are based upon typical site conditions related to the area. No responsibility can be accepted for abnormal conditions which may be discovered during construction unless reported to the Architect at the design stage. Amendments may be considered. Site soil surveys are recommended in respect of foundations to establish specific site conditions before foundation work is undertaken. This drawing is limited to the amount of information contained and does not purport to contain a full specification of the works. It is only for the purpose of obtaining Planning / Building Regulation approval. This drawing must not be used as a contract document alone. The works will not be supervised or inspected on site by G.R.M. Merchant or any representative thereof. It is the client or their appointed agents responsibility to control workmanship, substitution of materials, adherence to specification, variations to contract etc. All materials to be new unless otherwise stated and all components and materials etc. to be used fixed and installed etc. in strict accordance with manufacturers instruction and relevant code of practice. Materials shall conform to appropriate British standard specification or BSIA certificate or European code equivalent. The Employer / Client shall ensure that the selected contractor is conversant with and adopts all measures necessary to achieve compliance with Health and Safety legislation for Building sites and Work places. The Employer / Client is advised that should the works need to comply with the Construction Design and Management Regulations an independent Planning Supervisor will be required. The works shall comprise of all that is shown on the drawing and details, work that may not specifically be shown but may be reasonably inferred as necessary to carry out the works shall be deemed to be included. It is the plot / land owners responsibility to be aware of the Party Wall Act 1996 when building in close proximity to adjoining neighbors foundations.		

SHDC
Planning & Development
04 FEB 2011
Ref: 0053 -11

AMENDED PLAN
Ref. A1