
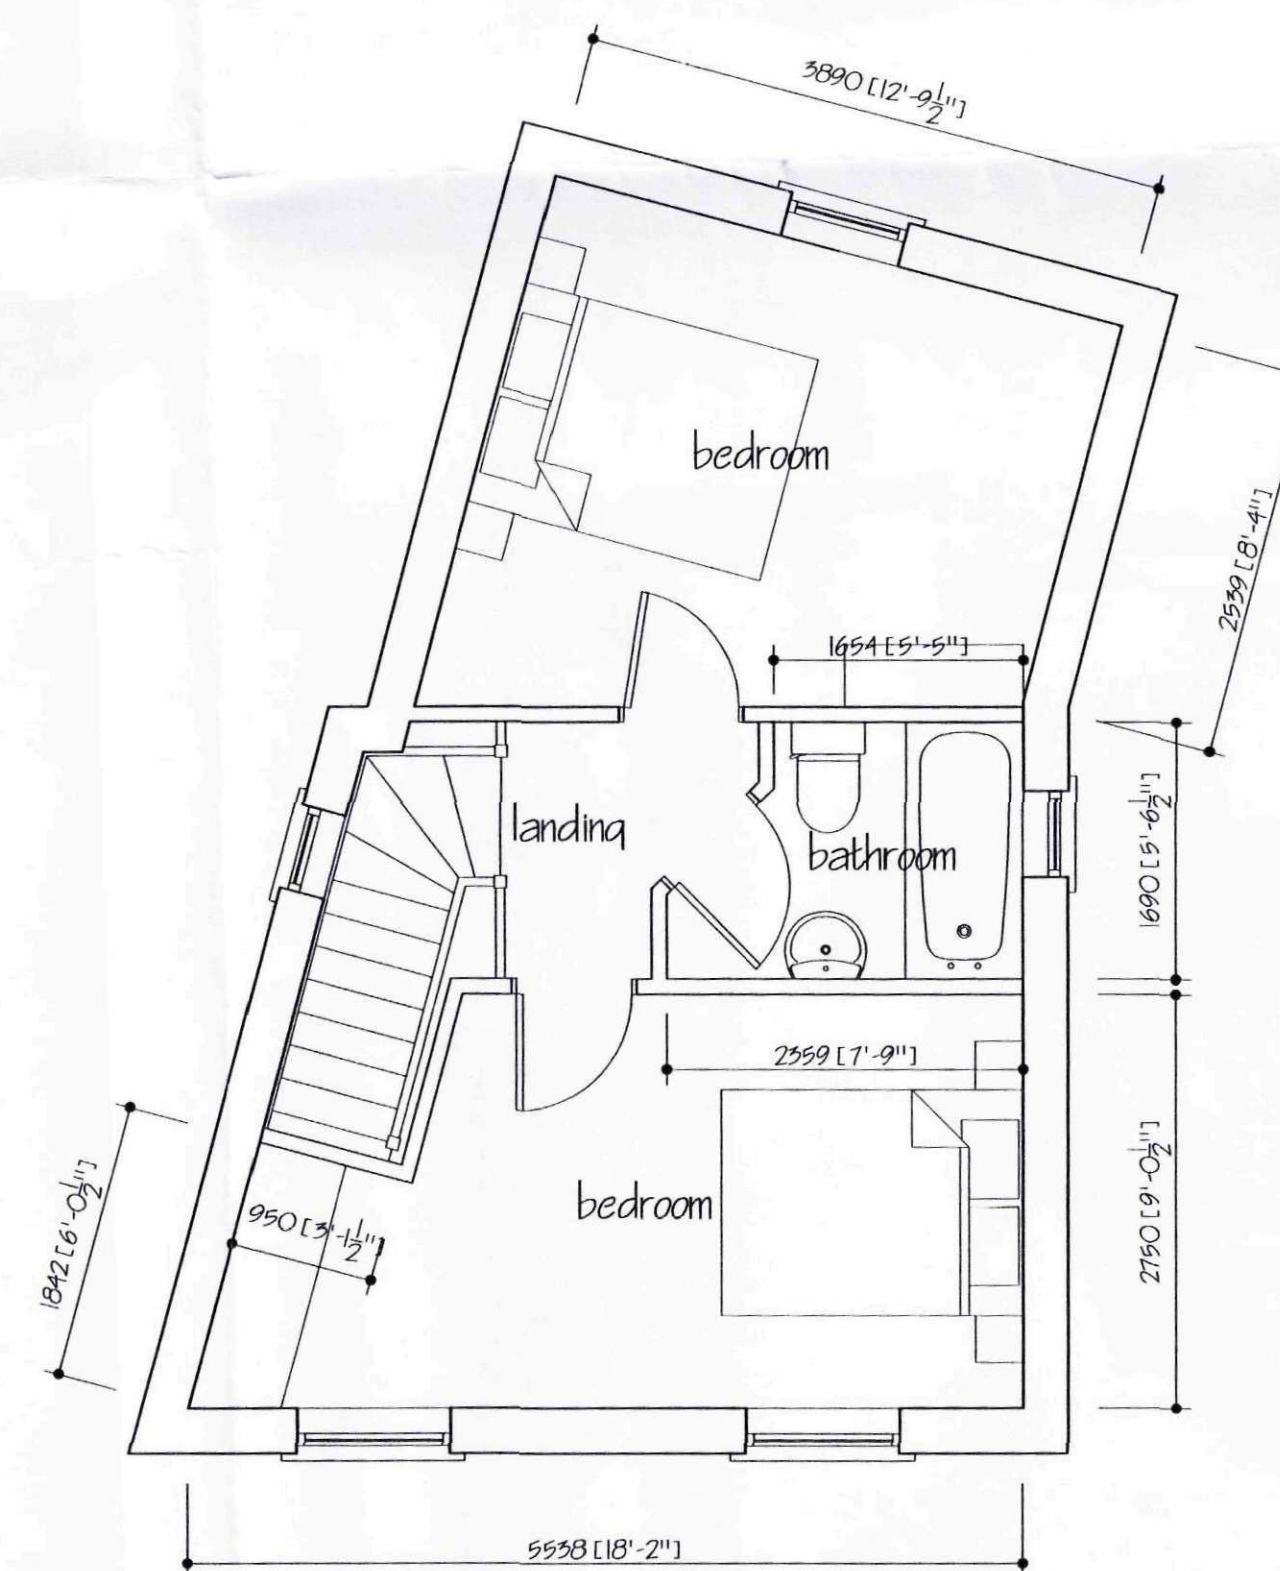
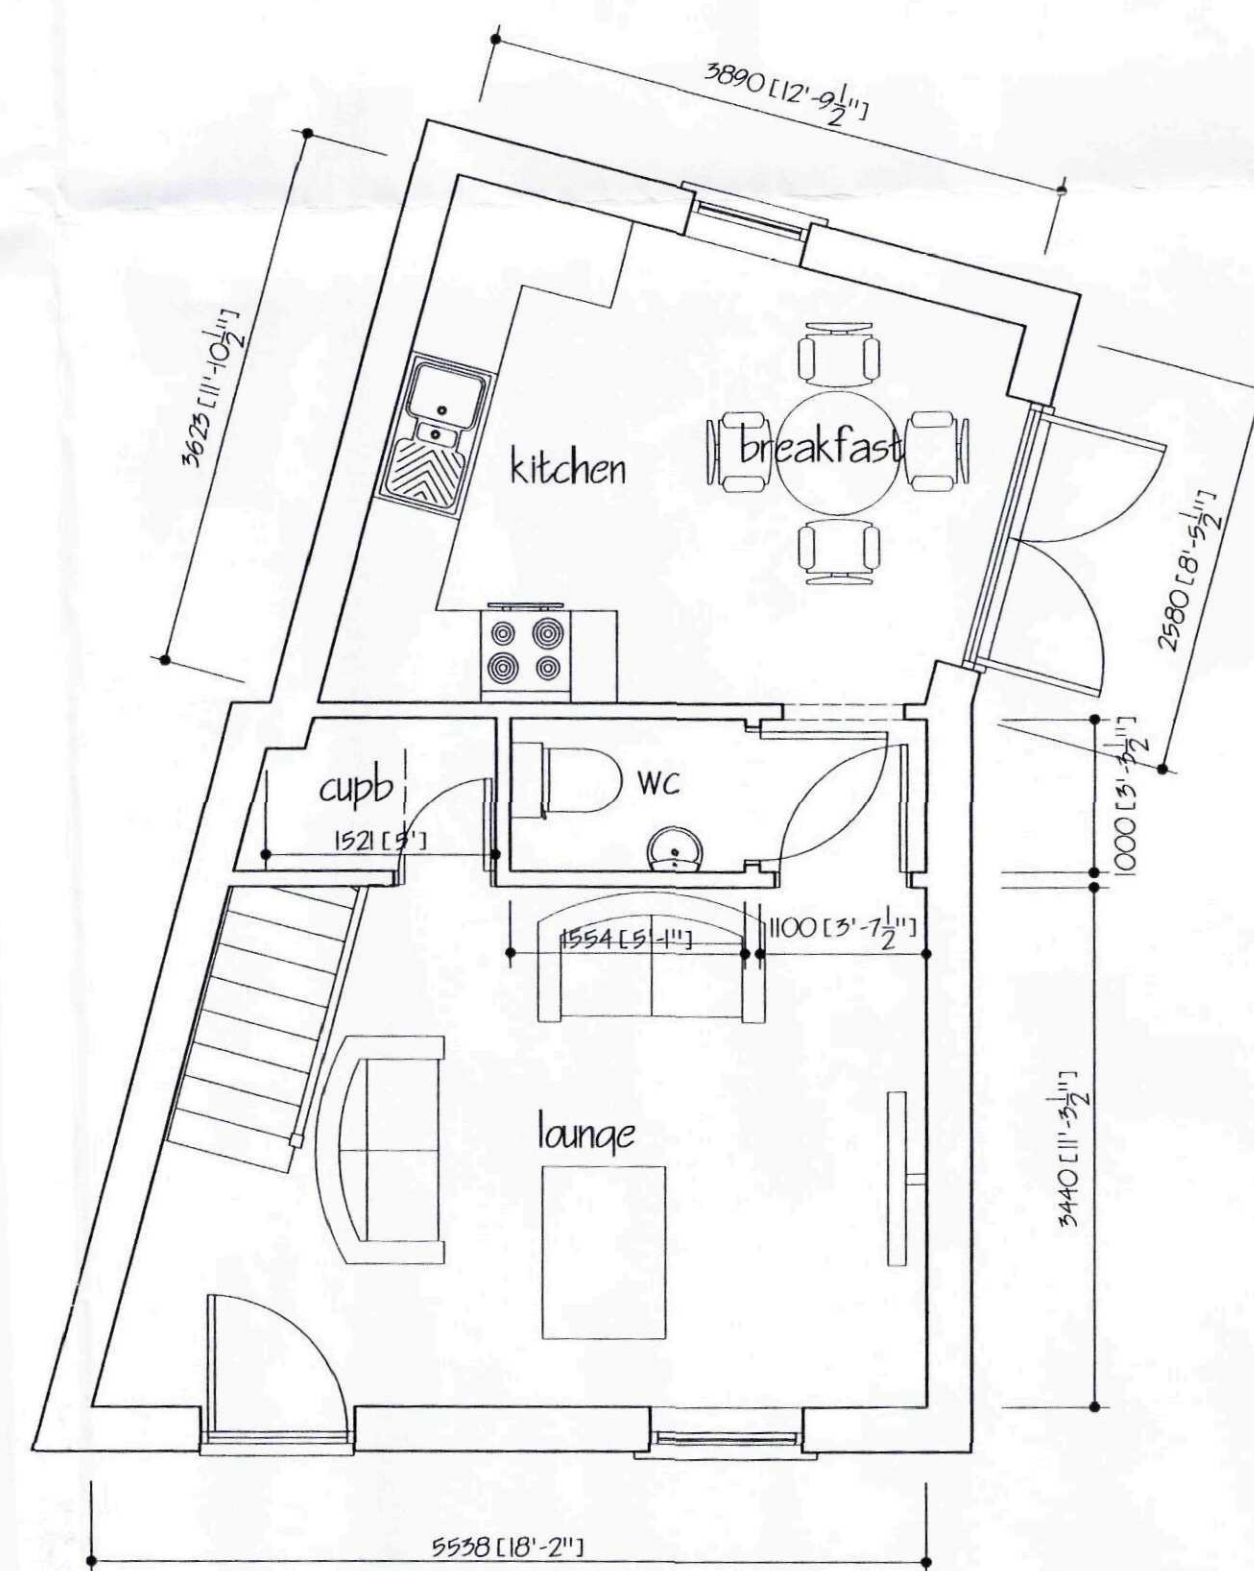


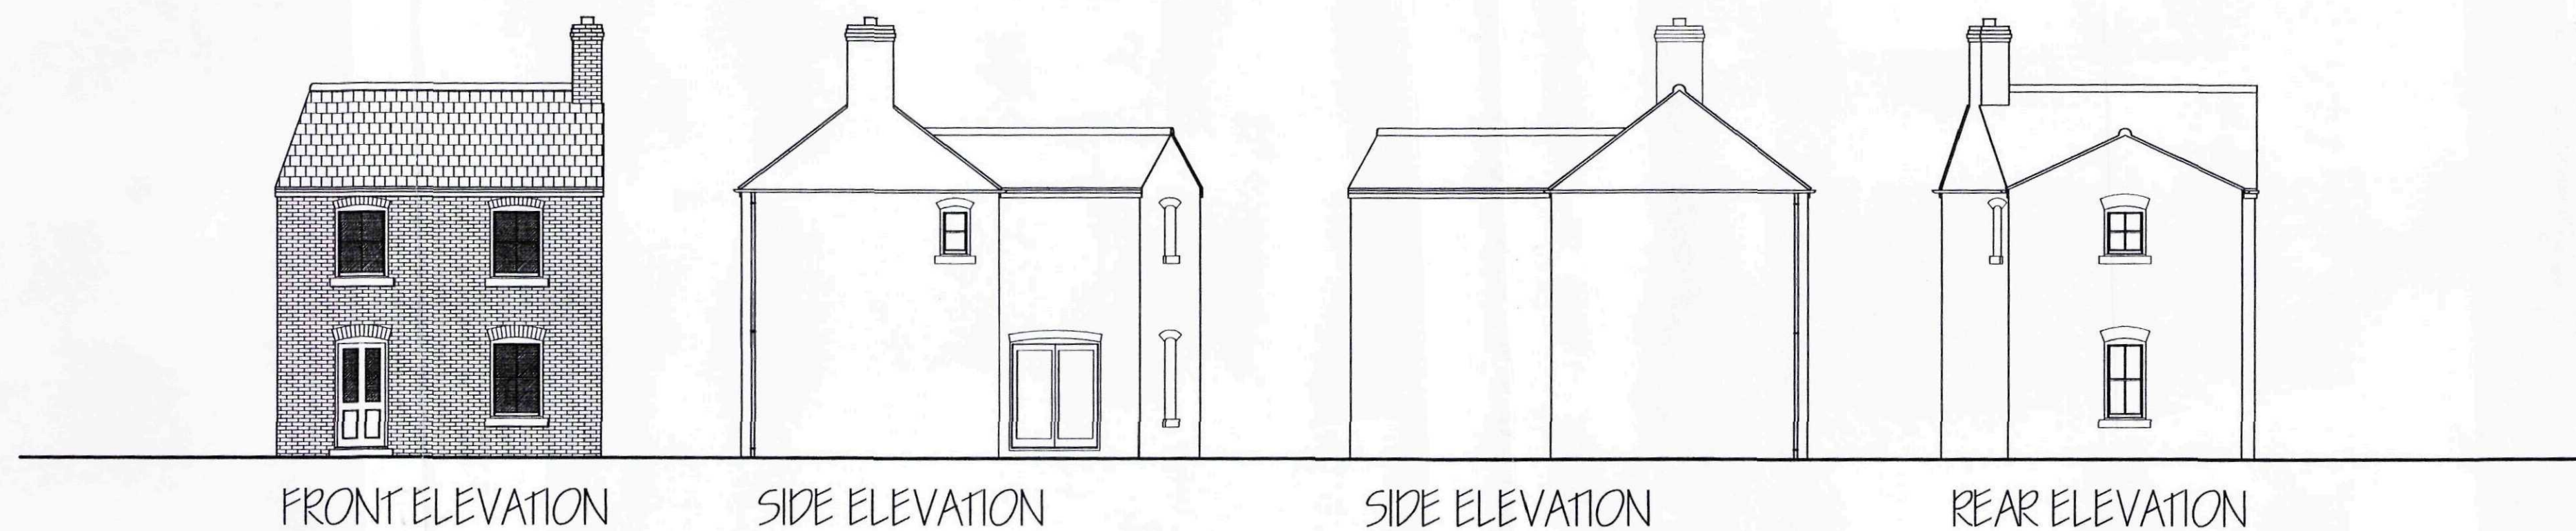

SHDC
Planning & Development
27 JAN 2011
Ref: 0053-11

B	CLIENTS AMENDMENTS	JAN '11
A	BUNGALOW REMOVED	SEP 2008
ref:	revision	date

G. R. MERCHANT LTD.
I. ENG AMICE FIWO
**ARCHITECTURAL, STRUCTURAL
AND LAND DRAINAGE
CONSULTANTS**
4 Wrights Mews
12A Park Road, Holbeach,
Spalding, Lincs. PE12 7EE
Tel: 01406 490800
Fax: 01406 425744
E-Mail: gr.merchant@btconnect.com

Project
PROPOSED HOUSE
ADJACENT 5 CHAPEL STREET
HOLBEACH
Lincs

Client
MR. I. VENNI


Drawing
PLANS AND ELEVATIONS
OF PROPOSED HOUSE

Job Ref: 1645/07 Drawing No: 02B


Date: APRIL 2008 Drawn: JPW

Scales
1/50 1/100

DO NOT SCALE FROM THIS DRAWING
This drawing is copyright and may not be altered, copied, photographed or used for any other purpose other than that for which it is issued. The General Contractor is to check all dimensions on site and report any discrepancies to the Architect. All details shown on this drawing including foundations are based upon typical site conditions related to the area. No responsibility can be accepted for abnormal conditions which may be discovered during construction unless reported to the Architect as they design amendments may be considered. Site and surveys are recommended in respect of foundations to establish specific site conditions before foundation work is undertaken. This drawing is limited in the amount of information contained and does not purport to contain a full specification of the works. It is solely for the purpose of obtaining Planning / Building Regulation approval. This drawing must not be used as a contract document alone. The works will not be supervised or inspected on site by G.R. Merchant or any representative thereof. It is the client or his appointed agents responsibility to control workmanship, substitution of materials, adherence to specification, variations to contract etc. All materials to be used unless otherwise stated and all components and materials etc. to be used fixed and installed etc. in strict accordance with manufacturers instruction and relevant code of practice. Materials shall conform to appropriate British standard specification or ENA certificate or European code equivalent. The Employer / Client shall ensure that the selected contractor is competent with and adopts all measures necessary to achieve compliance with Health and Safety legislation for Building sites and Work places. The Employer / Client is advised that should the works need to comply with The Construction Design and Management Regulations an independent Planning Supervisor will be required. The works shall comply of all that is shown on the drawing and details. Work that may not specifically be shown but may be reasonably inferred as necessary to carry out the works shall be deemed to be included. It is the plot / land owners responsibility to be aware of the Party Wall etc. Act 1996 when building in close proximity to adjoining neighbours boundaries.

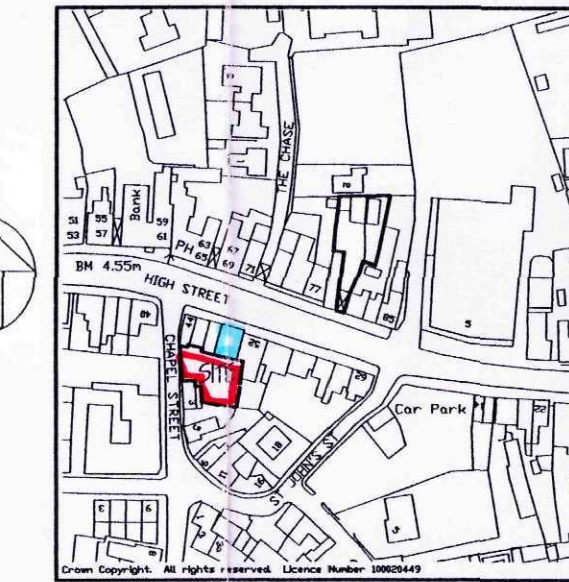

TREE PLANTING
 All new trees are to be a variety of the following :-
 A- MAGNOLIA

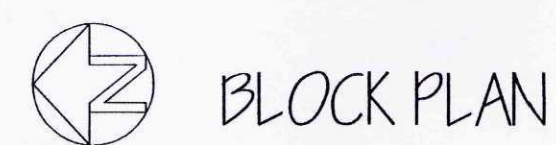

B	CLIENTS AMENDMENTS	JAN '11
A	BUNGALOW REMOVED	SEP 2008
ref:	revision	date

G. R. MERCHANT LTD.
I.ENG AMICE FIWO

**ARCHITECTURAL, STRUCTURAL
AND LAND DRAINAGE
CONSULTANTS**

**4 Wrights Mews
12A Park Road, Holbeach,
Spalding, Lincs. PE12 7EE**
Tel: 01406 490800
Fax: 01406 425744
E-Mail: gr.merchant@btconnect.com

Project
PROPOSED HOUSE
ADJACENT 3 CHAPEL STREET
HOLBEACH
Lincs

Client
MR. I. VENNI

Drawing
BLOCK AND LOCATION PLANS

Job Ref.
1645/07

Drawing No.	03B
-------------	-----

Date **APRIL 2008**

Drawn	
JPW	

Scales
1/100 1/2500

[illegible]