


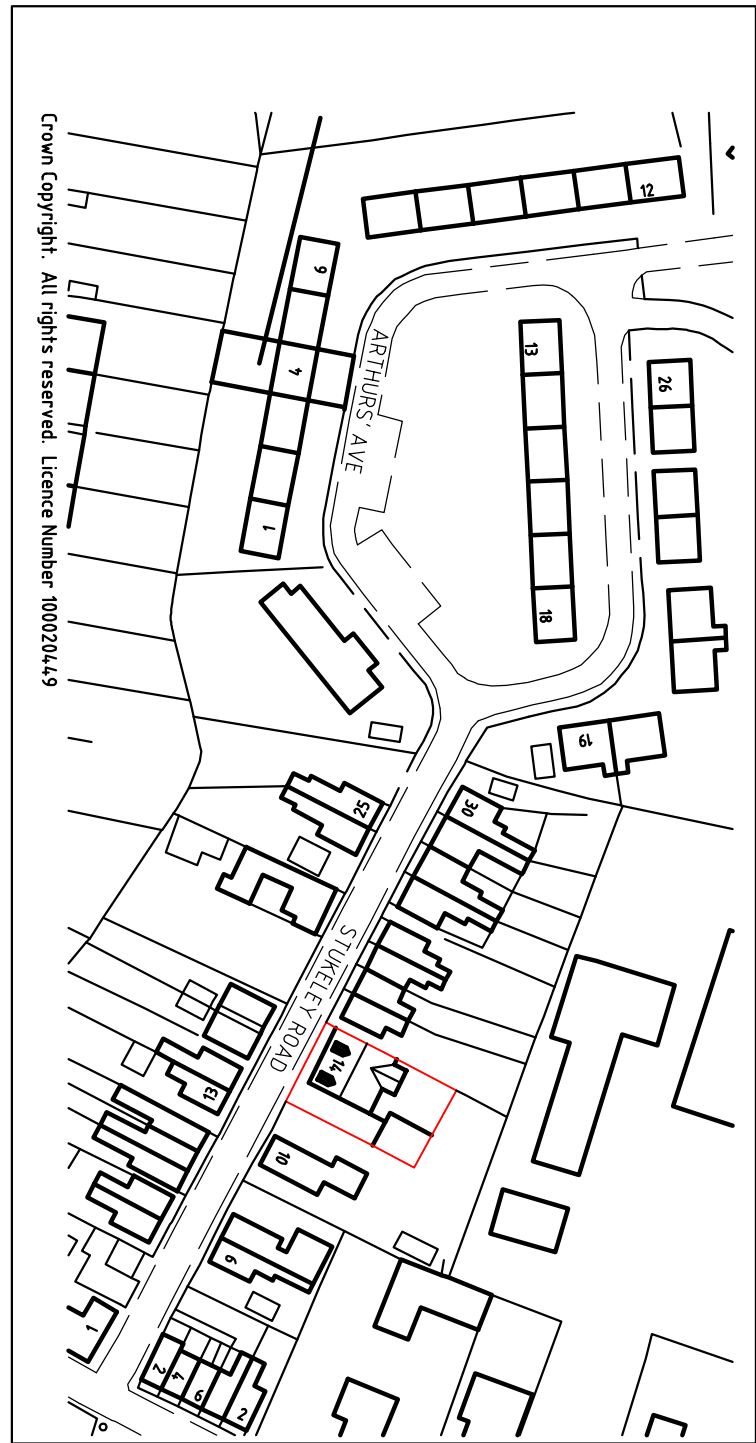


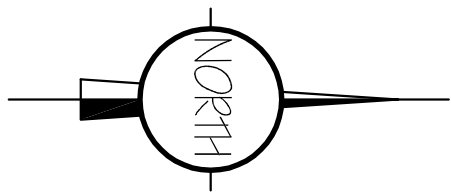


LOCATION PLAN - 1/1250

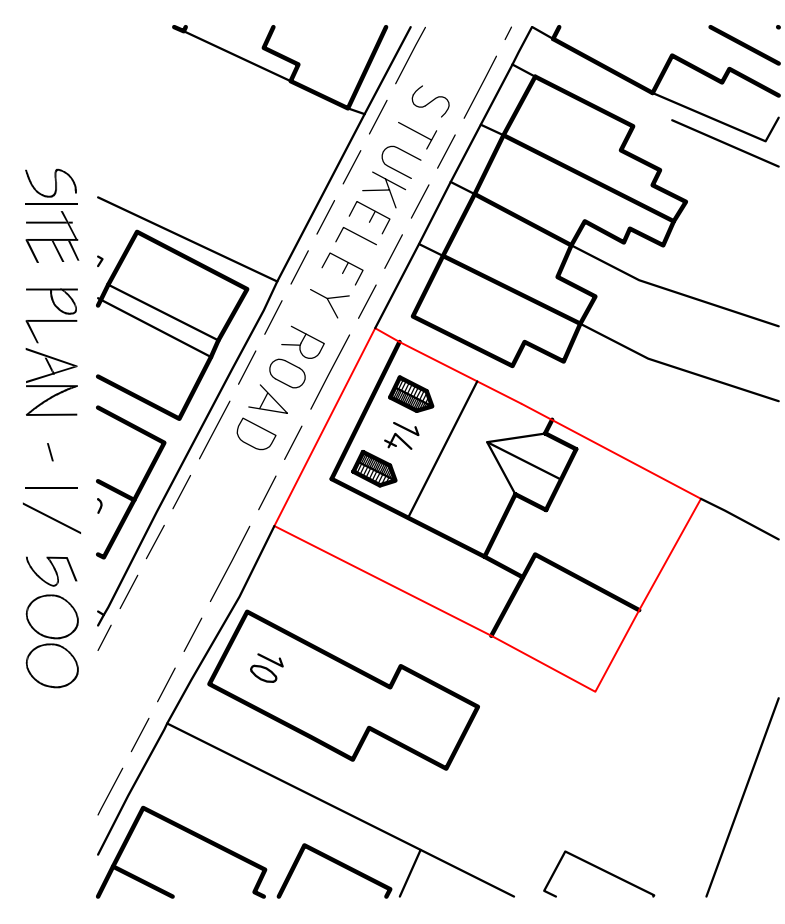


SITE PLAN - 1/500

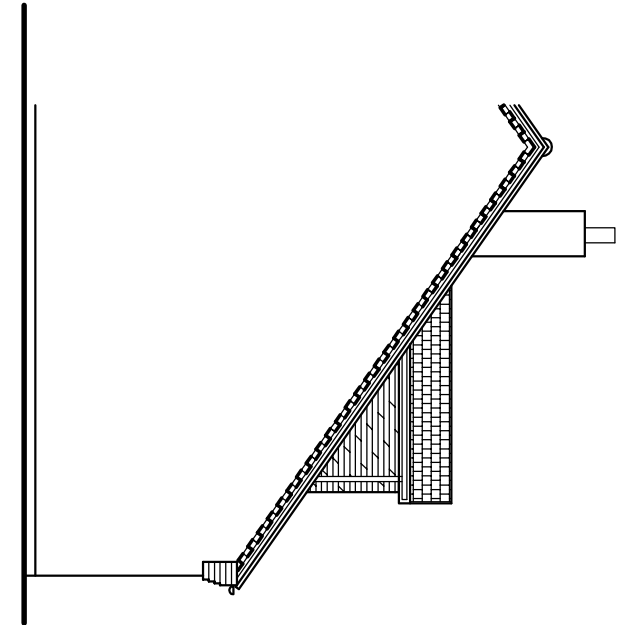


SIDE ELEVATION - PROPOSED

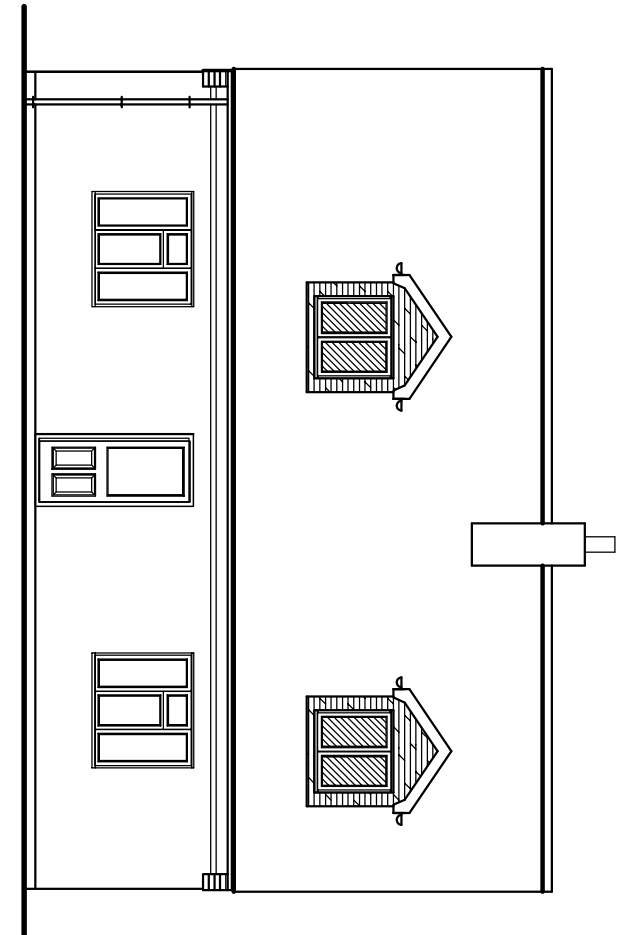


FRONT ELEVATION - PROPOSED

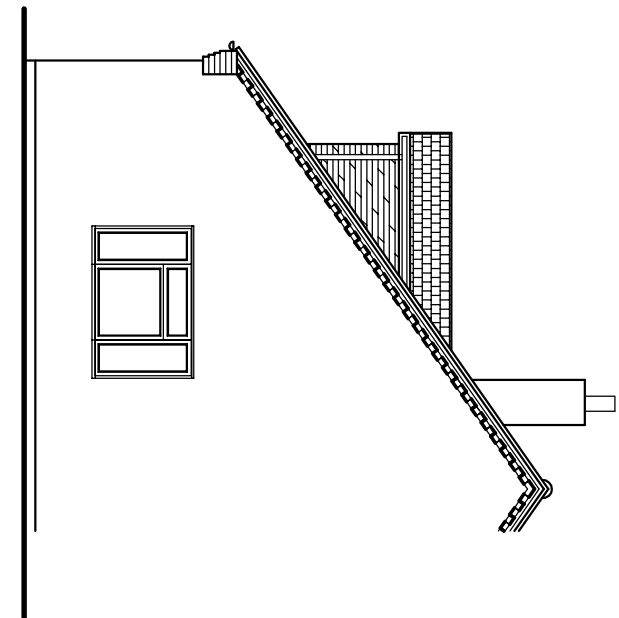


SIDE ELEVATION - PROPOSED

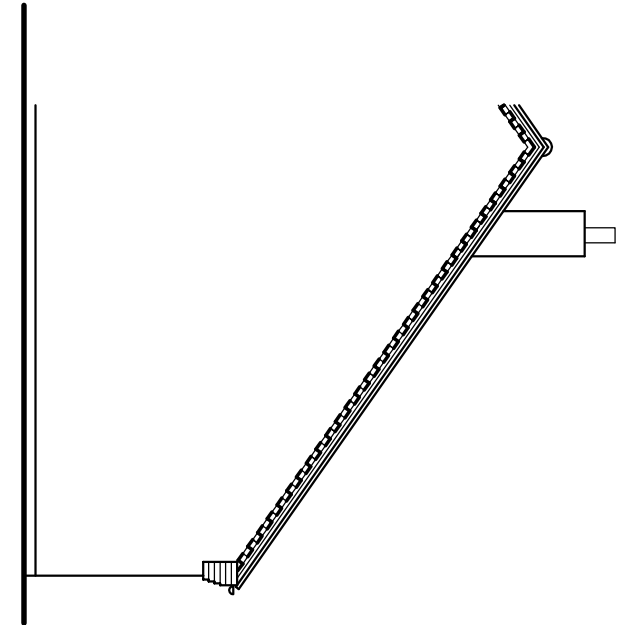

SIDE ELEVATION - EXISTING

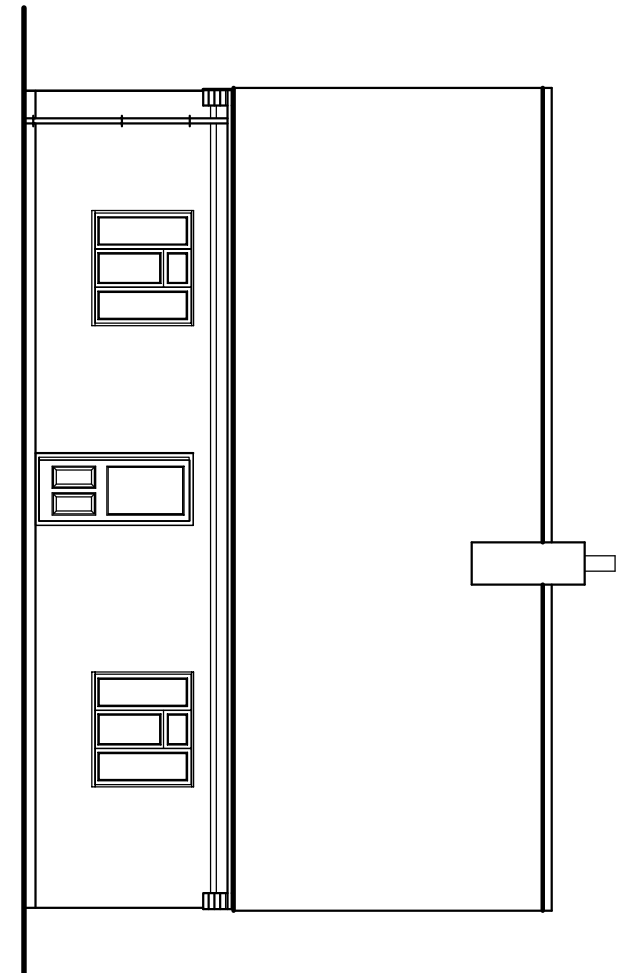


FRONT ELEVATION - EXISTING

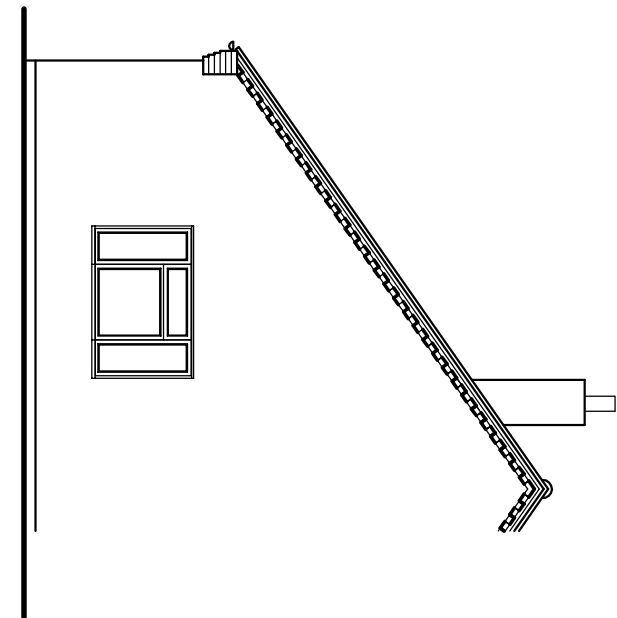


SIDE ELEVATION - EXISTING


1/100

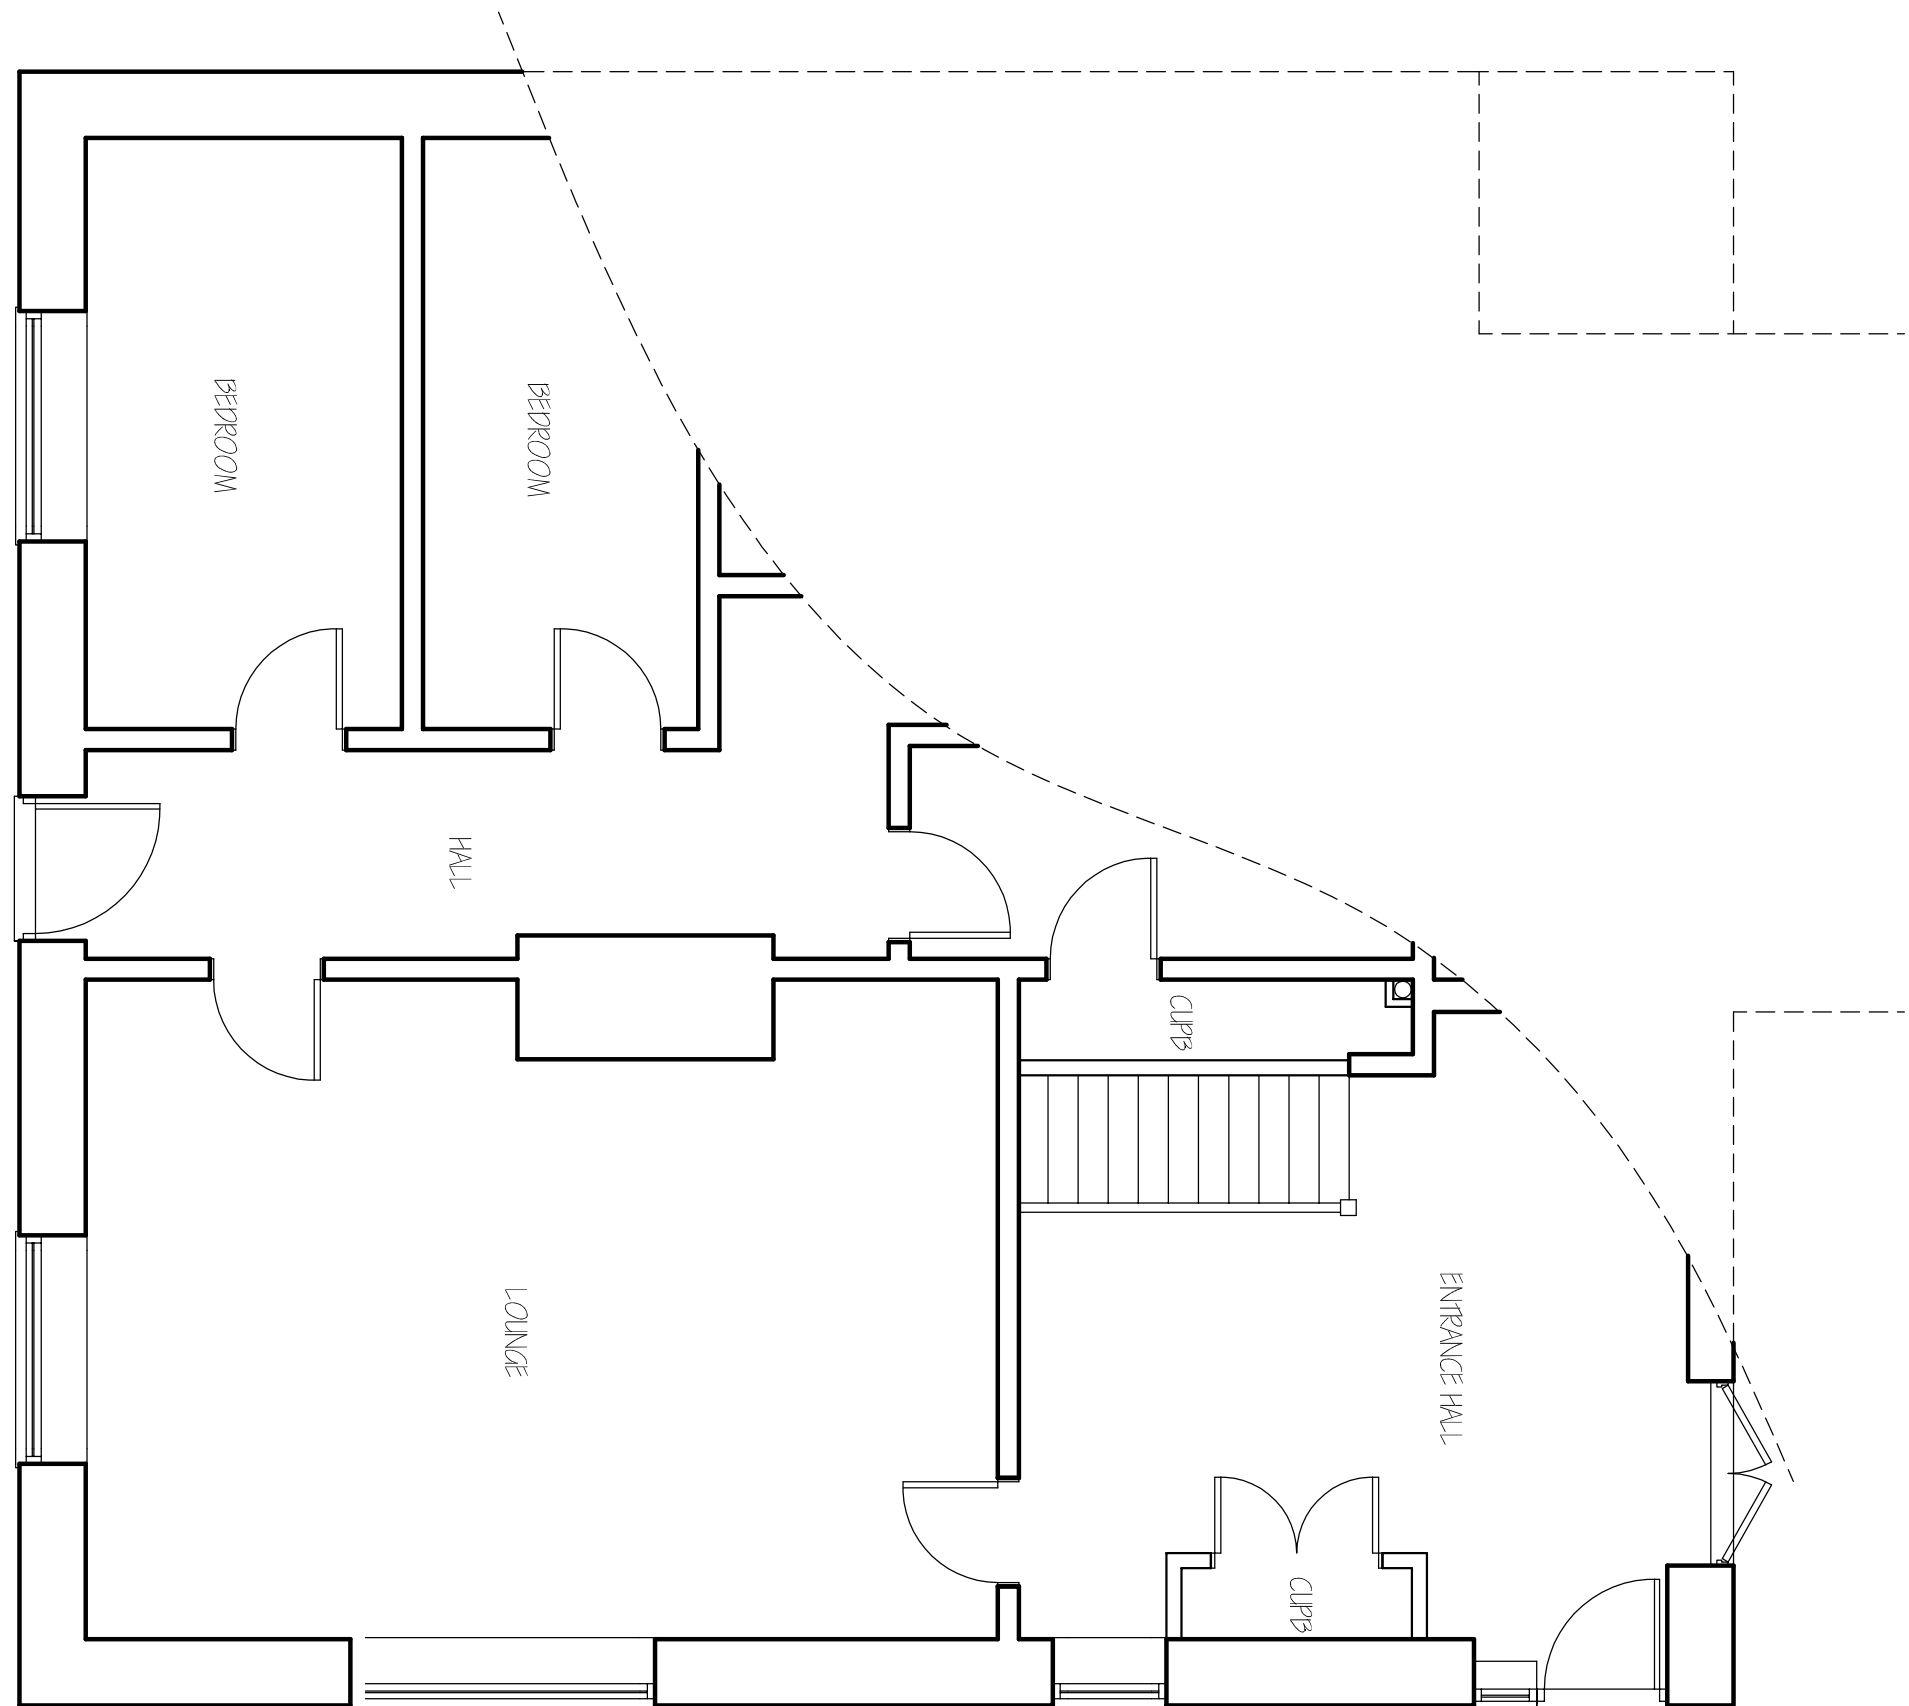

GROUND FLOOR PLAN - EXISTING

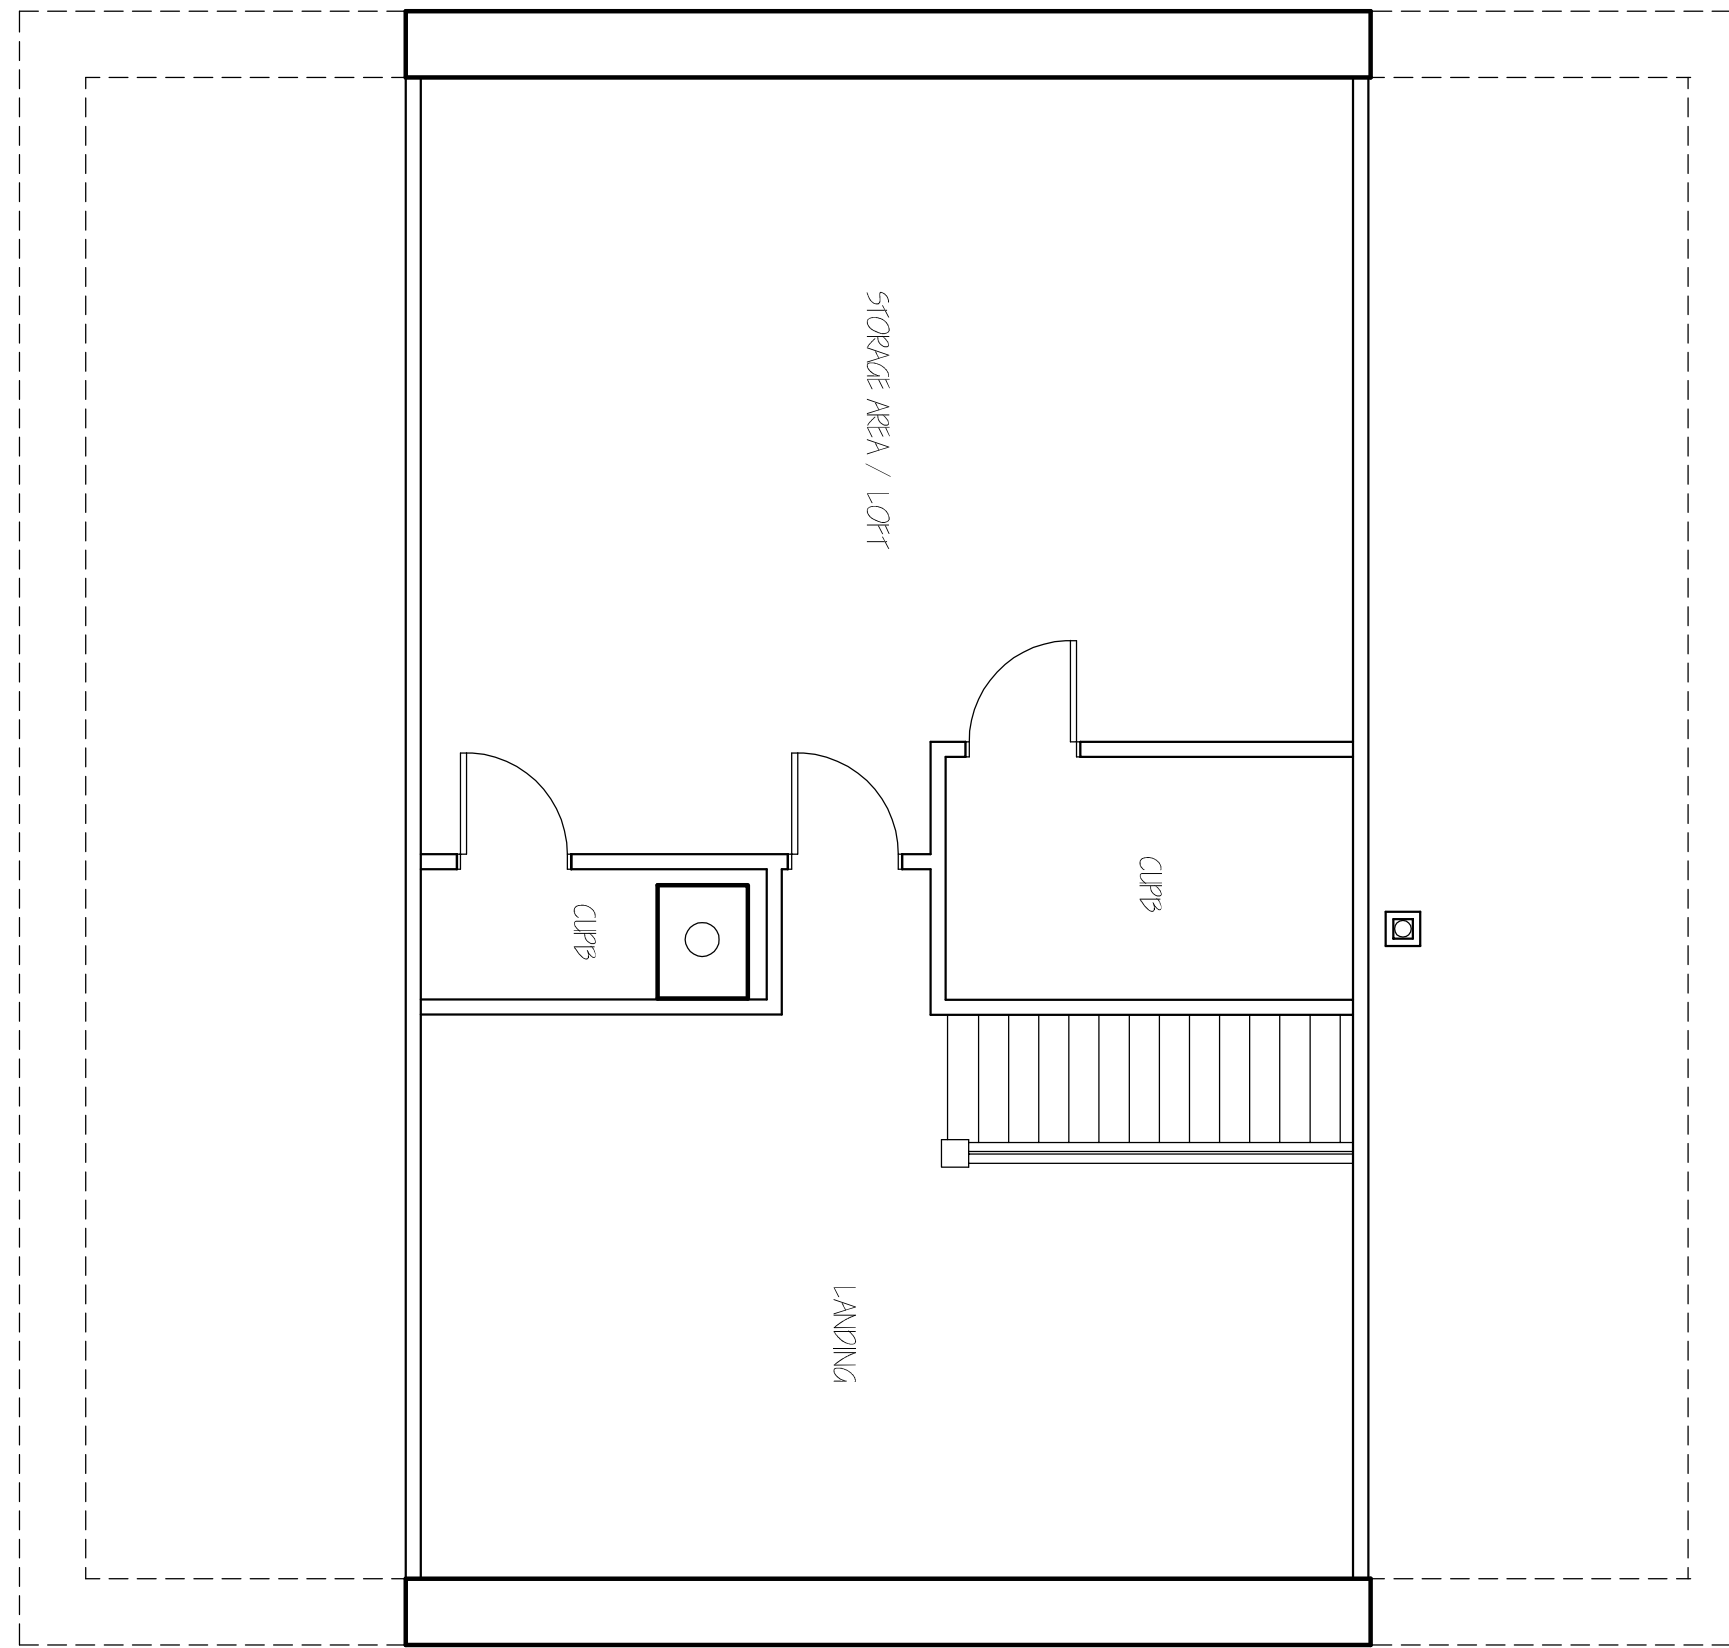

FIRST FLOOR PLAN - EXISTING

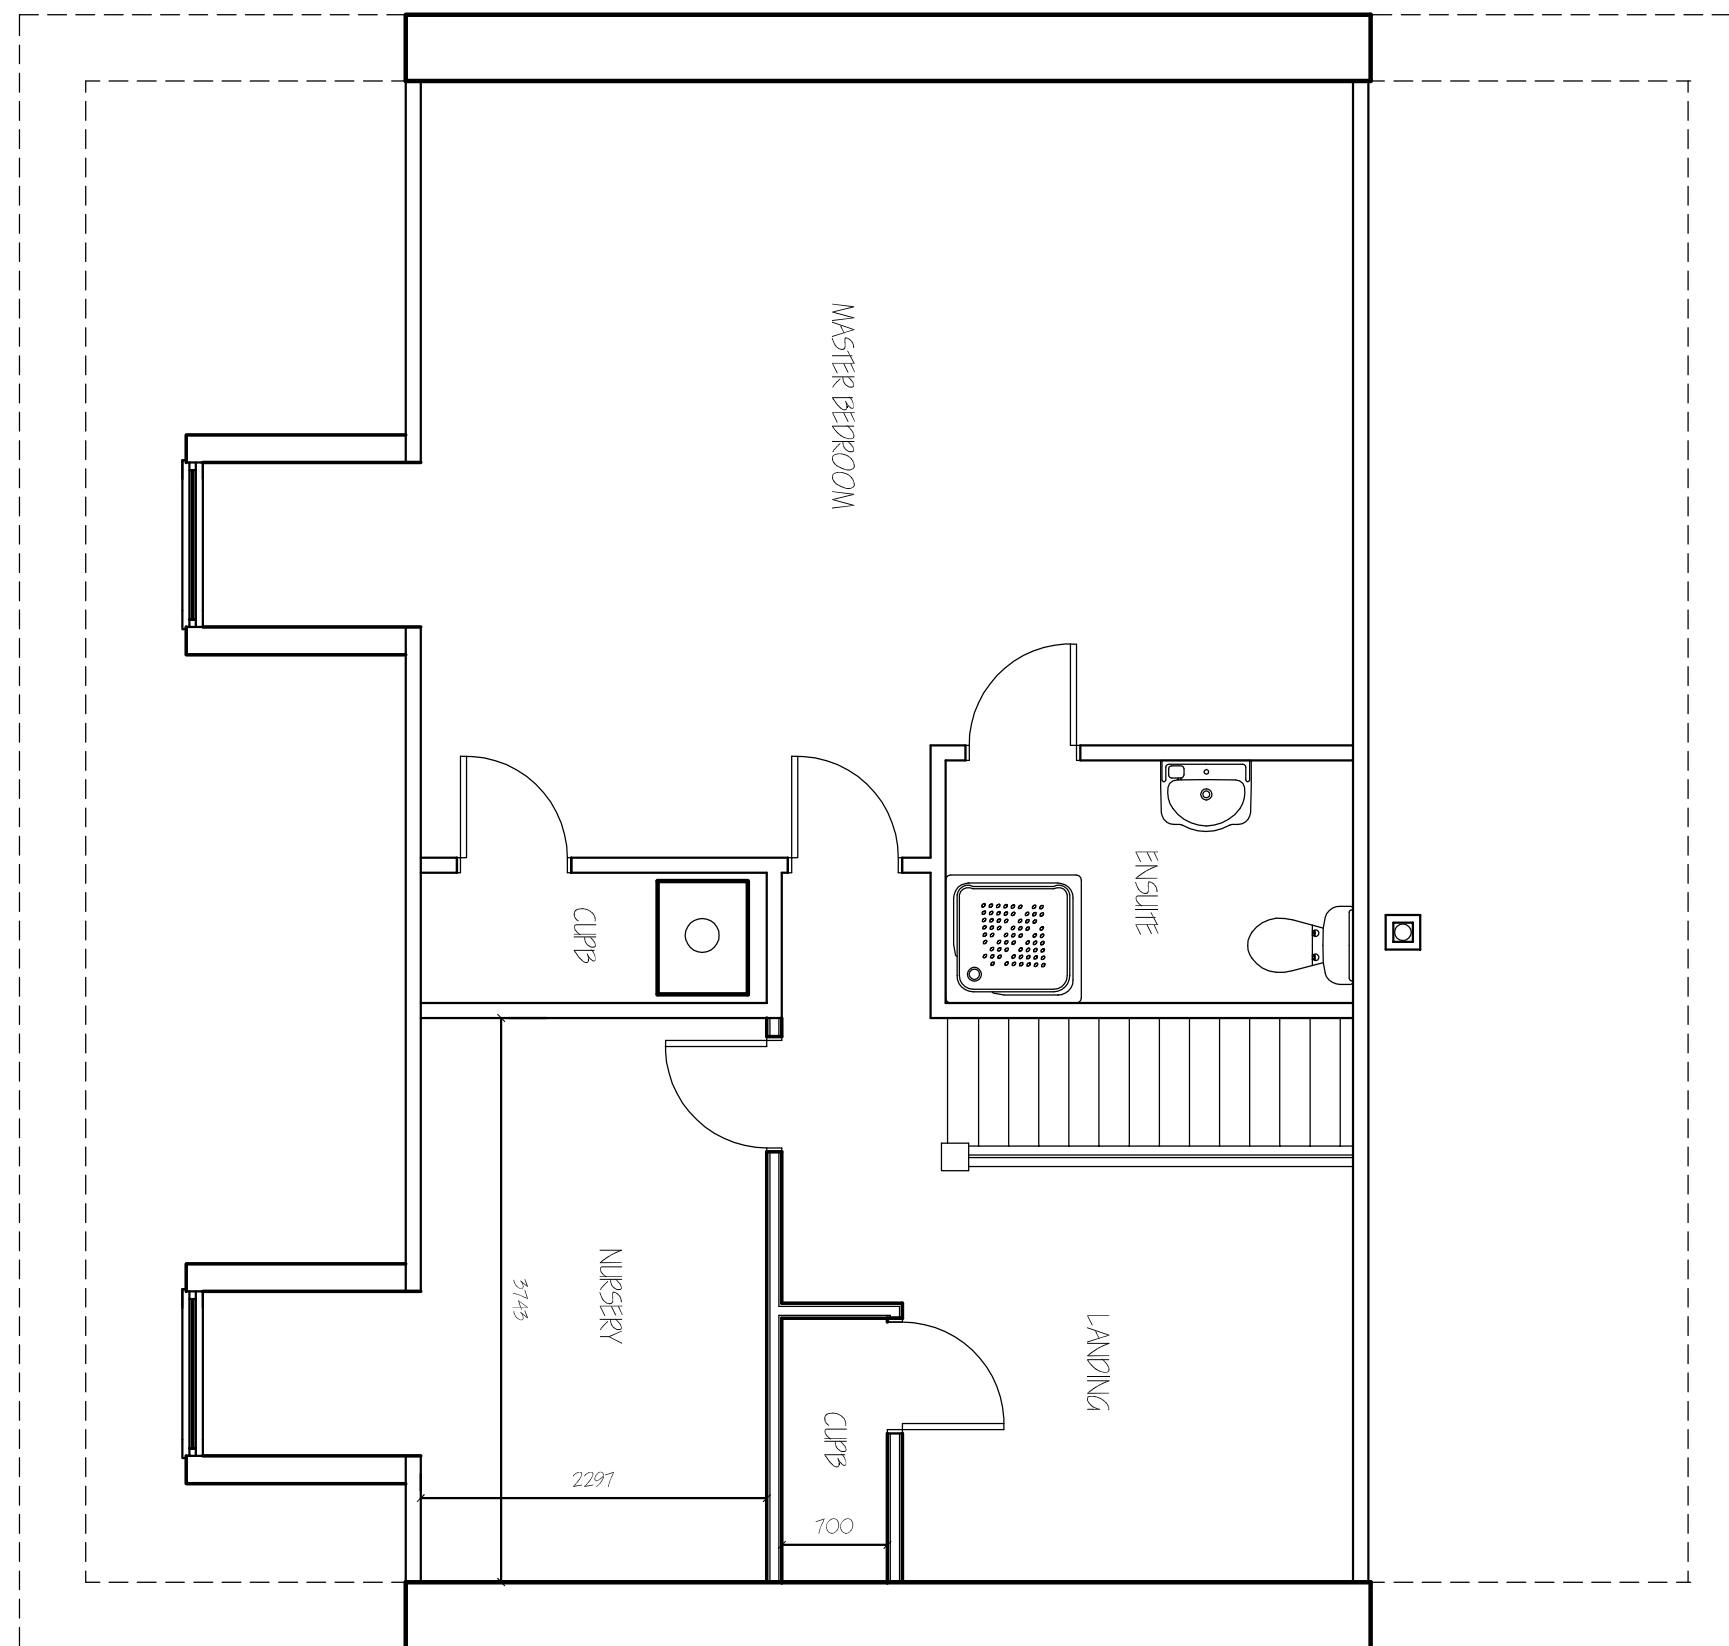

FIRST FLOOR PLAN - PROPOSED

1/50