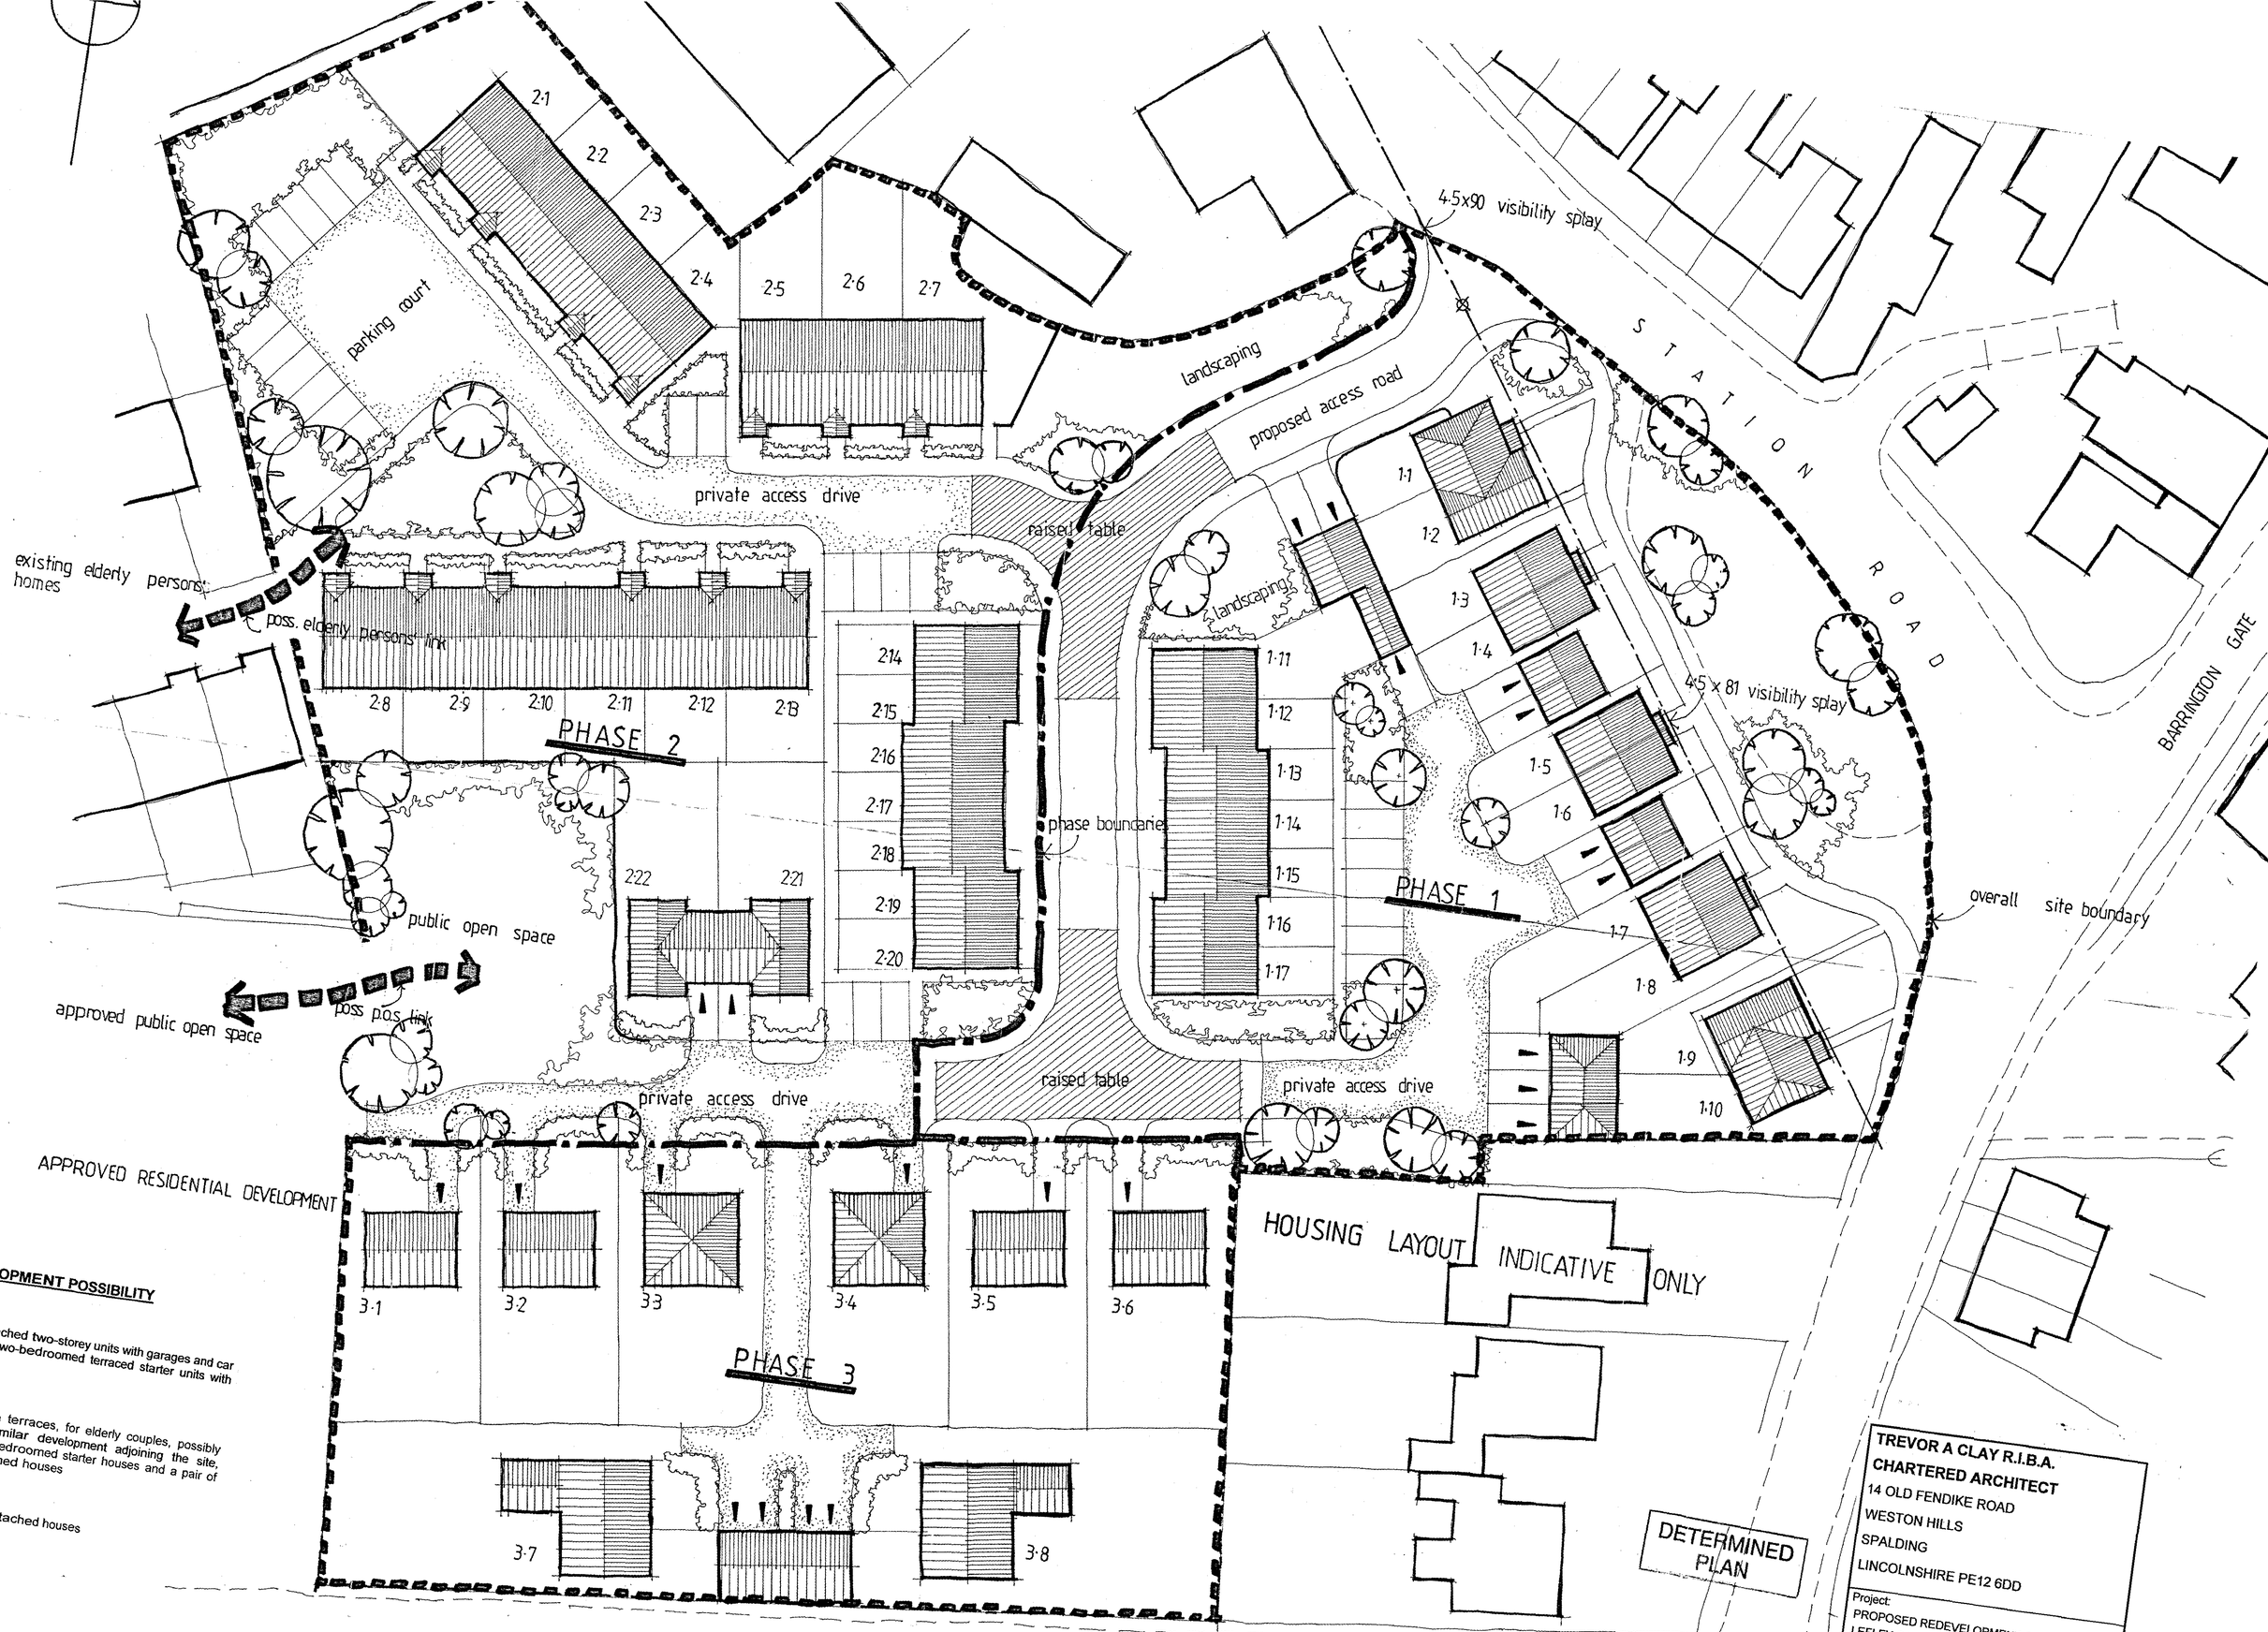


INDICATIVE DEVELOPMENT POSSIBILITY

PHASE 1:

2/3 bedroomed semi-detached two-storey units with garages and car spaces, and two-storey, two-bedroomed terraced starter units with car spaces

PHASE 2:

bedroomed bungalows in terraces, for elderly couples, possibly ked to "The Sidings" similar development adjoining the site, ether with terraced two-bedroomed starter houses and a pair of ee-bedroomed semi detached houses

ASE 3:

i bedroomed 2/3 storey detached houses

TREVOR A CLAY R.I.B.A.
CHARTERED ARCHITECT
14 OLD FENDIKE ROAD
WESTON HILLS
SPALDING
LINCOLNSHIRE PE12 6DD

Project:
PROPOSED REDEVELOPMENT OF MESSRS LEFLEY GARAGE SITE, STATION ROAD, HOLBEACH

Drawing: